


Roof: Blue Slate
Walls: Natural Stone/Render
Joinery: Painted Timber




Southwest (Side)

Southeast (Rear)

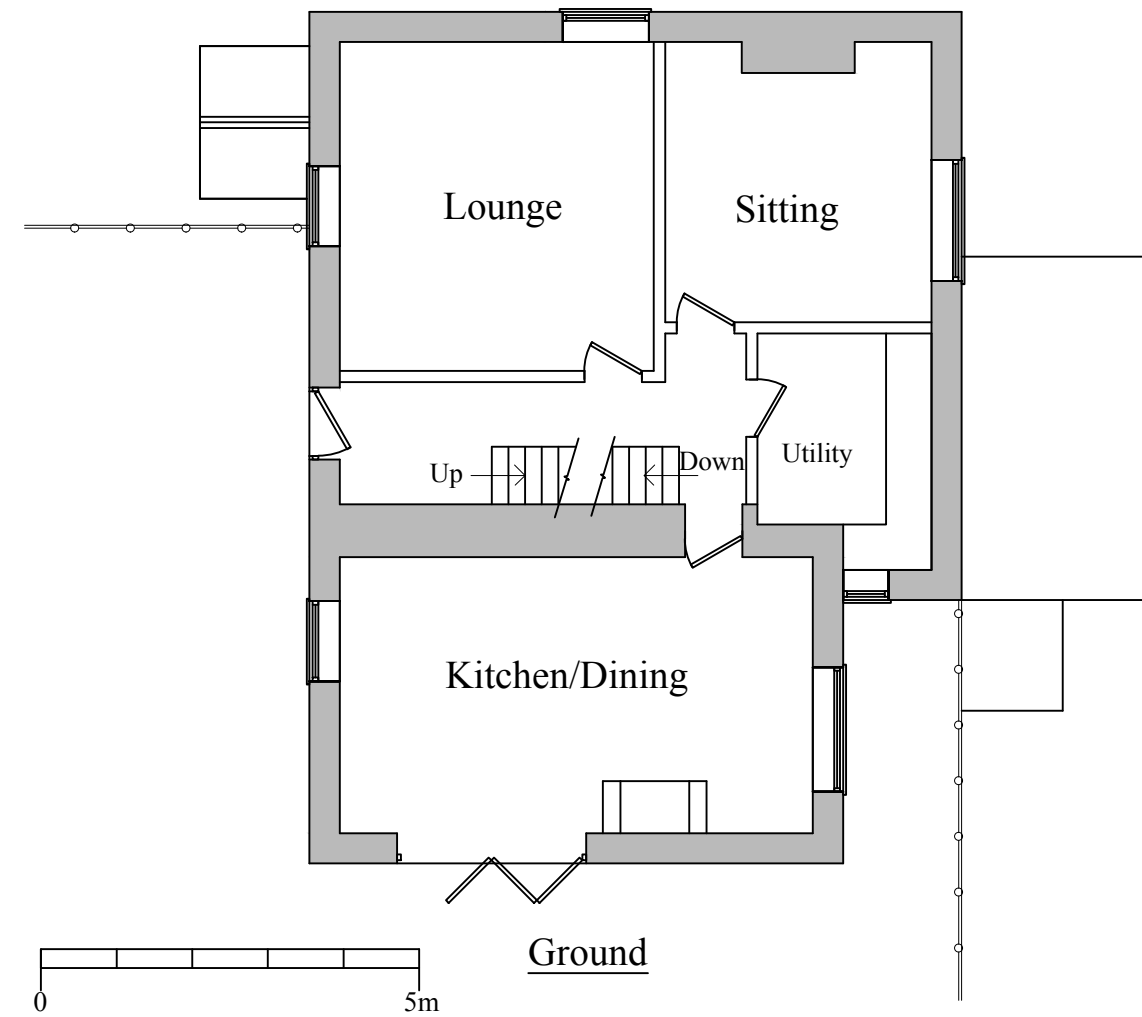


Ground

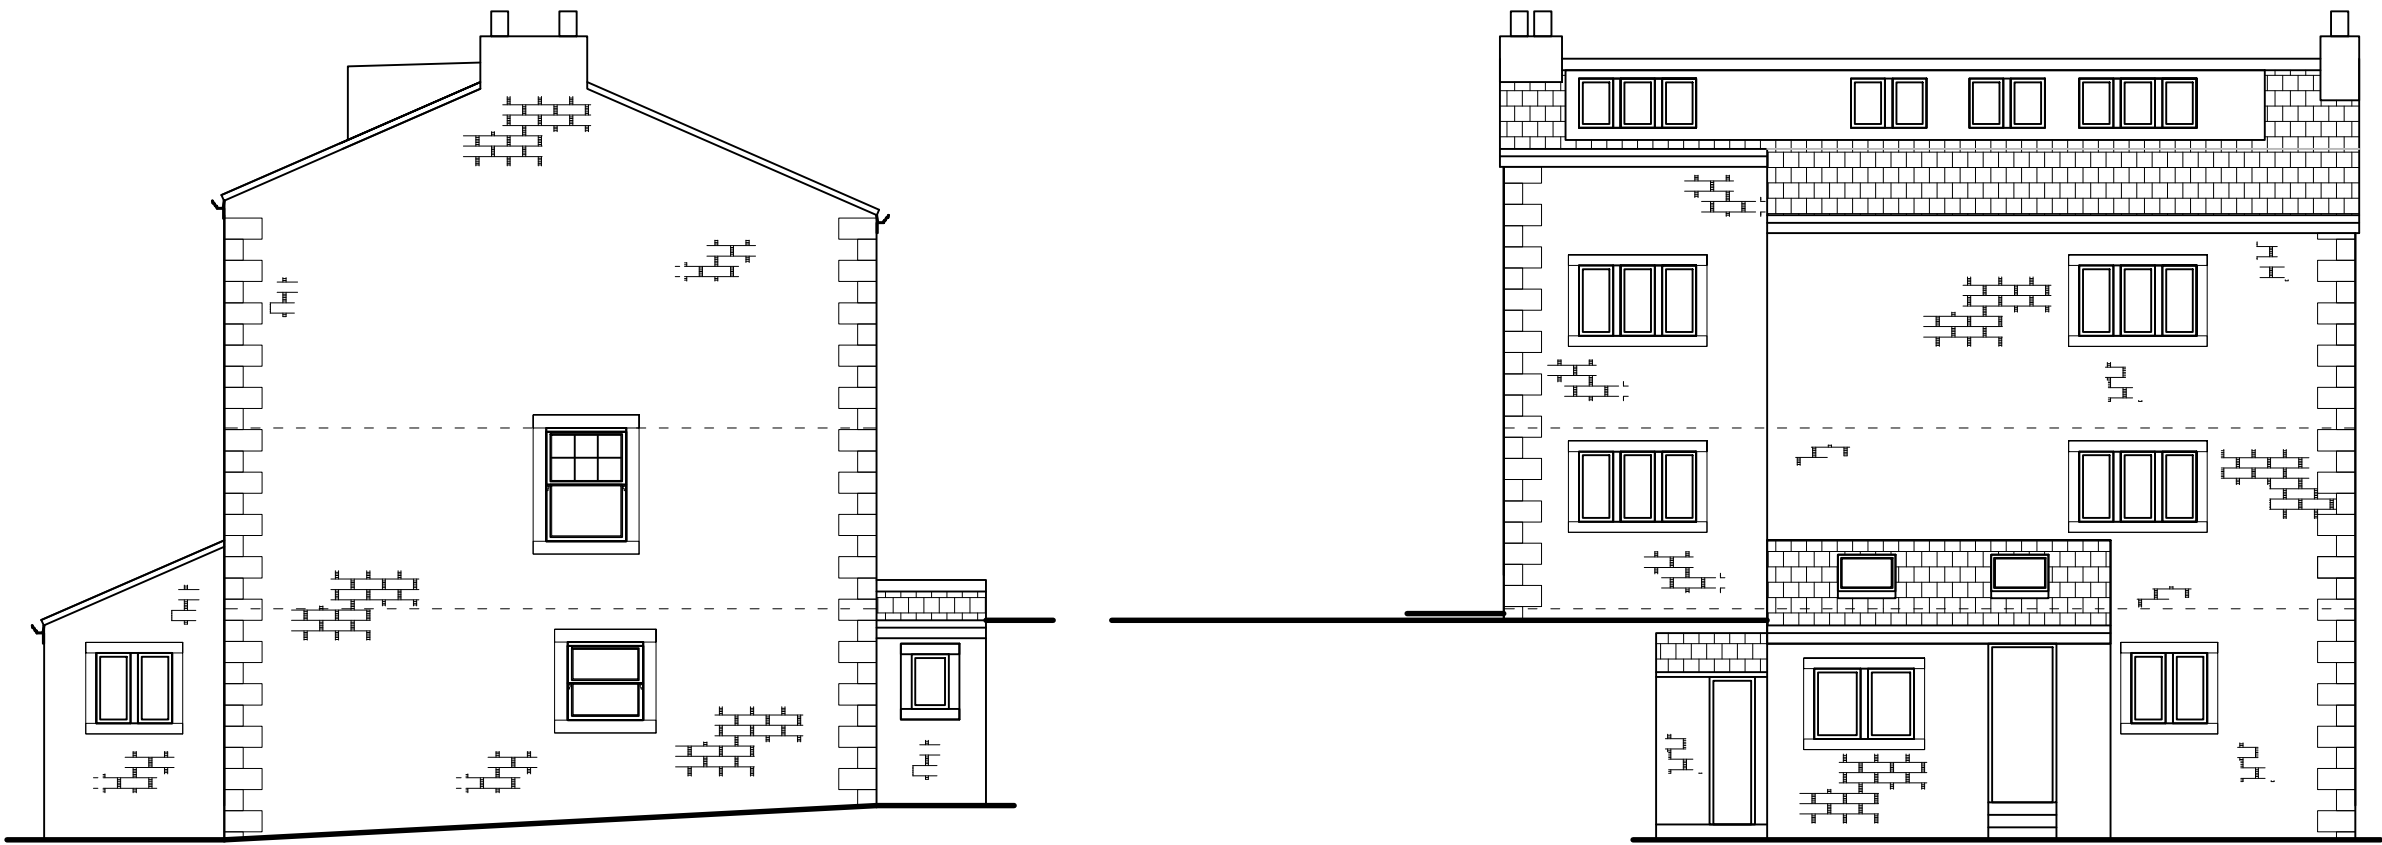


Northwest (Front)

Northeast (Side)

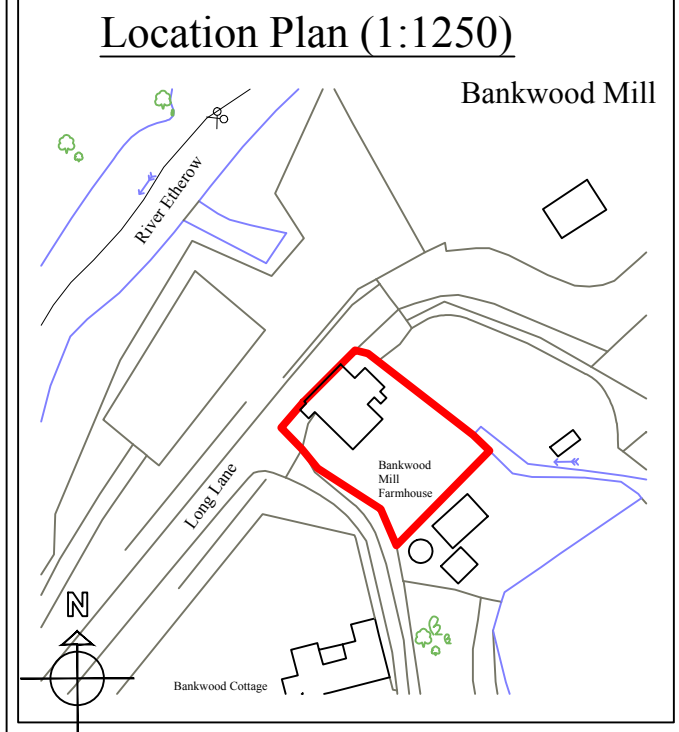

Location Plan (1:1250)

Bankwood Mill

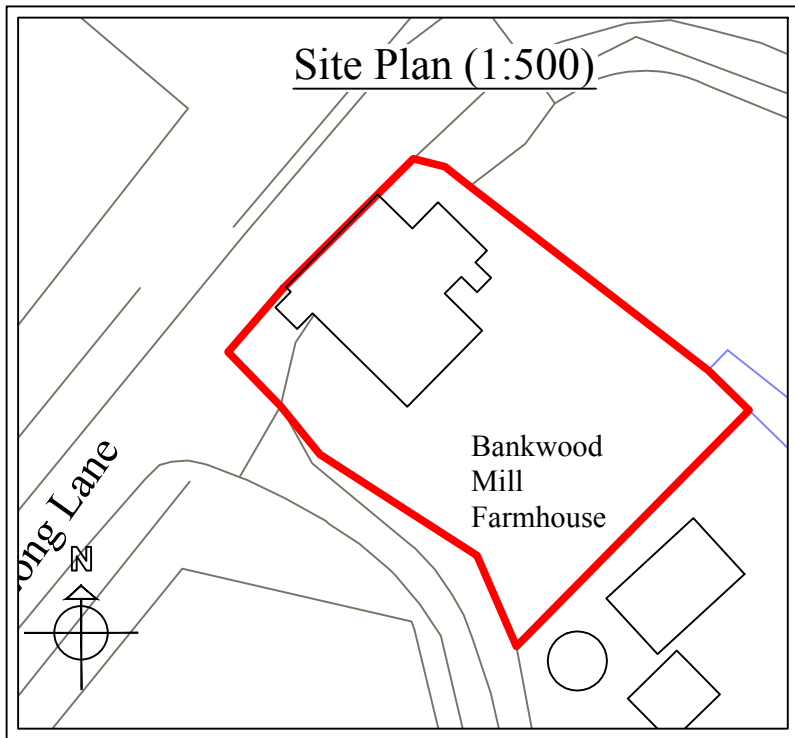

Site Plan (1:500)

Bankwood
Mill
Farmhouse

Planning

This drawing is the Copyright of SJ Design Limited.
All dimensions must be checked on site.
All materials and workmanship are to be in accordance with prevailing British
Standards, Code of Practice, Building Regulations, manufacturers and suppliers
recommendations and all to the complete satisfaction of SJ Design Limited.



Building Design & Surveying Consultants
The Old Co-Op Building, Church Street,
Hayfield, High Peak SK22 2JE
Tel: 01463 743903 Fax: 01463 751247
Mobile: 07984 007 087 Email: info@sjdesign.net
www.sjdesign.net

Client:
Steve and Michelle Malamed
Job Title:
Proposed extension and alterations at
Bankwood Mill Farmhouse
Long Lane
Charlesworth
SK13 5ER

Drawing Title:
Plans as Existing

Scale:
1:100 at A2
Date:
February 2023
Drawn by:
SJ

Drawing No.:
101
Rev.:
-