


Roof: Blue Slate
Walls: Natural Stone/Brick
Joinery: Painted Timber




Northeast (Rear)

 



Northwest (Side)





Southwest (Facing Kinder Road)

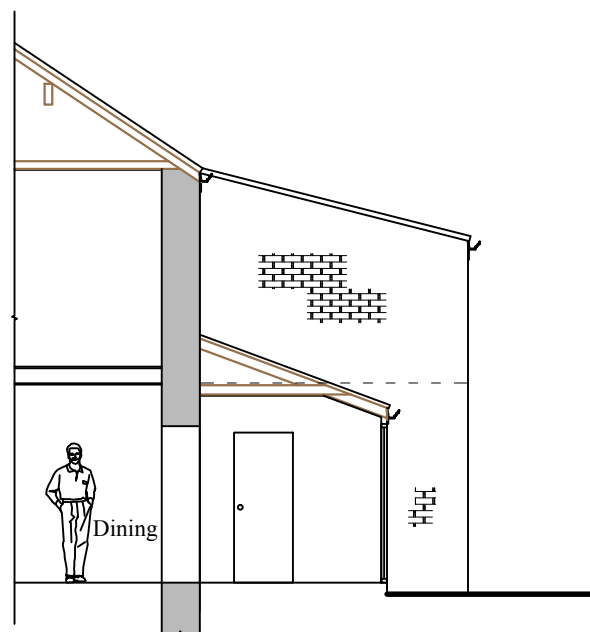

Section A-A

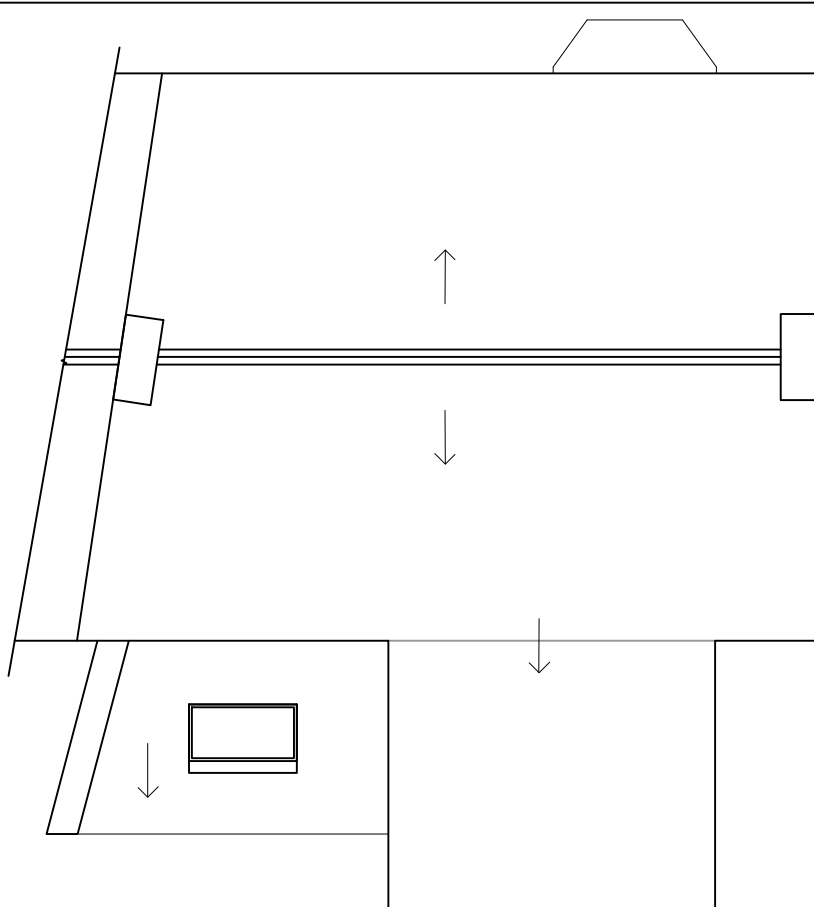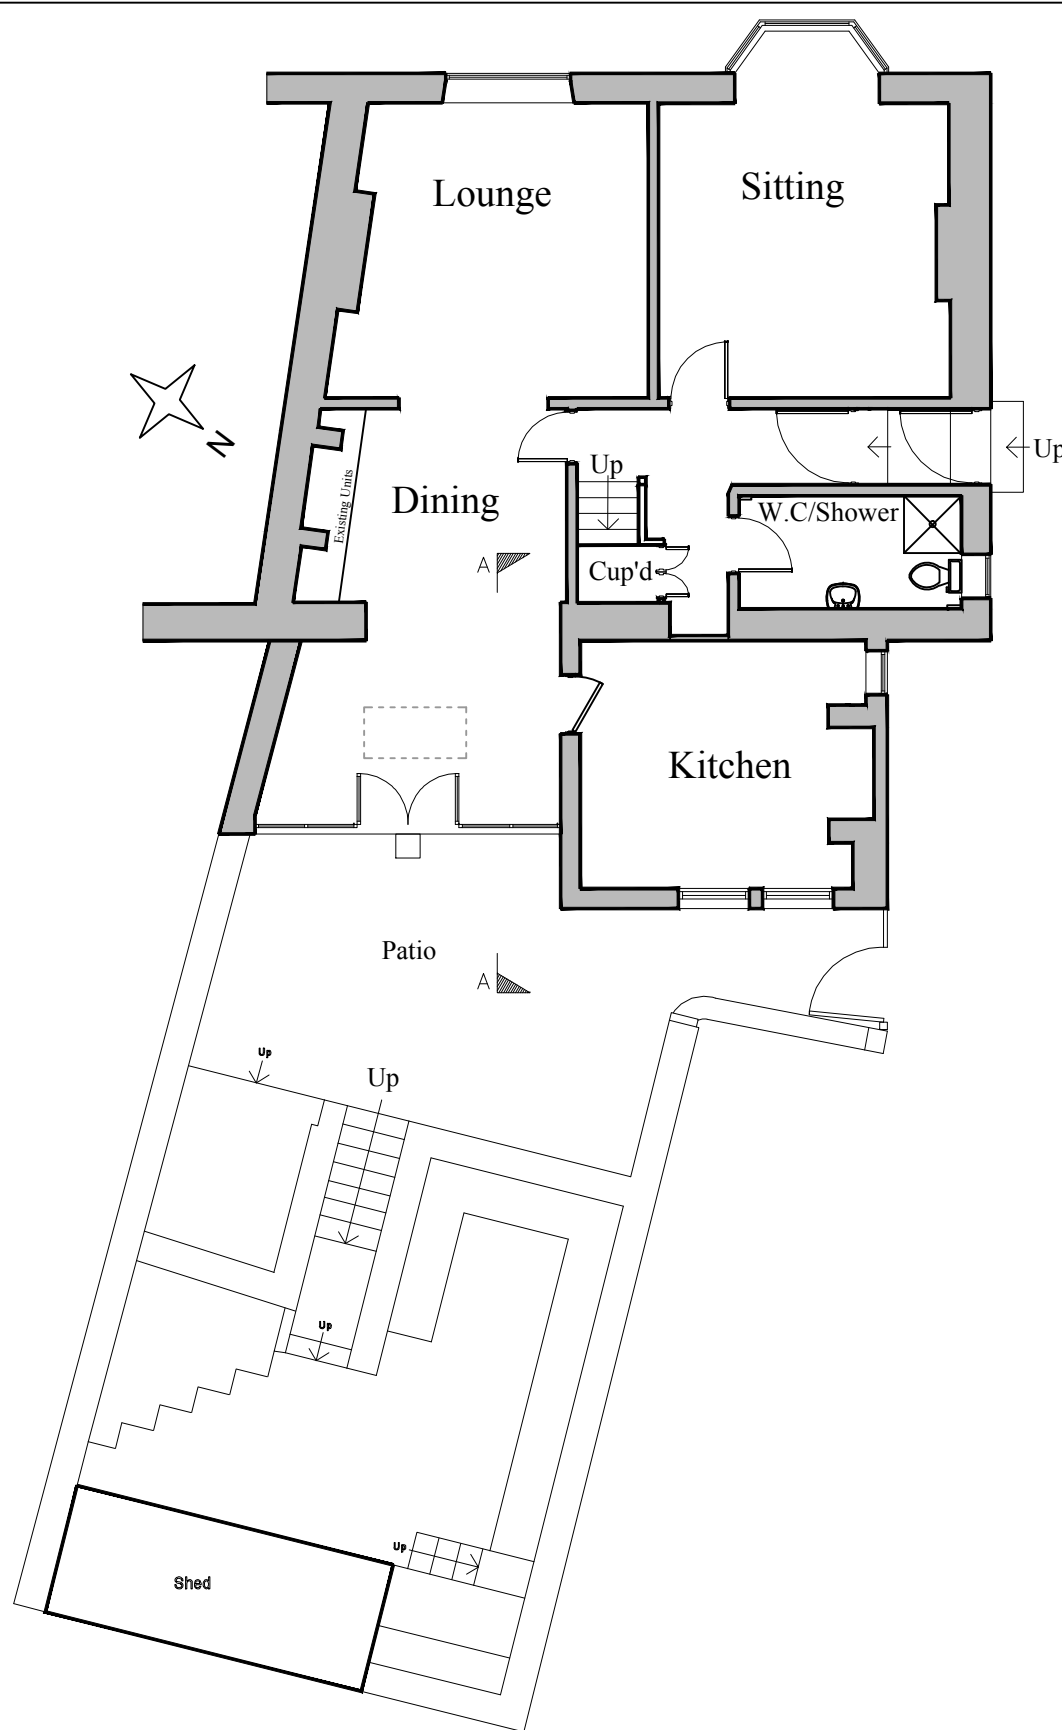

Roof Plan

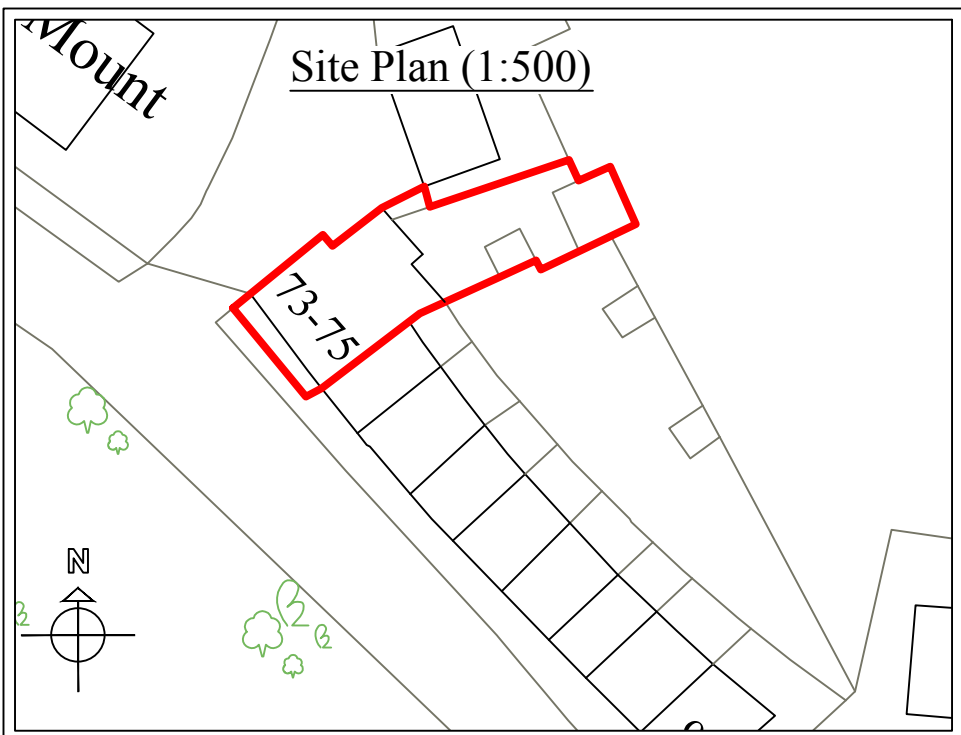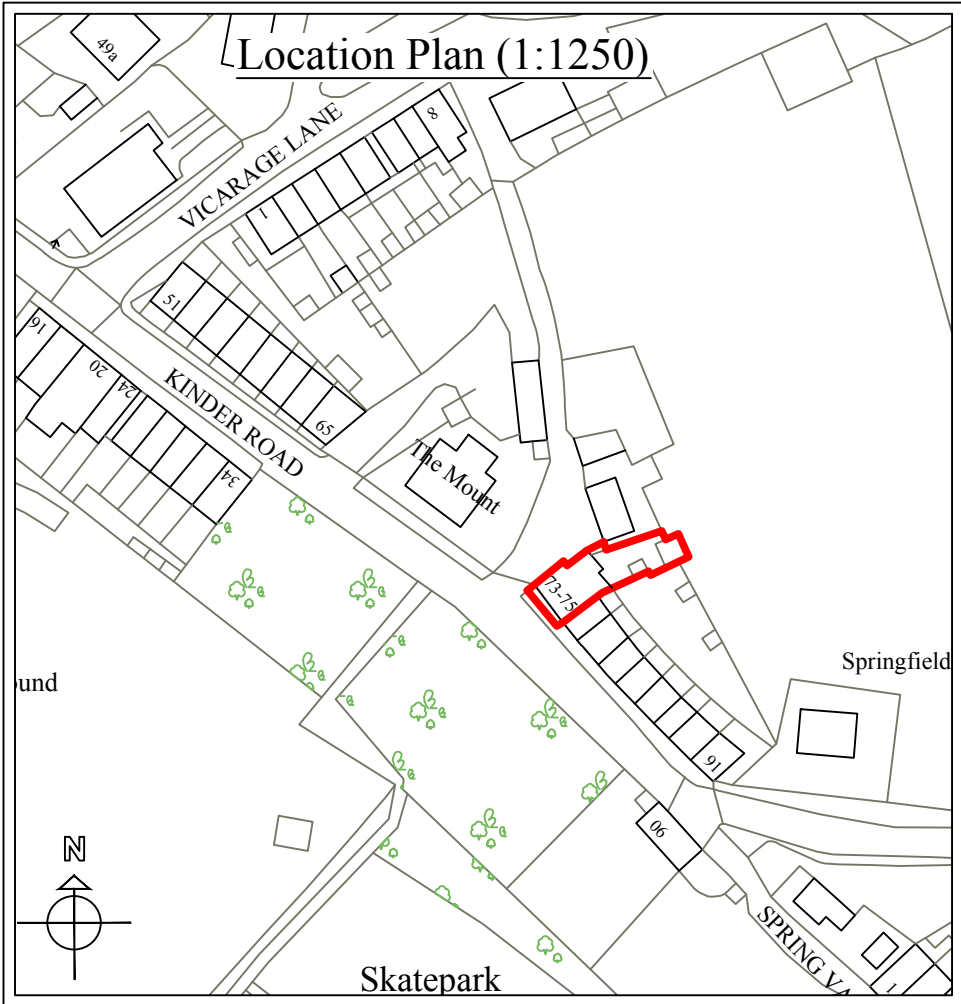

Planning

This drawing is the Copyright of SJ Design Limited.
All dimensions must be checked on site.
All materials and workmanship are to be in accordance with prevailing British Standards, Code of Practice, Building Regulations, manufacturers and suppliers recommendations and all to the complete satisfaction of SJ Design Limited.

SJ
DESIGN LTD

Building Design & Surveying Consultants
The Old Co-Op Building, Church Street,
Hayfield, High Peak SK22 2JE
Tel: 01463 743903 Fax: 01463 751247
Mobile: 07984 007 087 Email: info@sjdesign.net
www.sjdesign.net

Client:
Huw and Jean Davies

Job Title:
Proposed extension and alterations at
73-75 Kinder Road
Hayfield
High Peak
SK22 2HS

Drawing Title:
Plans as Existing

Scale:
1:100 at A2

Date:
01/02/23

Drawn by:
SJ

Drawing No.:
101

Rev.:
-