

60A and B Fairfield Road,
Buxton

Drawing Title
60B Existing Plans
and Elevations

Scale @ A2
1 : 100

Job Number
JVDSJ

Date/Time stamp
09/02/2023
14:02:44

Drafted by
GC/TVB

Client Name
Mr B. Luckman


Measurements to be confirmed on-site before work commences

DISCLAIMER: All work to comply with Planning and Building Regulation approved plans and should not commence until such time as all details and conditions have been approved. The contractor is to agree requirements for lighting, power, decorations, fittings and external works with the client prior to tendering. The contractor is to include for any protection required and for making good and removing all building debris. All dimensions and levels shown are in metric and should be checked prior to commencing or ordering material - IF IN DOUBT ASK. All materials to be used in strict accordance with manufacturers instructions. Any discrepancies should be reported immediately before proceeding. Should a public sewer be found within 3m of the development it will be necessary to contact the Local Water Authority for approval in accordance with H4 of the Building Regulations. Whilst every care is taken during survey, no responsibility or expense incurred is to be borne by Jonathan V Davies Chartered Surveyors.

Sheet Number

C100

PRINT @ 100% A2 FOR
SCALE DRAWING

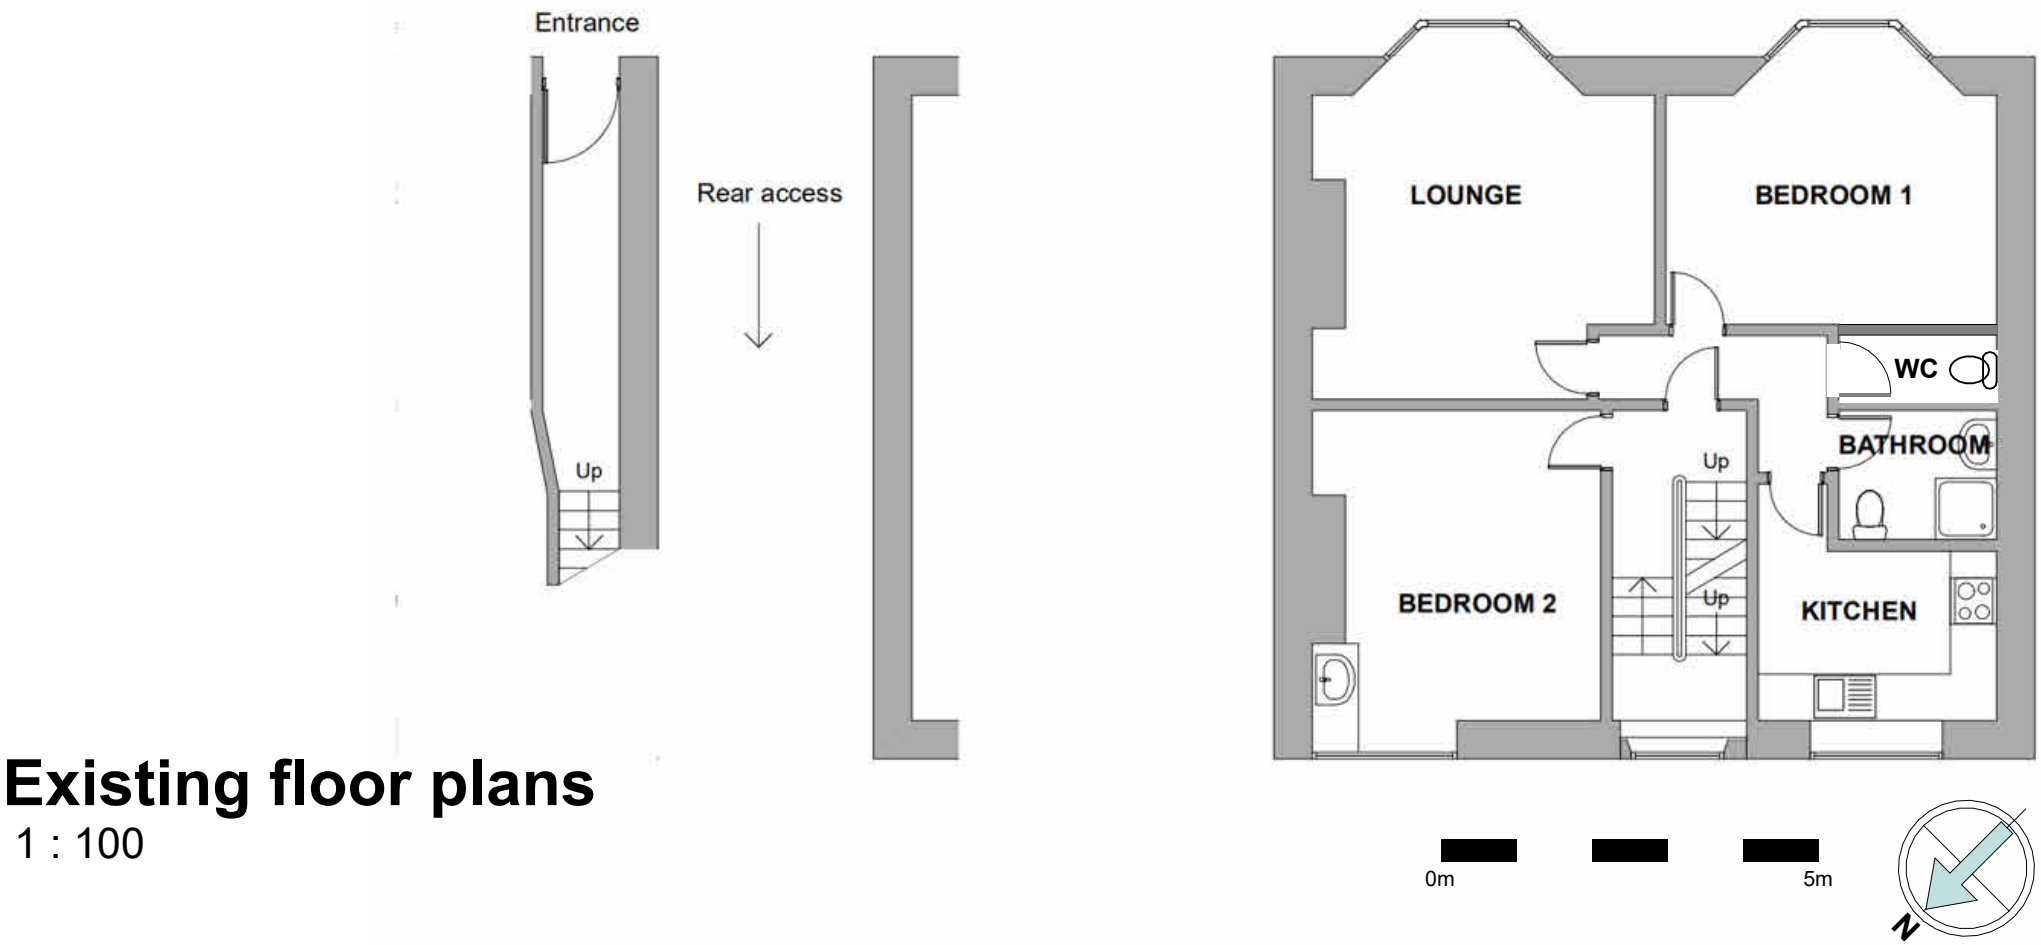

Existing floor plans
1 : 100

EXISTING PART
GROUND FLOOR PLAN

EXISTING FIRST FLOOR PLAN

EXISTING SECOND FLOOR PLAN



EXISTING
FRONT ELEVATION



EXISTING
REAR ELEVATION



FRONT ELEVATION PHOTO



REAR ELEVATION PHOTOS