



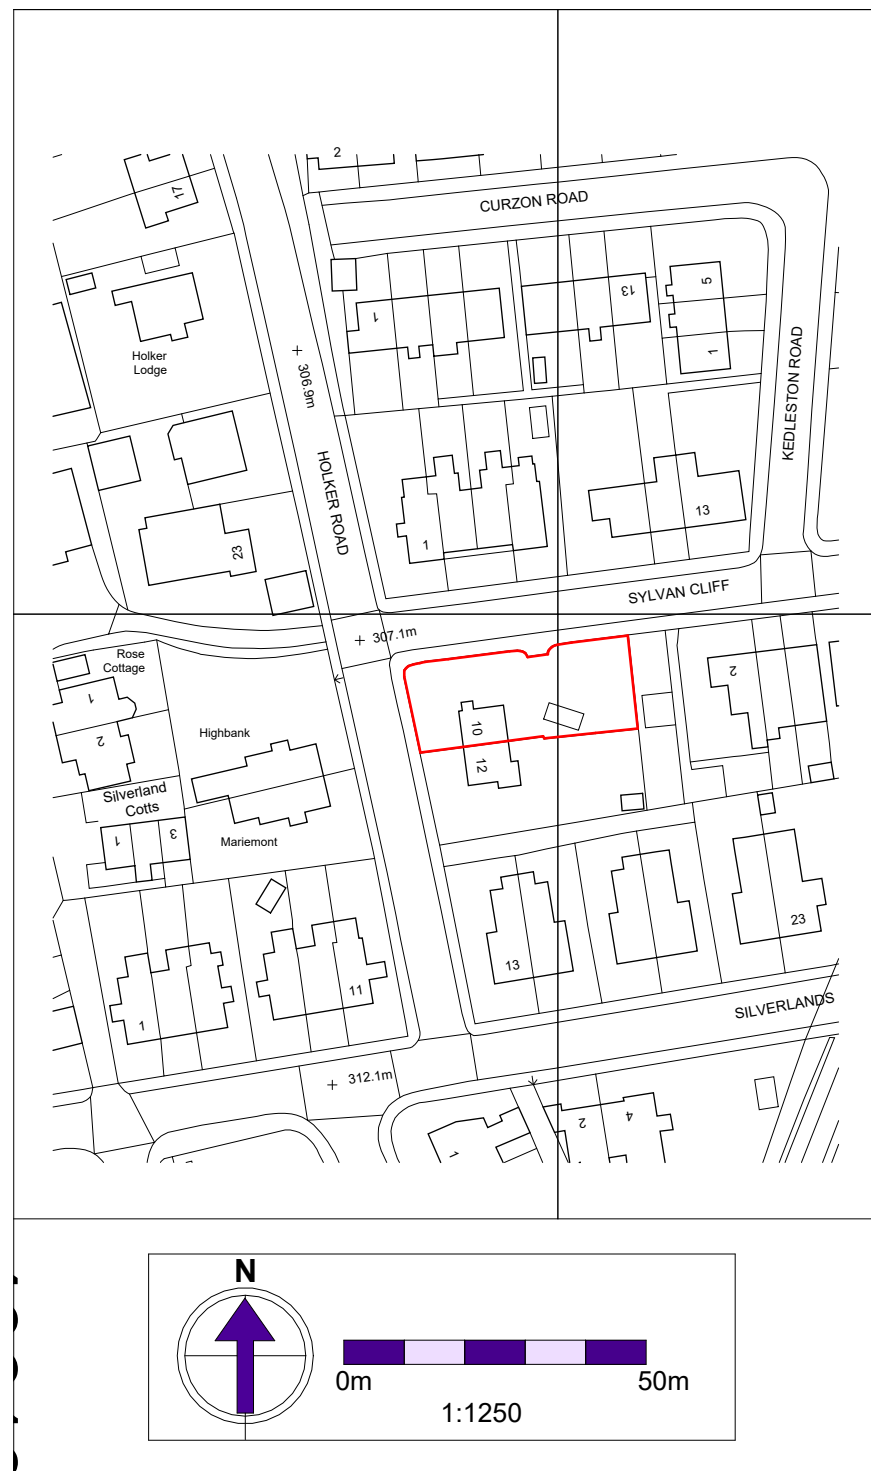

Location plan
1 : 1250

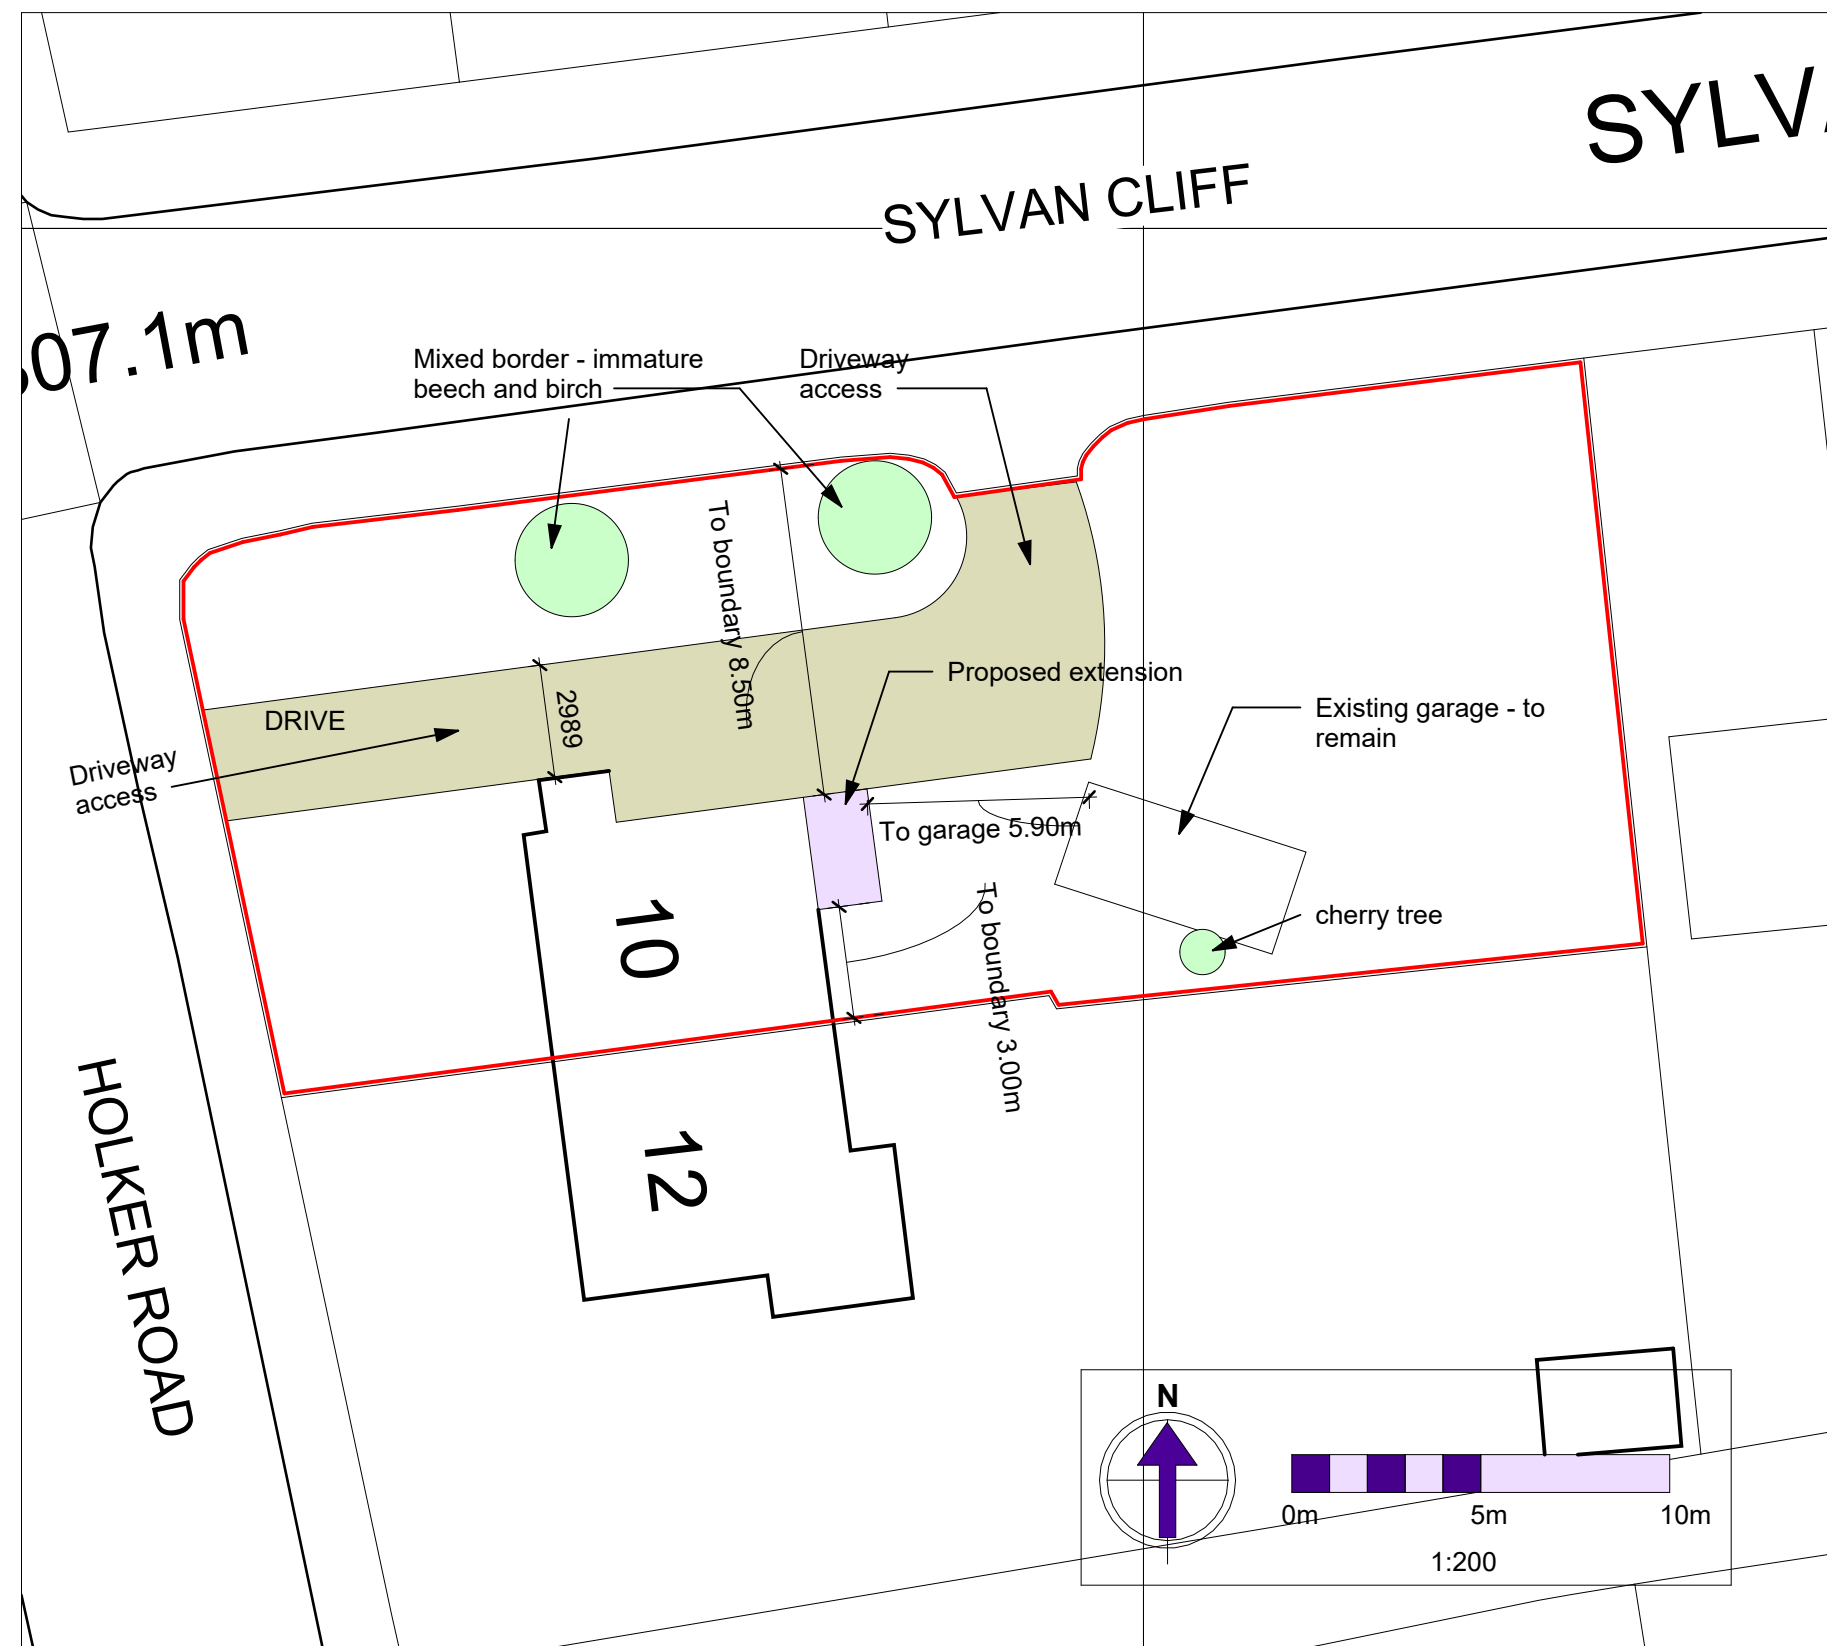

Site plan proposed
1 : 200

10 Holker Rd, Buxton Sk17 6QN

Drawing Title: Location and site plans	
Scale @ A3: As indicated	Job Number: JVD46
Date: 27/01/2023 15:07:57	Sheet Number: A102
Drafted by: GC	Client: Mr I Tomlinson

Jonathan V. Davies
CHARTERED SURVEYORS
1 Market Street, Buxton, Derbyshire SK17 6JY
Tel & Fax Buxton (01298) 72860
www.jonathanvdavies.co.uk Email jonathanvdavies@jonathanvdavies.co.uk