


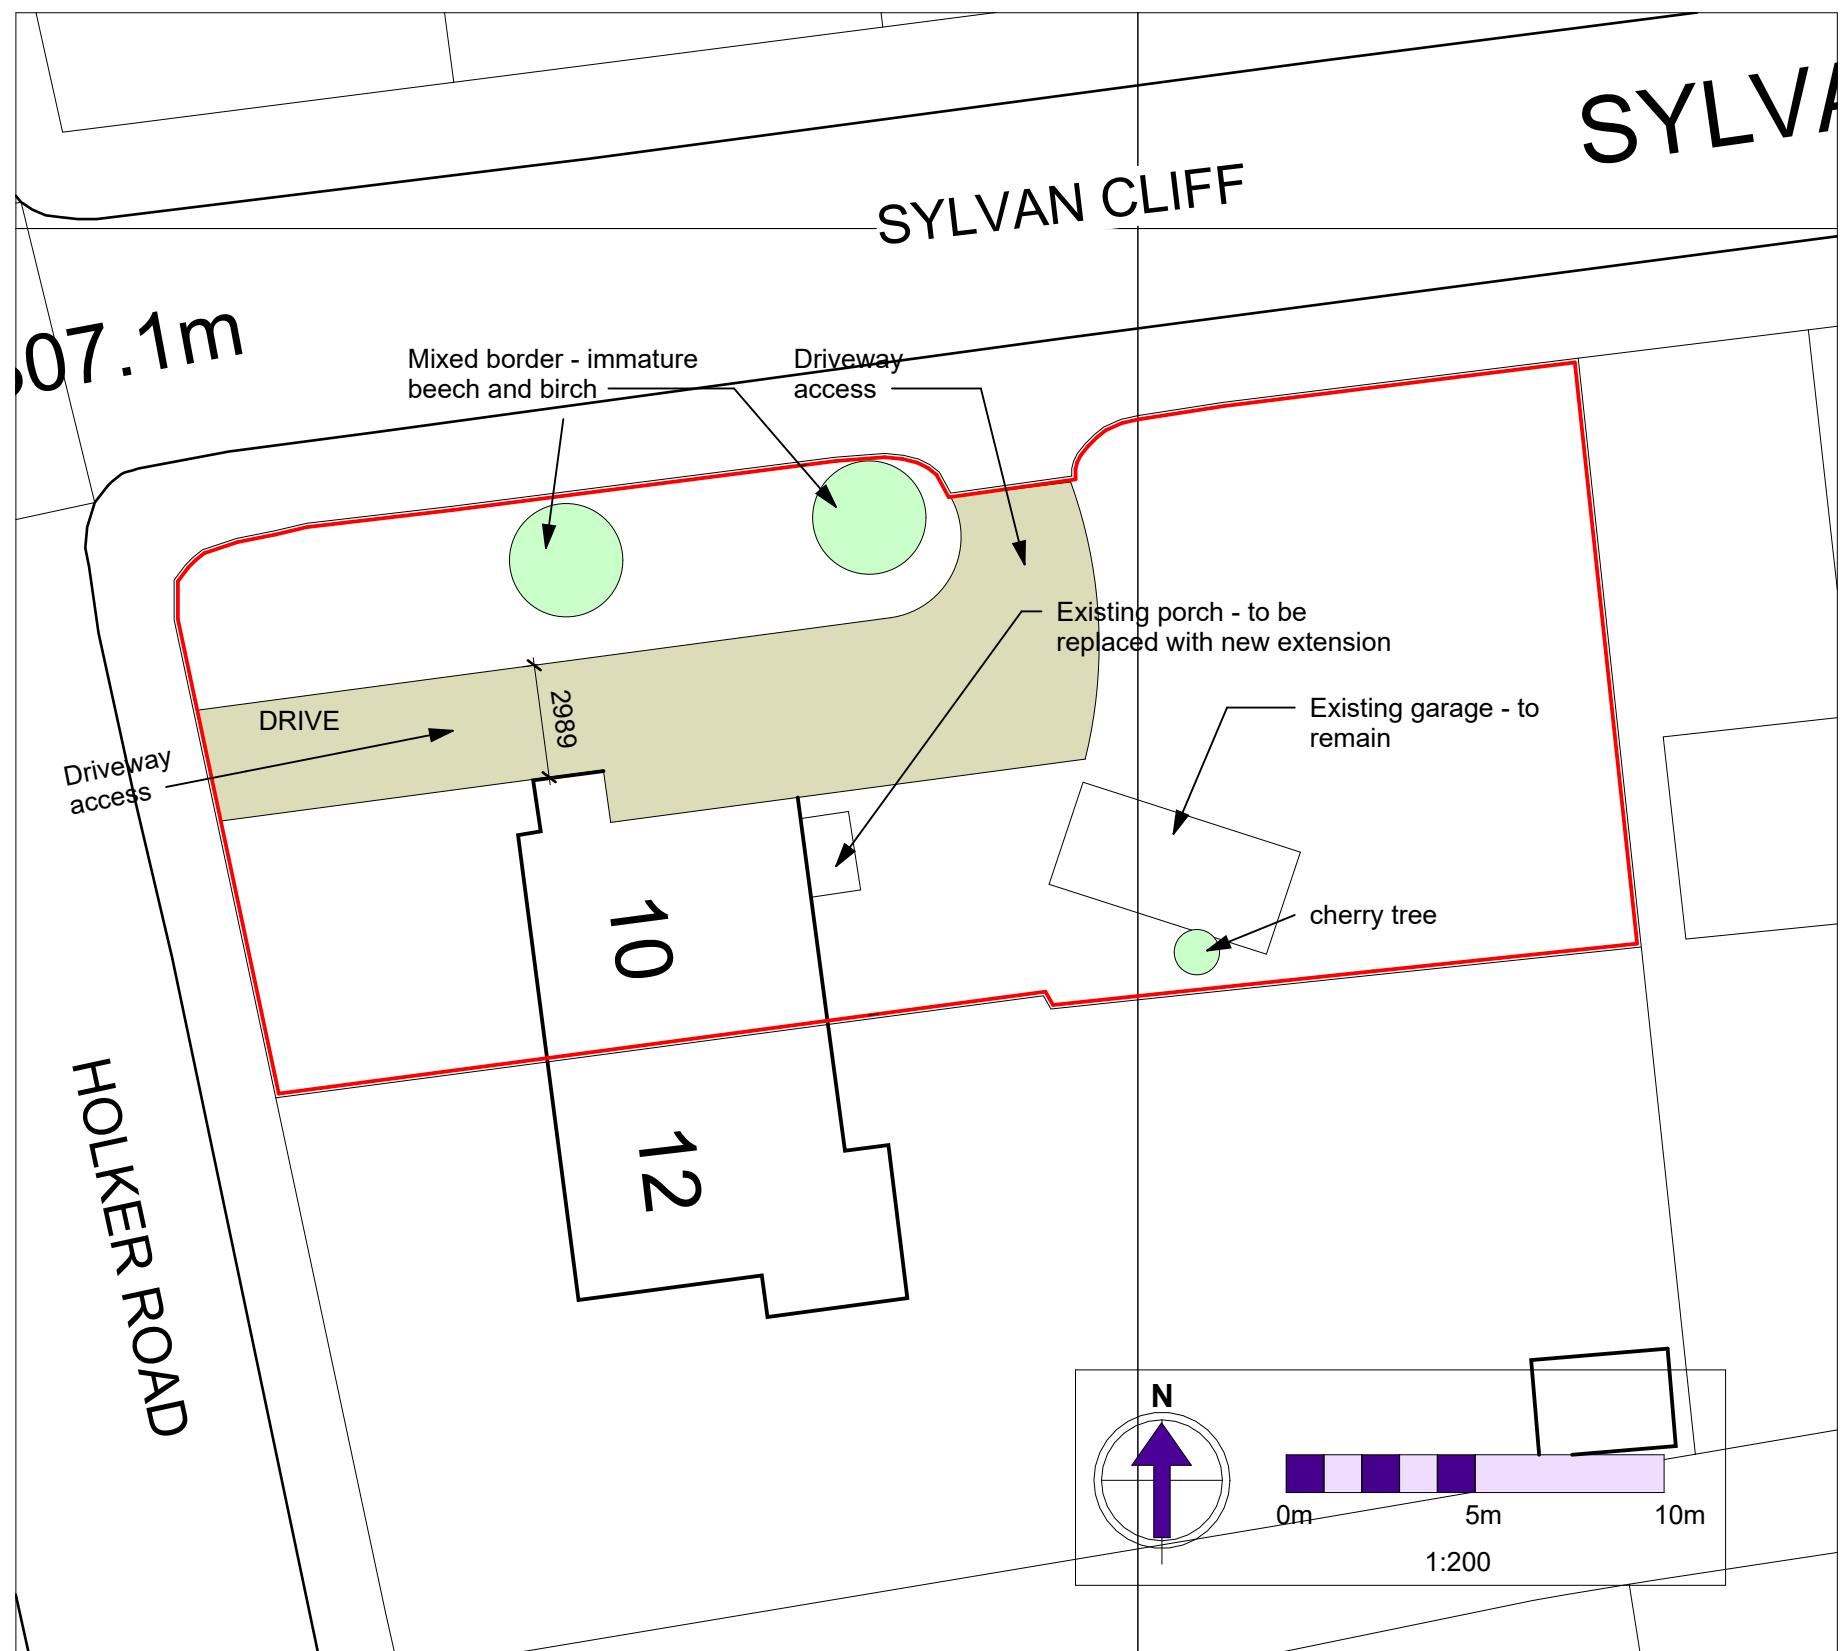

Site plan existing
1 : 200

10 Holker Rd, Buxton Sk17 6QN

Drawing Title: Existing Site Plan	
Scale @ A3:	1 : 200
Date:	16/02/2023 10:21:22
Drafted by:	GC
Job Number:	JVD46
Sheet Number:	A103
Client:	Mr I Tomlinson

Jonathan V. Davies
CHARTERED SURVEYORS
1 Market Street, Buxton, Derbyshire SK17 6JY
Tel & Fax Buxton (01298) 72860
www.jonathanvdavies.co.uk Email jonathanvdavies@jonathanvdavies.co.uk