

North East Elevation

1 : 200



South West Elevation

1 : 200




North West Elevation

1 : 200



South East Elevation

1 : 200

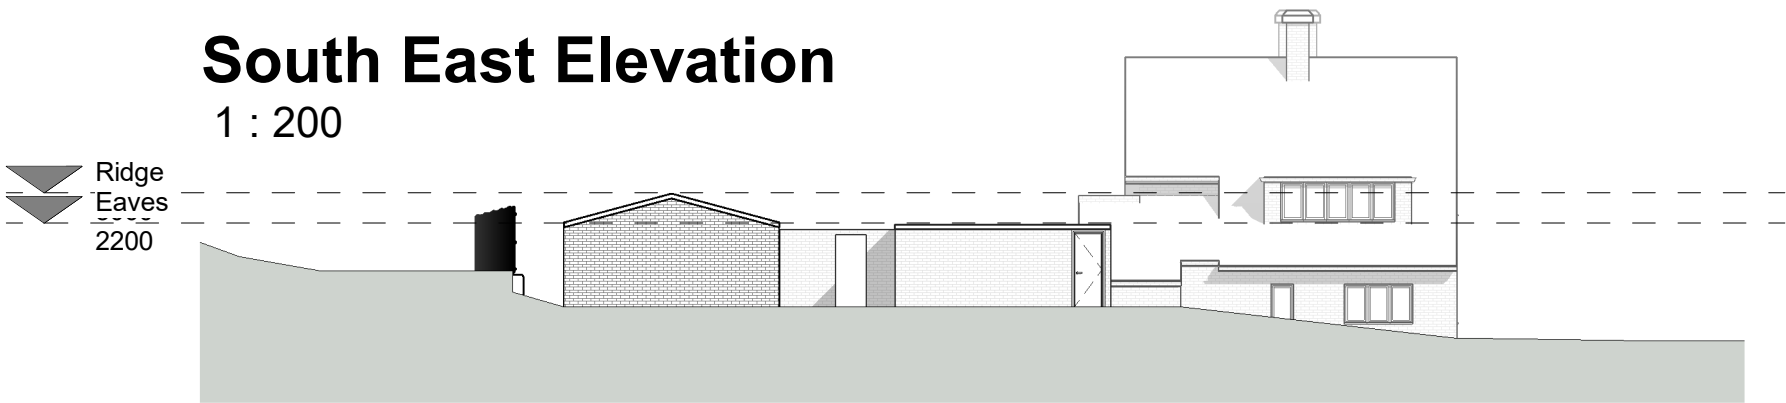

CREATIVE ARCHITECTURE LIMITED

THIS DRAWING IS THE SUBJECT OF COPYRIGHT WHICH VESTS IN CREATIVE ARCHITECTURE LIMITED. IT IS AN INFRINGEMENT OF COPYRIGHT TO REPRODUCE THIS DRAWING, BY WHATEVER MEANS, INCLUDING ELECTRONIC, WITHOUT THE EXPRESS WRITTEN CONSENT OF CREATIVE ARCHITECTURE LIMITED WHICH RESERVES ALL ITS RIGHTS

CREATIVE ARCHITECTURE LIMITED ASSERTS ITS RIGHTS TO BE IDENTIFIED AS THE AUTHOR OF THIS DESIGN

REPORT ERRORS & OMISSIONS TO ARCHITECT.

CHECK ALL DIMENSIONS ON SITE

DRAWING TO BE READ IN CONJUNCTION WITH THE HEALTH AND SAFETY PLAN AND ALL RELEVANT RISK ASSESSMENTS

A 04.02.23 AH Do not scale annotation removed CA

REV.	DATE	DRN.	CHKD.
------	------	------	-------

PROJECT
Spring Meadow, Chinley

CLIENT
Mr & Mrs Anderton

DRAWING
Existing Elevations -
showing main dwelling

SCALE	SHEET SIZE	DRAWN	CHECKED	DATE
1 : 200	@ A3	AH	CA	02.12.22

CREATIVE ARCHITECTURE

A: 1 The Long Stables, Rochdale Rd, Denshaw, OL3 5UE
T: 07788 200 255
E: adam@creativearchitectureltd.co.uk
W: www.creativearchitectureltd.co.uk

JOB No	DRAWING No	REVISION
22-034	1003	A
STATUS Planning		

