




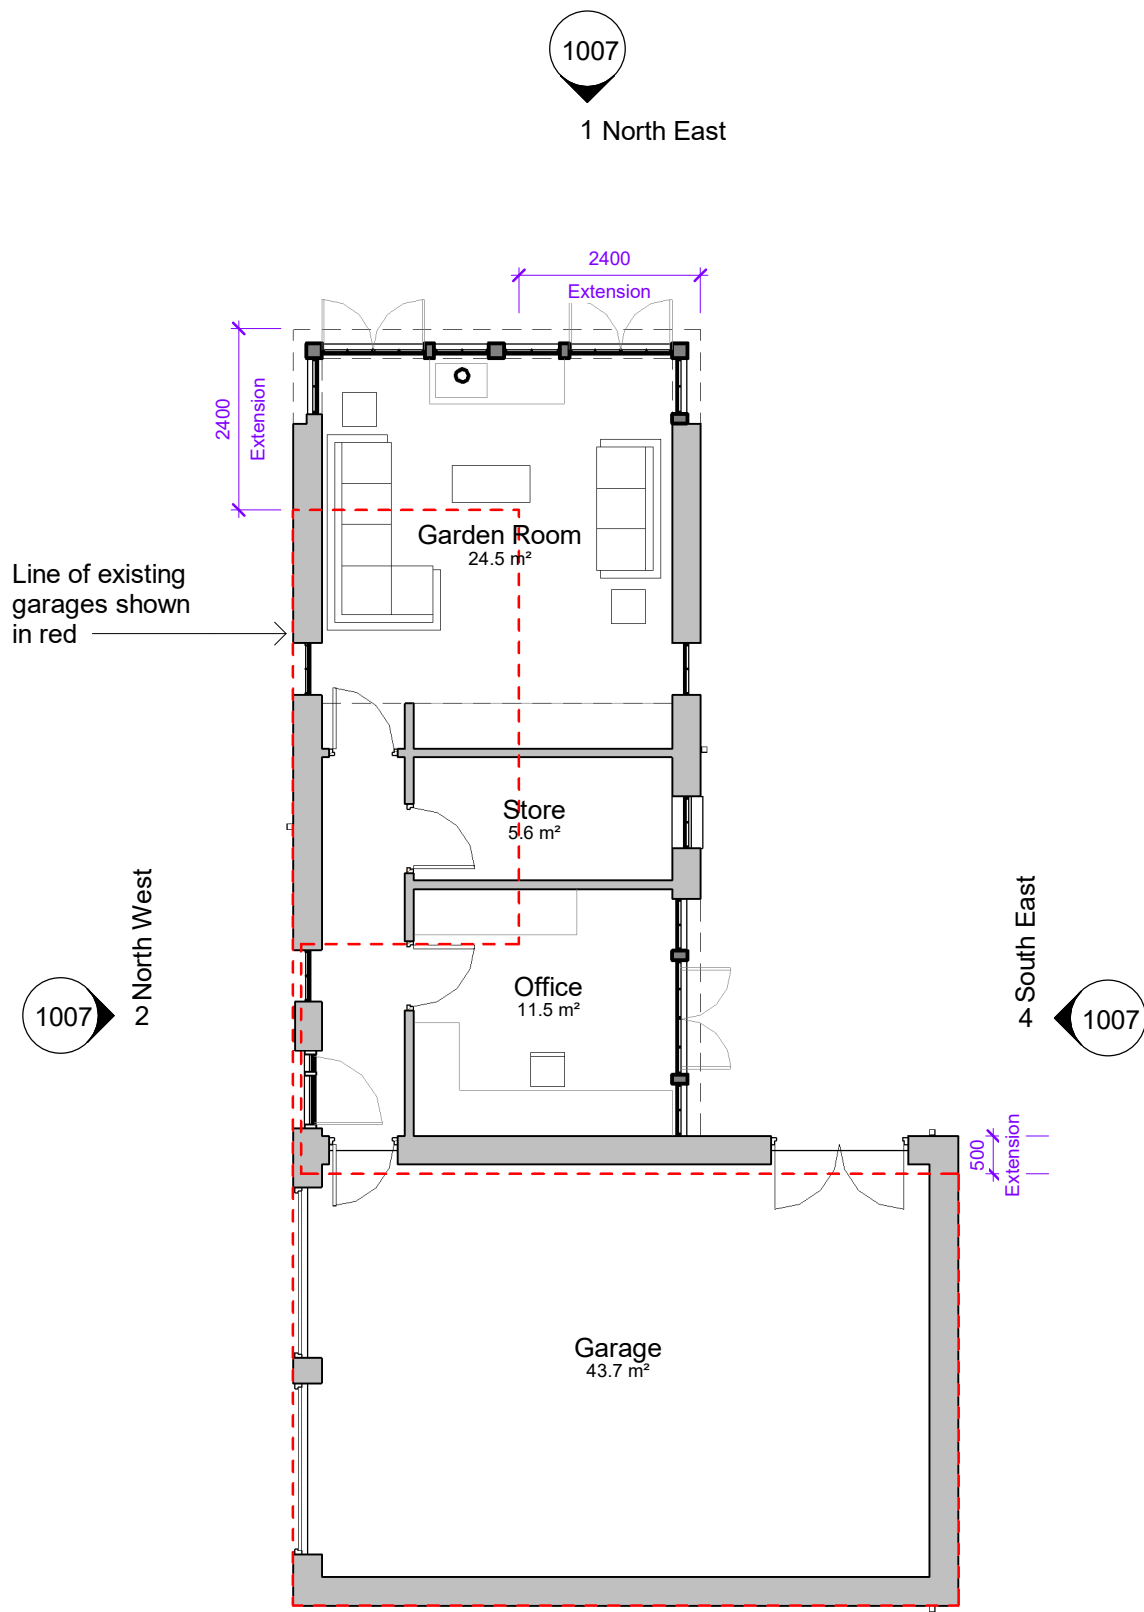

Ground Floor Plan
1 : 100

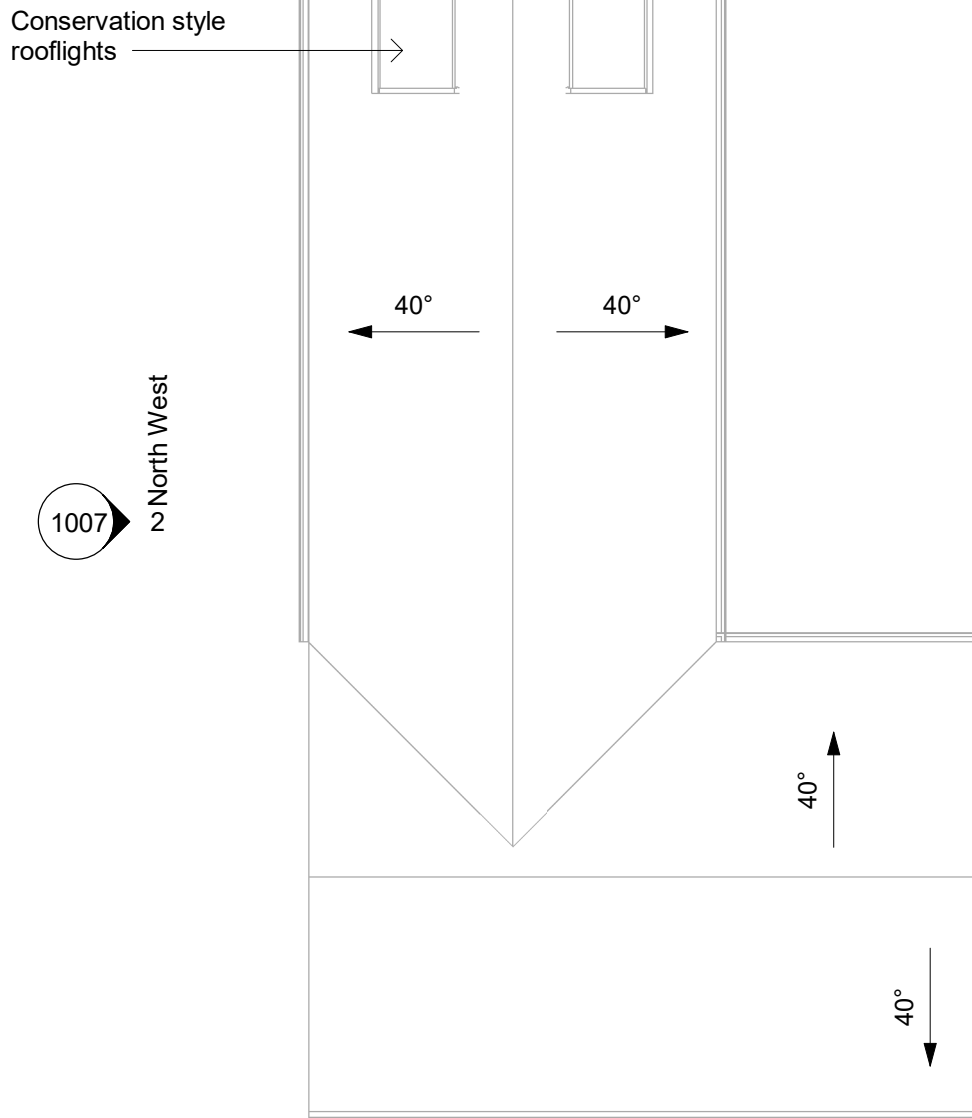

Roof Plan
1 : 100

 

CREATIVE ARCHITECTURE LIMITED

THIS DRAWING IS THE SUBJECT OF COPYRIGHT WHICH VESTS IN CREATIVE ARCHITECTURE LIMITED. IT IS AN INFRINGEMENT OF COPYRIGHT TO REPRODUCE THIS DRAWING, BY WHATEVER MEANS, INCLUDING ELECTRONIC, WITHOUT THE EXPRESS WRITTEN CONSENT OF CREATIVE ARCHITECTURE LIMITED WHICH RESERVES ALL ITS RIGHTS

CREATIVE ARCHITECTURE LIMITED ASSERTS ITS RIGHTS TO BE IDENTIFIED AS THE AUTHOR OF THIS DESIGN

REPORT ERRORS & OMISSIONS TO ARCHITECT.

CHECK ALL DIMENSIONS ON SITE

DRAWING TO BE READ IN CONJUNCTION WITH THE HEALTH AND SAFETY PLAN AND ALL RELEVANT RISK ASSESSMENTS

REV.	DATE	DRN.	CHKD.
A	06.01.23	AH	CA
Amendments following client feedback			
PROJECT			
Spring Meadow, Chinley			
CLIENT			
Mr & Mrs Anderton			
DRAWING			
Proposed Floor Plans			
SCALE	SHEET SIZE	DRAWN	CHECKED
1 : 100	@ A3	AH	CA
DATE		05.12.22	

CREATIVE ARCHITECTURE

A: 1 The Long Stables, Rochdale Rd, Denshaw, OL3 5UE

T: 07788 200 255

E: adam@creativearchitectureltd.co.uk

W: www.creativearchitectureltd.co.uk

JOB No	DRAWING No	REVISION
22-034	1006	A
STATUS		
Planning		