

North East Elevation

1 : 200



South West Elevation

1 : 200




North West Elevation

1 : 200



South East Elevation

1 : 200

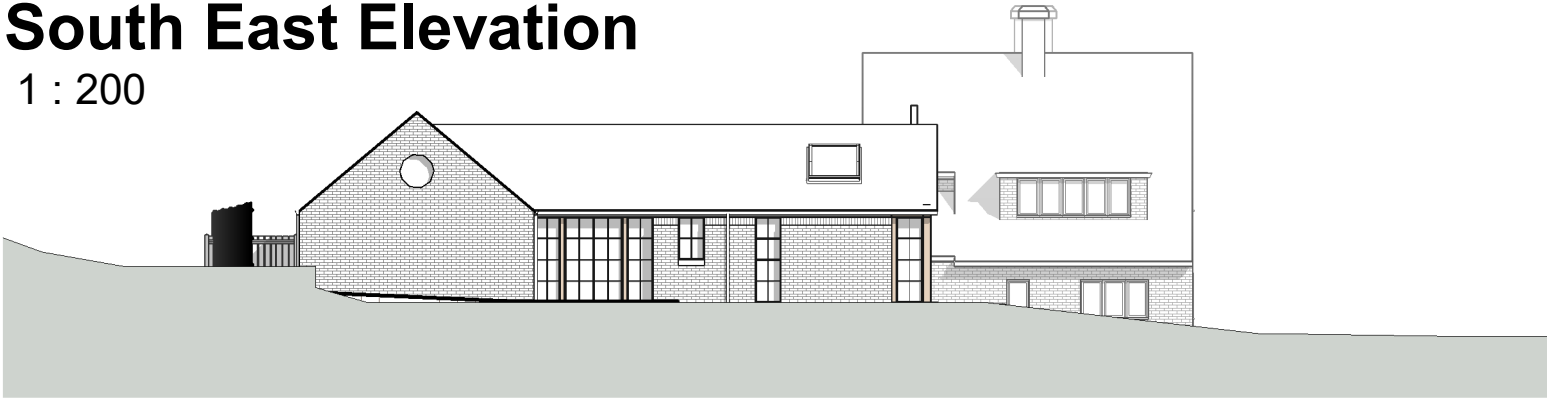

CREATIVE ARCHITECTURE LIMITED

THIS DRAWING IS THE SUBJECT OF COPYRIGHT WHICH VESTS IN CREATIVE ARCHITECTURE LIMITED. IT IS AN INFRINGEMENT OF COPYRIGHT TO REPRODUCE THIS DRAWING, BY WHATEVER MEANS, INCLUDING ELECTRONIC, WITHOUT THE EXPRESS WRITTEN CONSENT OF CREATIVE ARCHITECTURE LIMITED WHICH RESERVES ALL ITS RIGHTS

CREATIVE ARCHITECTURE LIMITED ASSERTS ITS RIGHTS TO BE IDENTIFIED AS THE AUTHOR OF THIS DESIGN

REPORT ERRORS & OMISSIONS TO ARCHITECT.

CHECK ALL DIMENSIONS ON SITE

DRAWING TO BE READ IN CONJUNCTION WITH THE HEALTH AND SAFETY PLAN AND ALL RELEVANT RISK ASSESSMENTS

A 04.02.23 AH Do not scale annotation removed CA

REV.	DATE	DRN.	CHKD.
------	------	------	-------

PROJECT Spring Meadow, Chinley				
CLIENT Mr & Mrs Anderton				
DRAWING Proposed Site Elevations - showing main dwelling				
SCALE 1 : 200	SHEET SIZE @ A3	DRAWN AH	CHECKED CA	DATE 02.12.22

CREATIVE ARCHITECTURE
A: 1 The Long Stables, Rochdale Rd, Denshaw, OL3 5UE
T: 07788 200 255
E: adam@creativearchitectureltd.co.uk
W: www.creativearchitectureltd.co.uk

JOB No 22-034	DRAWING No 1010	REVISION A
STATUS Planning		

