






SCALE 1:500

 

SCALE 1:1250

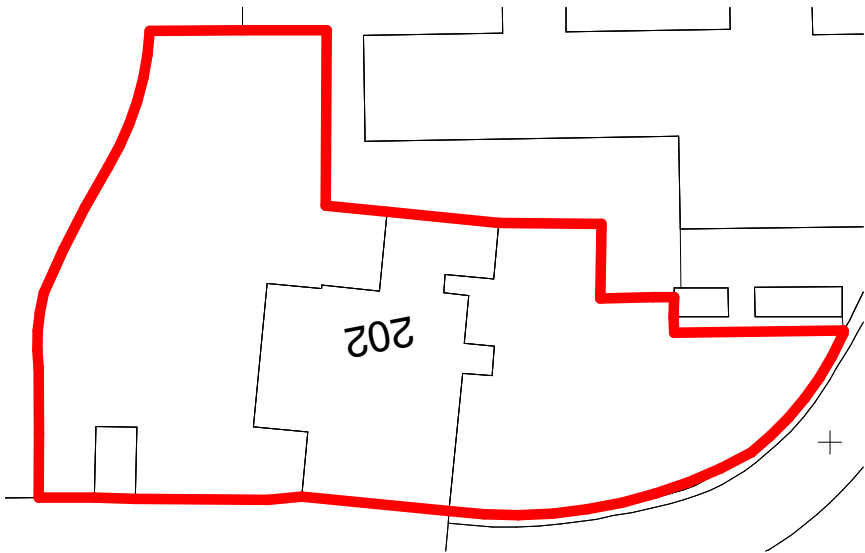

Site Plan
1 : 500

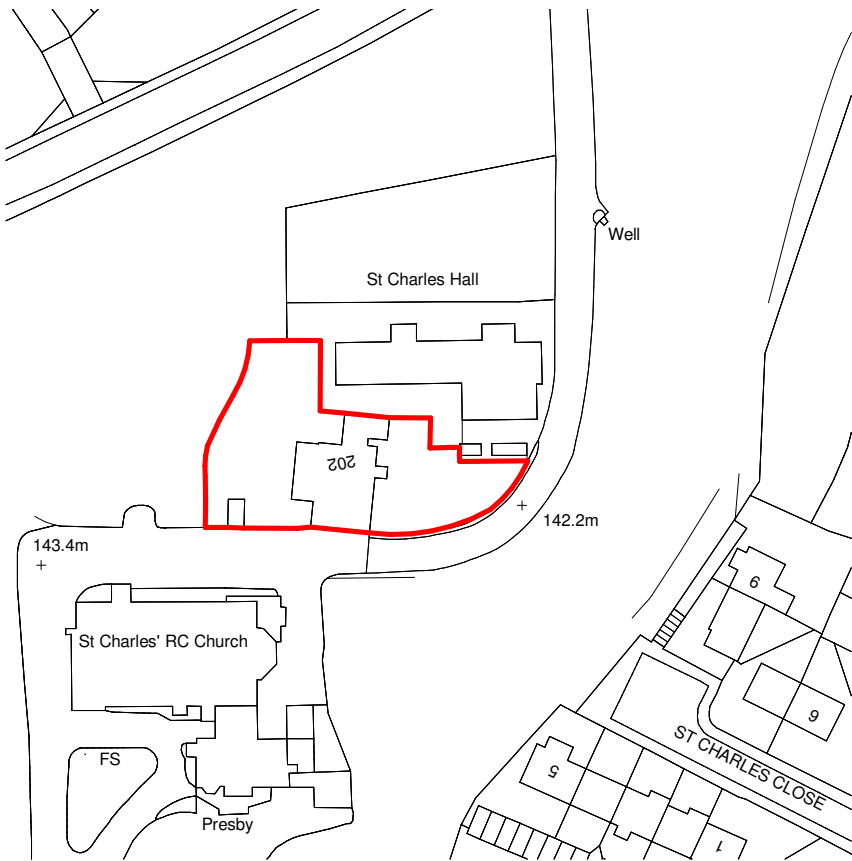

Site Location Plan
1 : 1250

Rev. No.	Description	Date
DirC Architectural Ltd. 13 Ringcroft Gardens, Moston Manchester M40 5GG m: 07940 933 498 e: dirc@hotmail.co.uk		
Client Ms Wendy R Stevens		
Project Proposed Internal Refurbishment Beechwood House, 202 Woolley Bridge Road, SK13 1PQ		
Sheet title Site and Site Location Plans		
Project number 1849	Date 05.02.2023	
Drawn by DirC	Checked by DirC	
Drawing Number 1849.101	Scale @ A3 As indicated	Revision