



4 Front Elevation
1 : 100




5 Rear Elevation
1 : 100




6 Rear Side Elevation
1 : 100




7 Elevation 4 - a
1 : 100

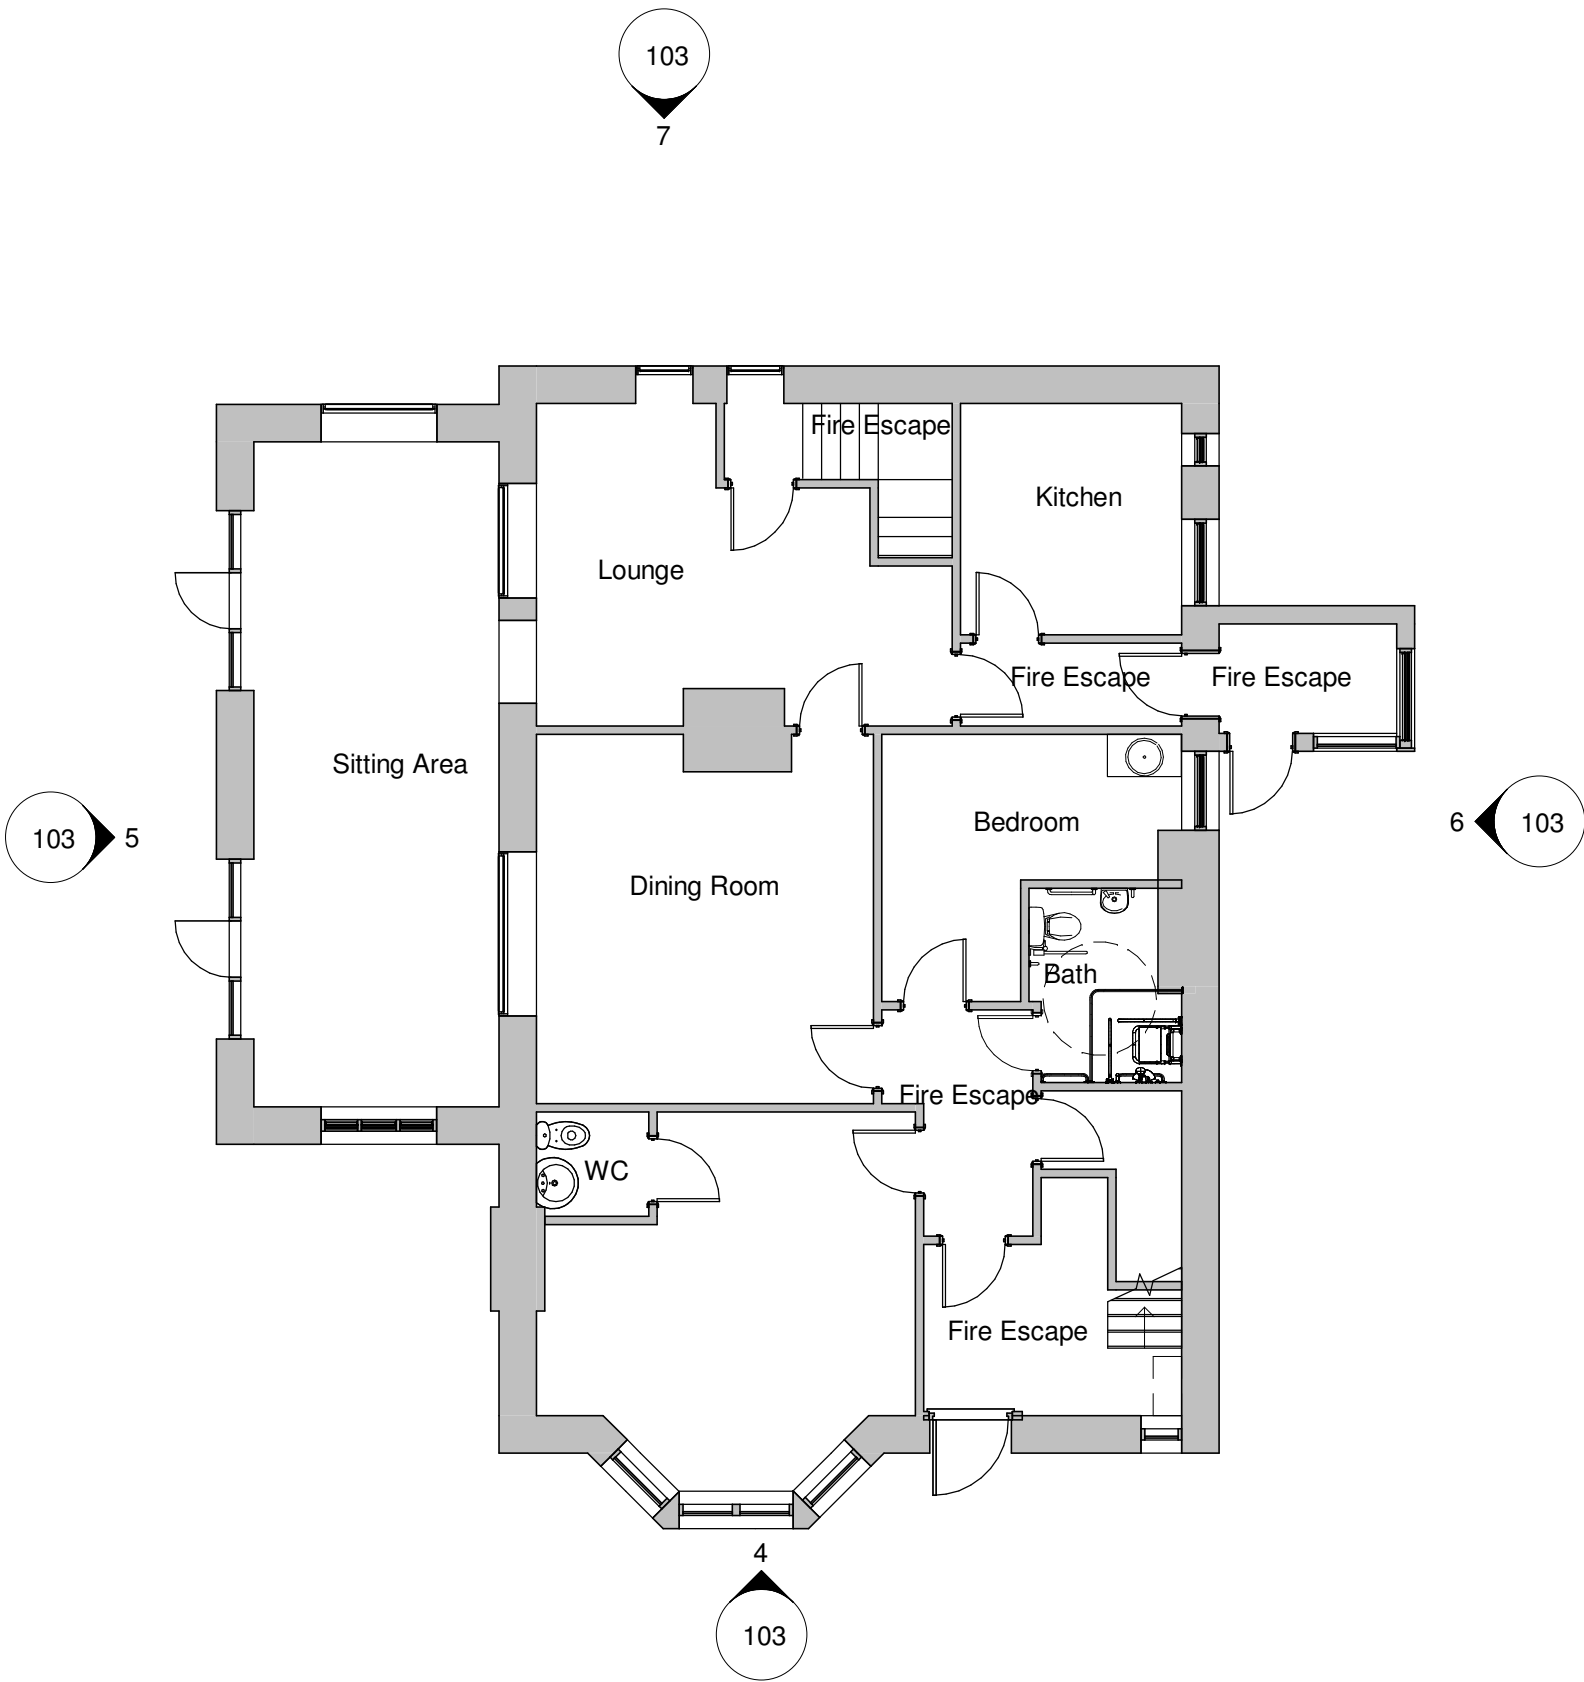

00 - Ground Floor - Proposed
1 : 100

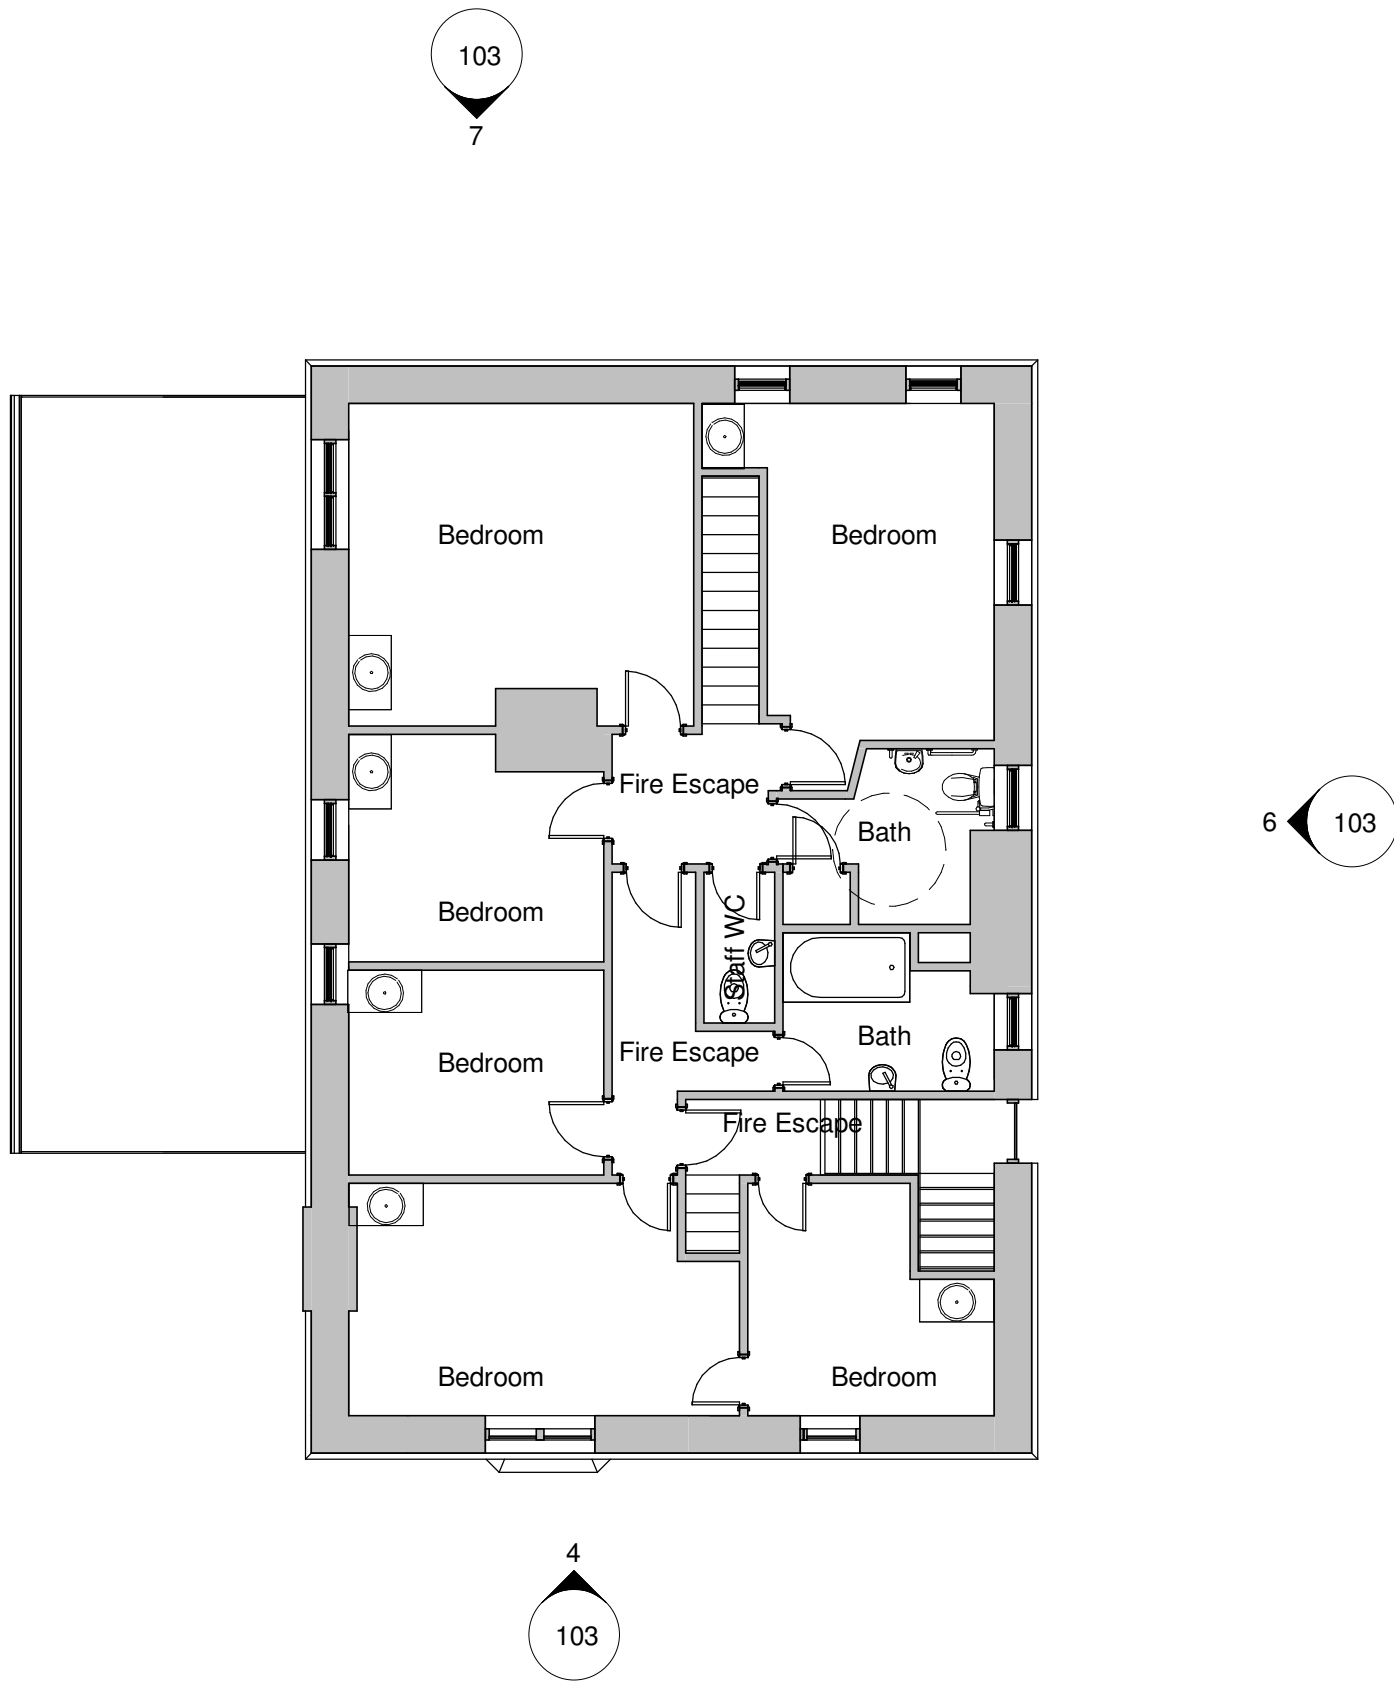

01 - First Floor - Proposed
1 : 100

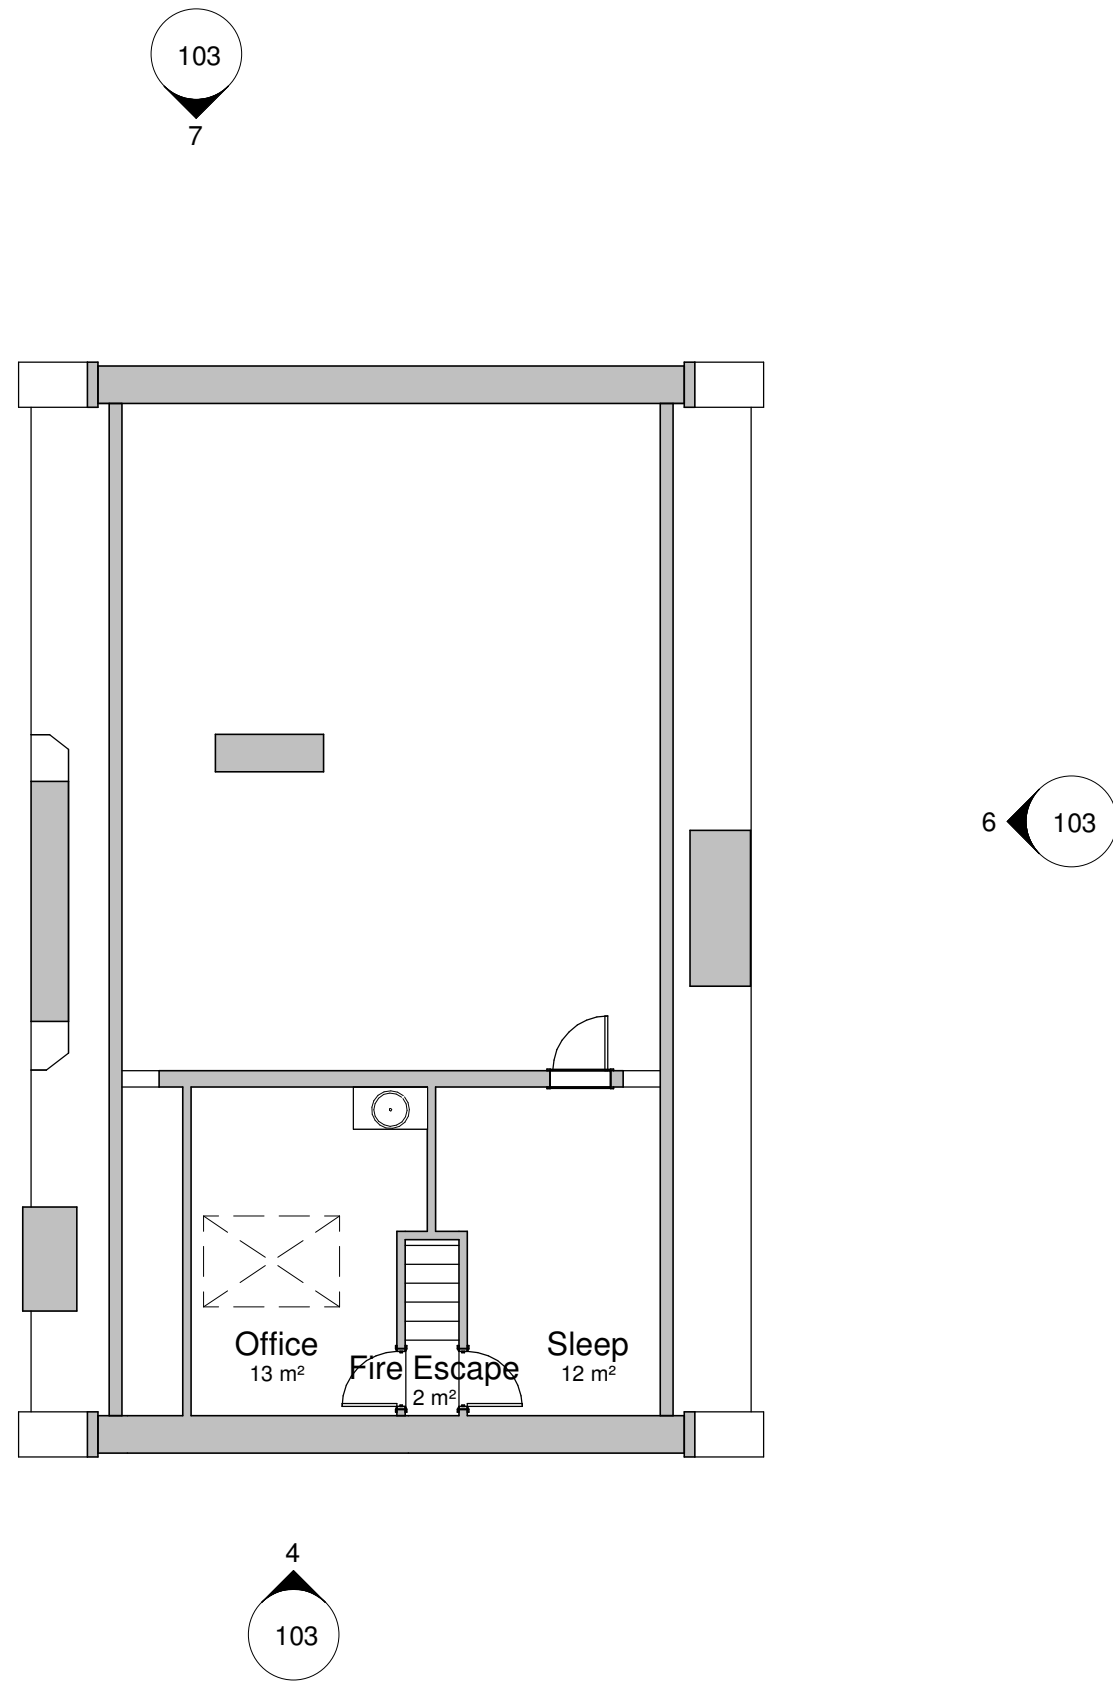

02 - Second Floor - Proposed
1 : 100

B Rev. No. Added elevations Description 26.02.23 Date

DirC Architectural Ltd.
13 Regent Gardens
Mancun
M40 5SG
t: 07940 933 498
e: dirc@netmail.co.uk

Client:
Ms Wendy R Stevens

Project:
Proposed Internal Refurbishment
Beechwood House, 202 Woolley Bridge
Road, SK13 1PQ

Sheet title:
Proposed Ground, First, Second Floor
Plans and Elevations

Project number: 1849 Date: 05.02.2023

Drawn by: DirC Checked by: DirC

Drawing Number: 1849.103 Scale @ A1: 1 : 100 Revision: B