




PROPOSED EAST FACING FRONT ELEVATION

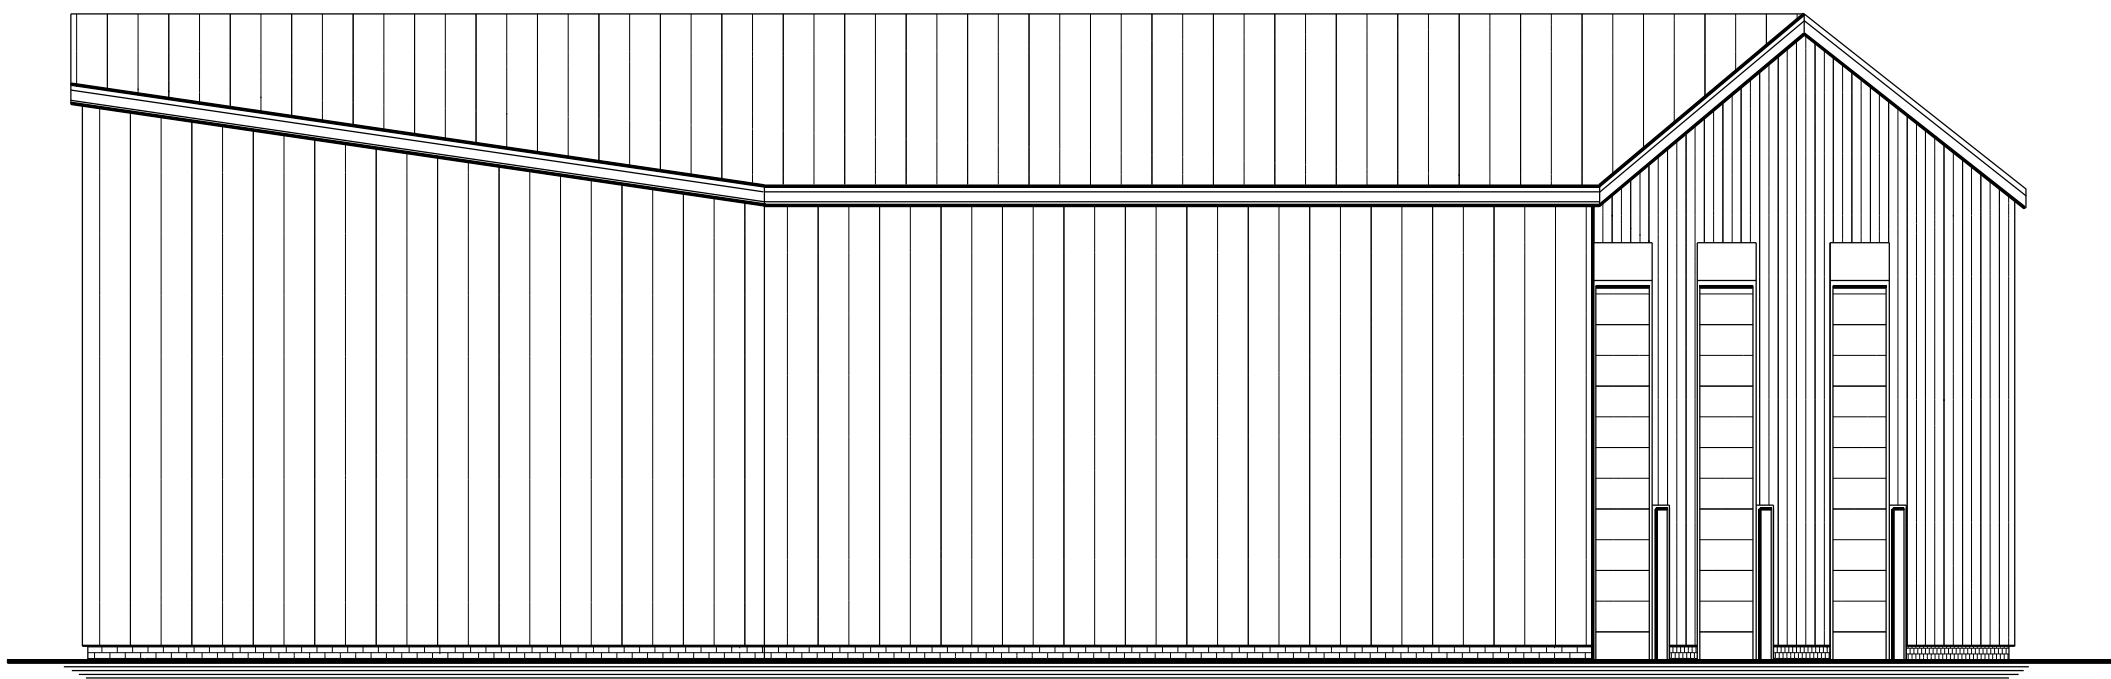


PROPOSED SOUTH FACING SIDE ELEVATION

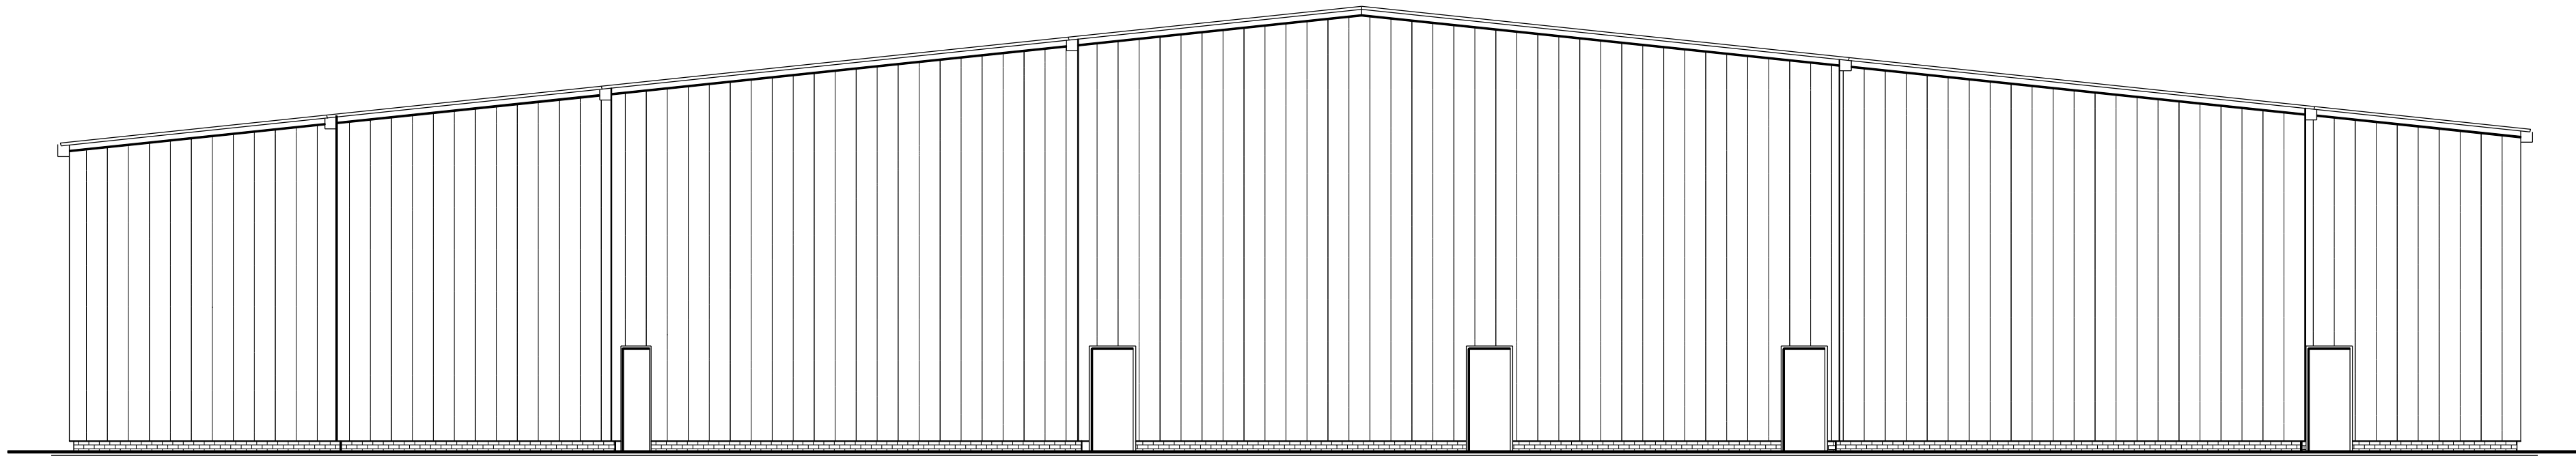

PROPOSED WEST FACING REAR ELEVATION

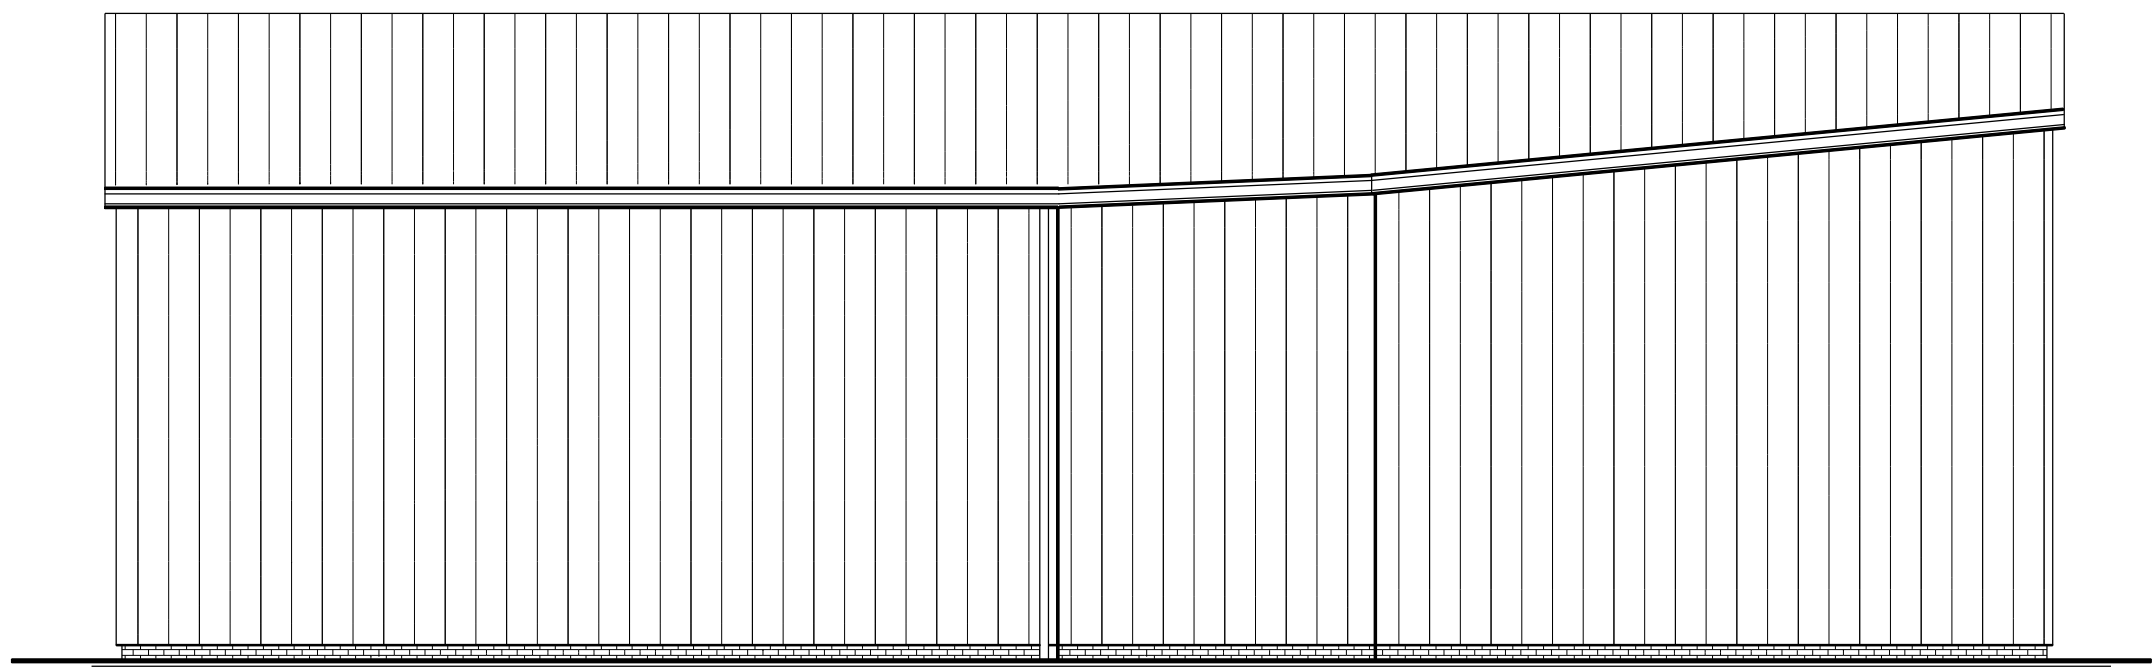

PROPOSED SOUTH FACING SIDE ELEVATION

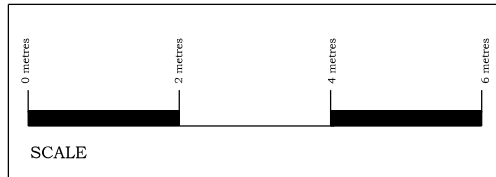

PROPOSED ELEVATIONS
CONSTRUCTION OF FIVE INDUSTRIAL UNITS AT WATFORD BRIDGE INDUSTRIAL ESTATE WATFORD BRIDGE ROAD NEW MILLS SK22 4HJ
ENVIRON CONSULTANTS LTD
Scale 1:100 @ A1 Date AUGUST 2022 Drawing Number 2087/2
BRADLEY BUILDING DESIGN LTD. KEEPERS COTTAGE, LYME PARK, DISLEY, STOCKPORT, SK12 2NS. 01625 858244 Mob 07989 326039 bradleybuildingdesign@btopenworld.com