
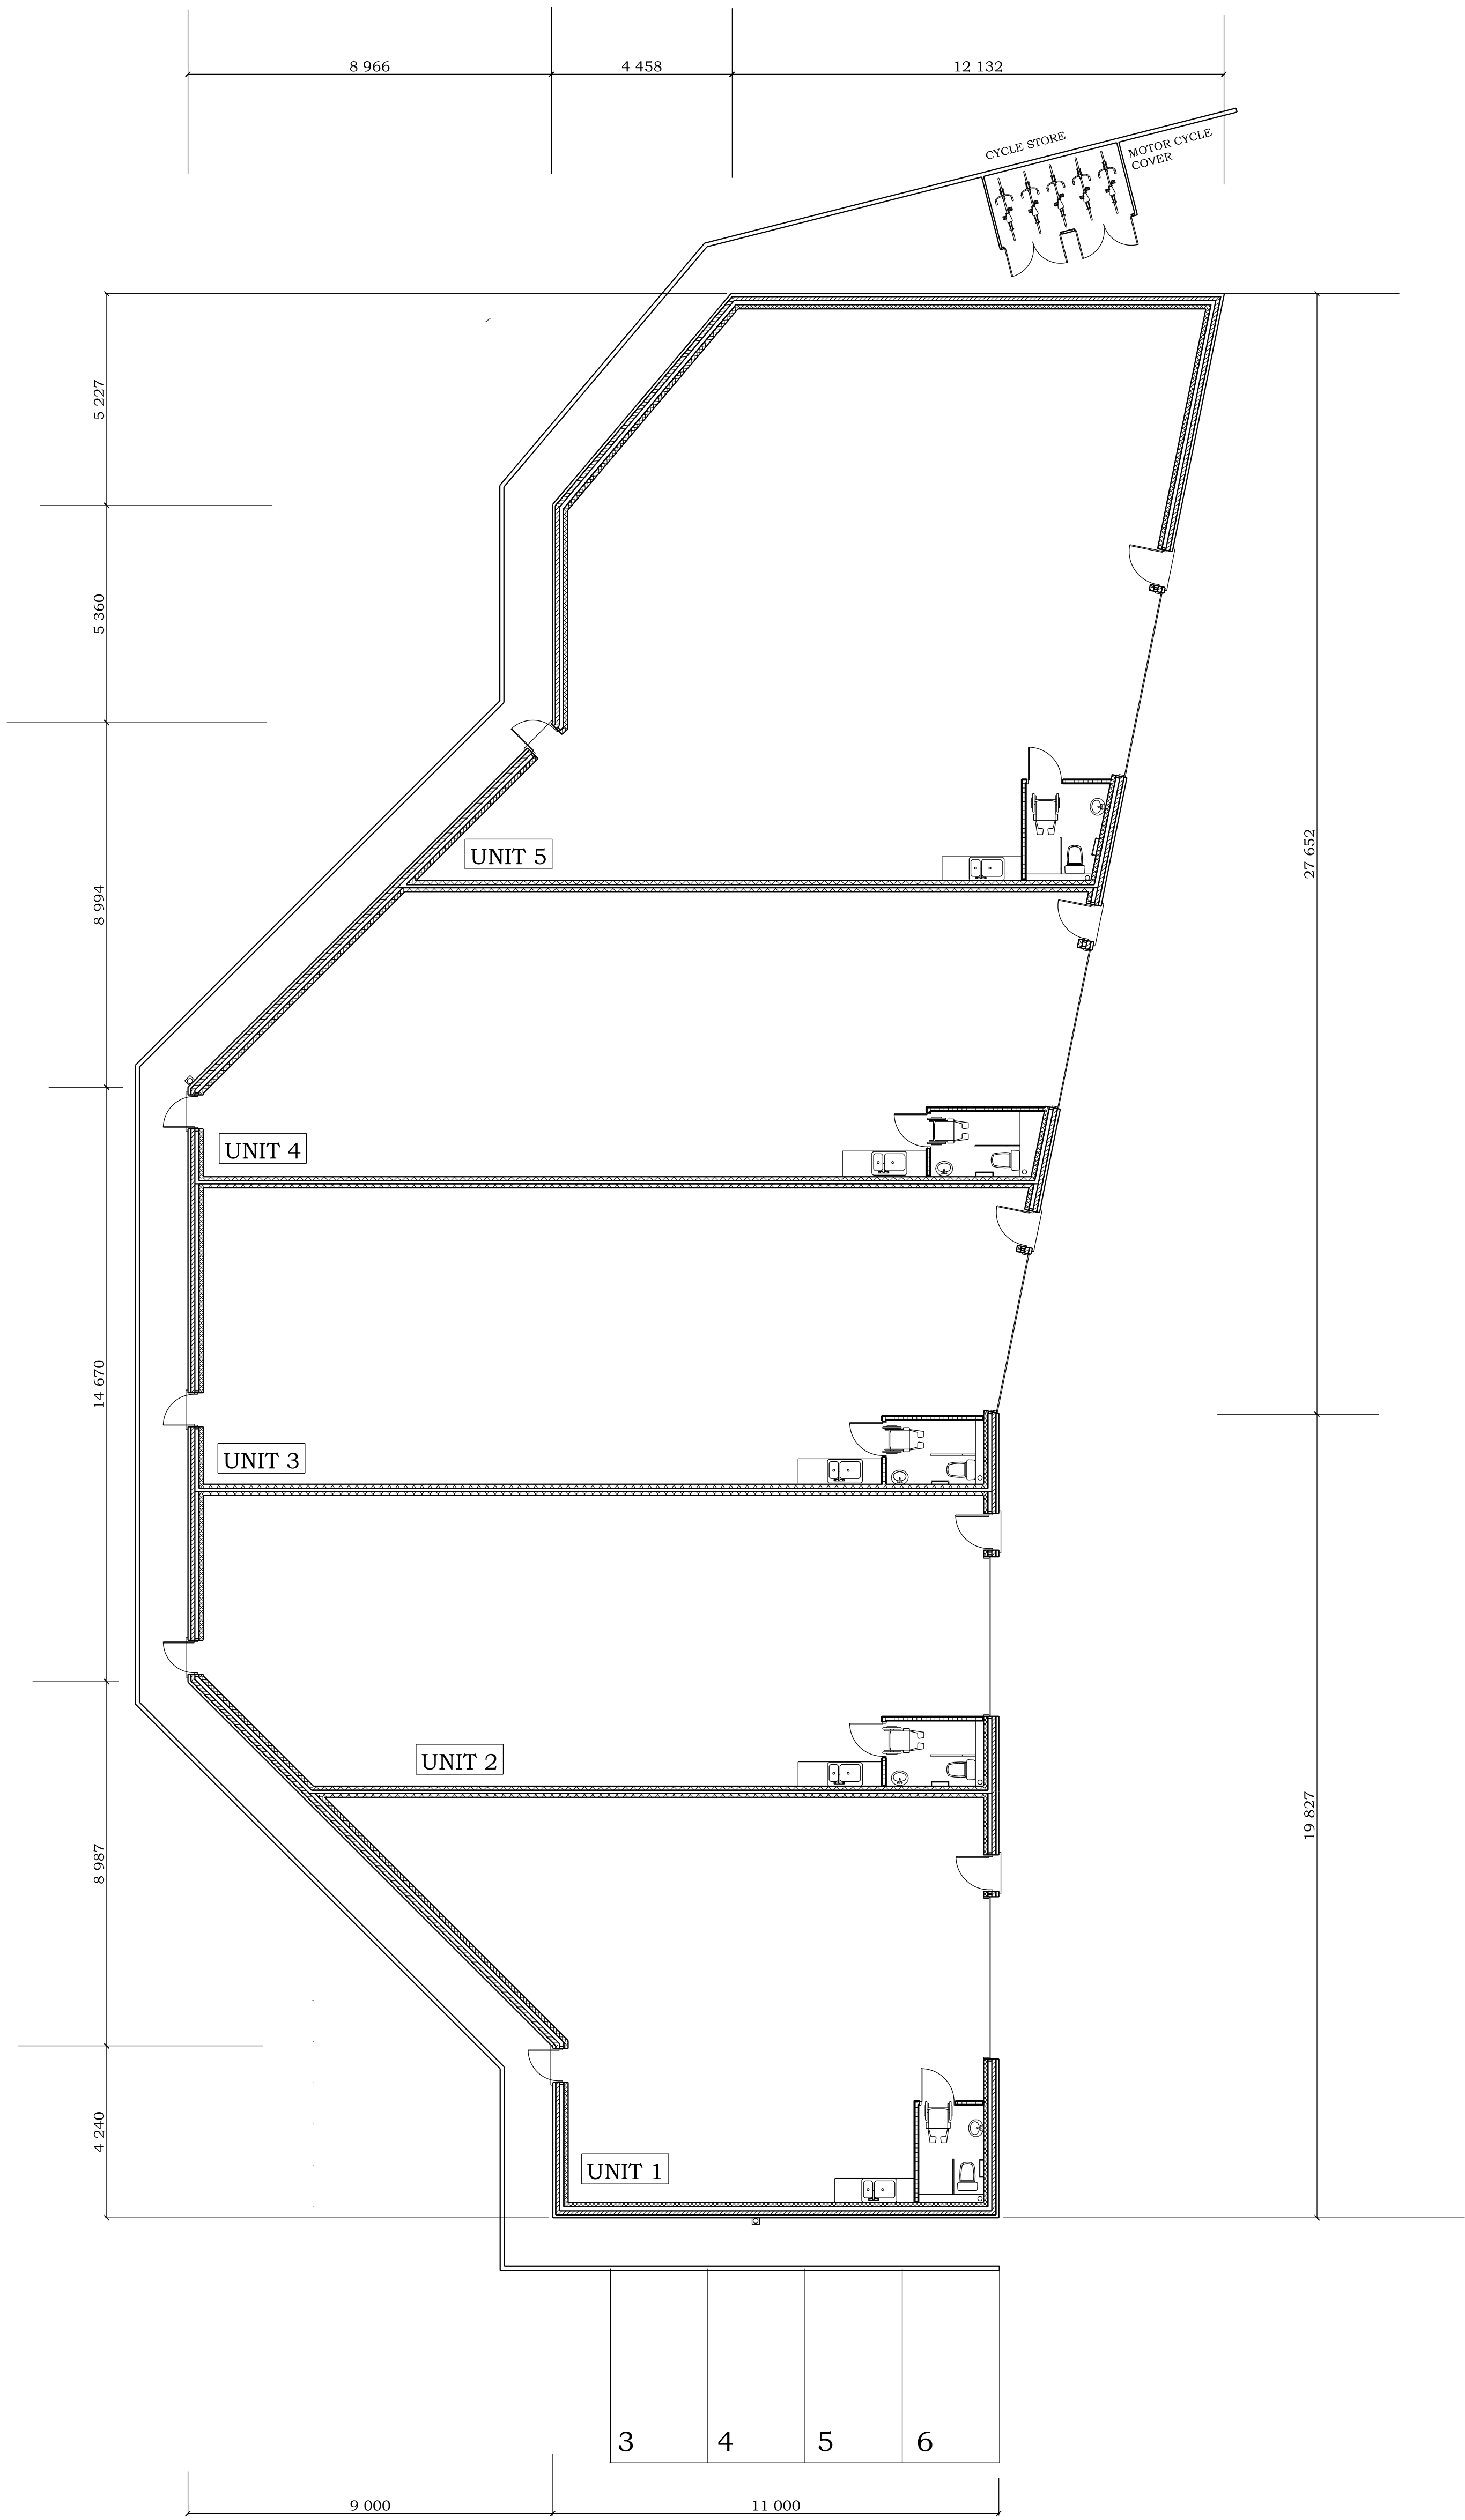


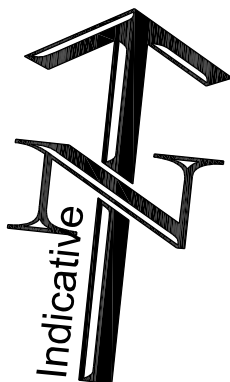

PROPOSED FLOOR PLAN
CONSTRUCTION OF FIVE INDUSTRIAL UNITS AT WATFORD BRIDGE INDUSTRIAL ESTATE WATFORD BRIDGE ROAD NEW MILLS SK22 4HJ
ENVIRON CONSULTANTS LTD
Scale 1:100 @ A1 Date AUGUST 2022 Drawing Number 2087/3
BRADLEY BUILDING DESIGN LTD. KEEPERS COTTAGE, LYME PARK, DISLEY, STOCKPORT. SK12 2NS. 01625 858244 Mob 07989 326039 bradleybuildingdesign@btopenworld.com