

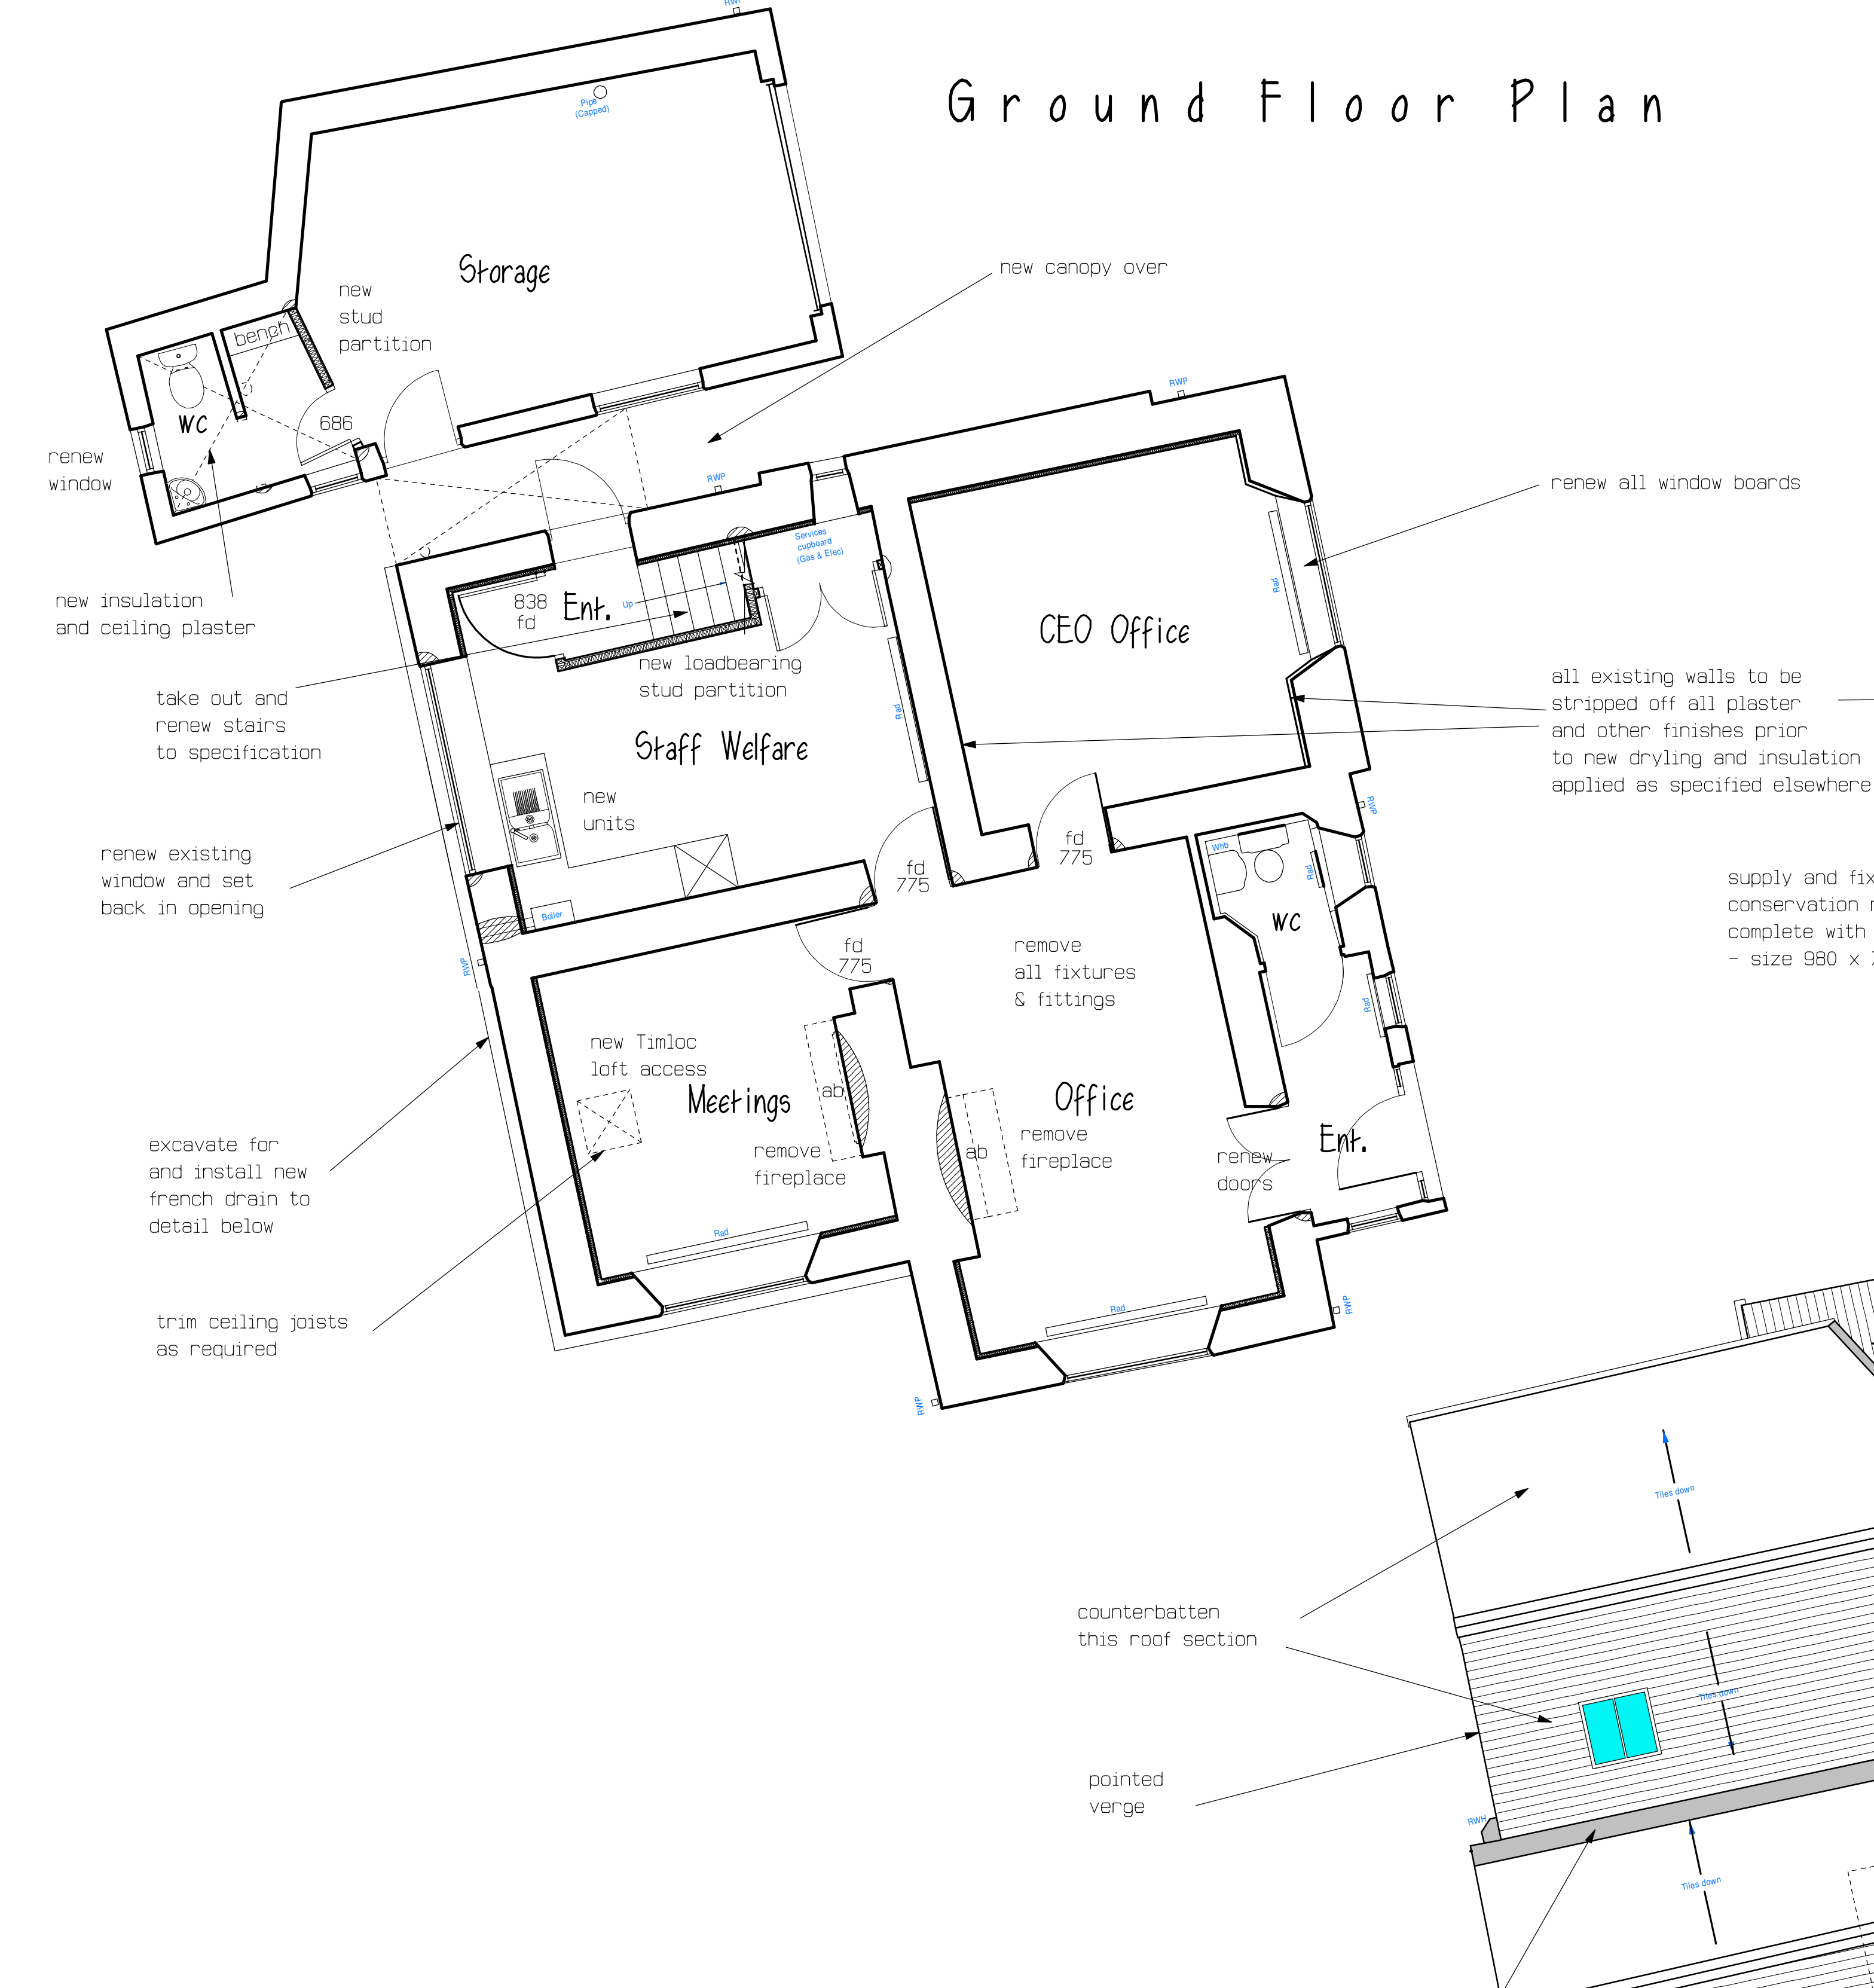


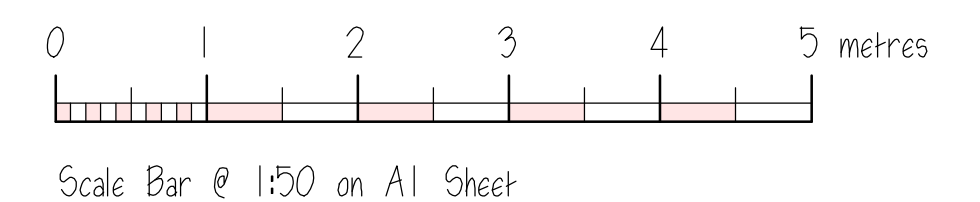

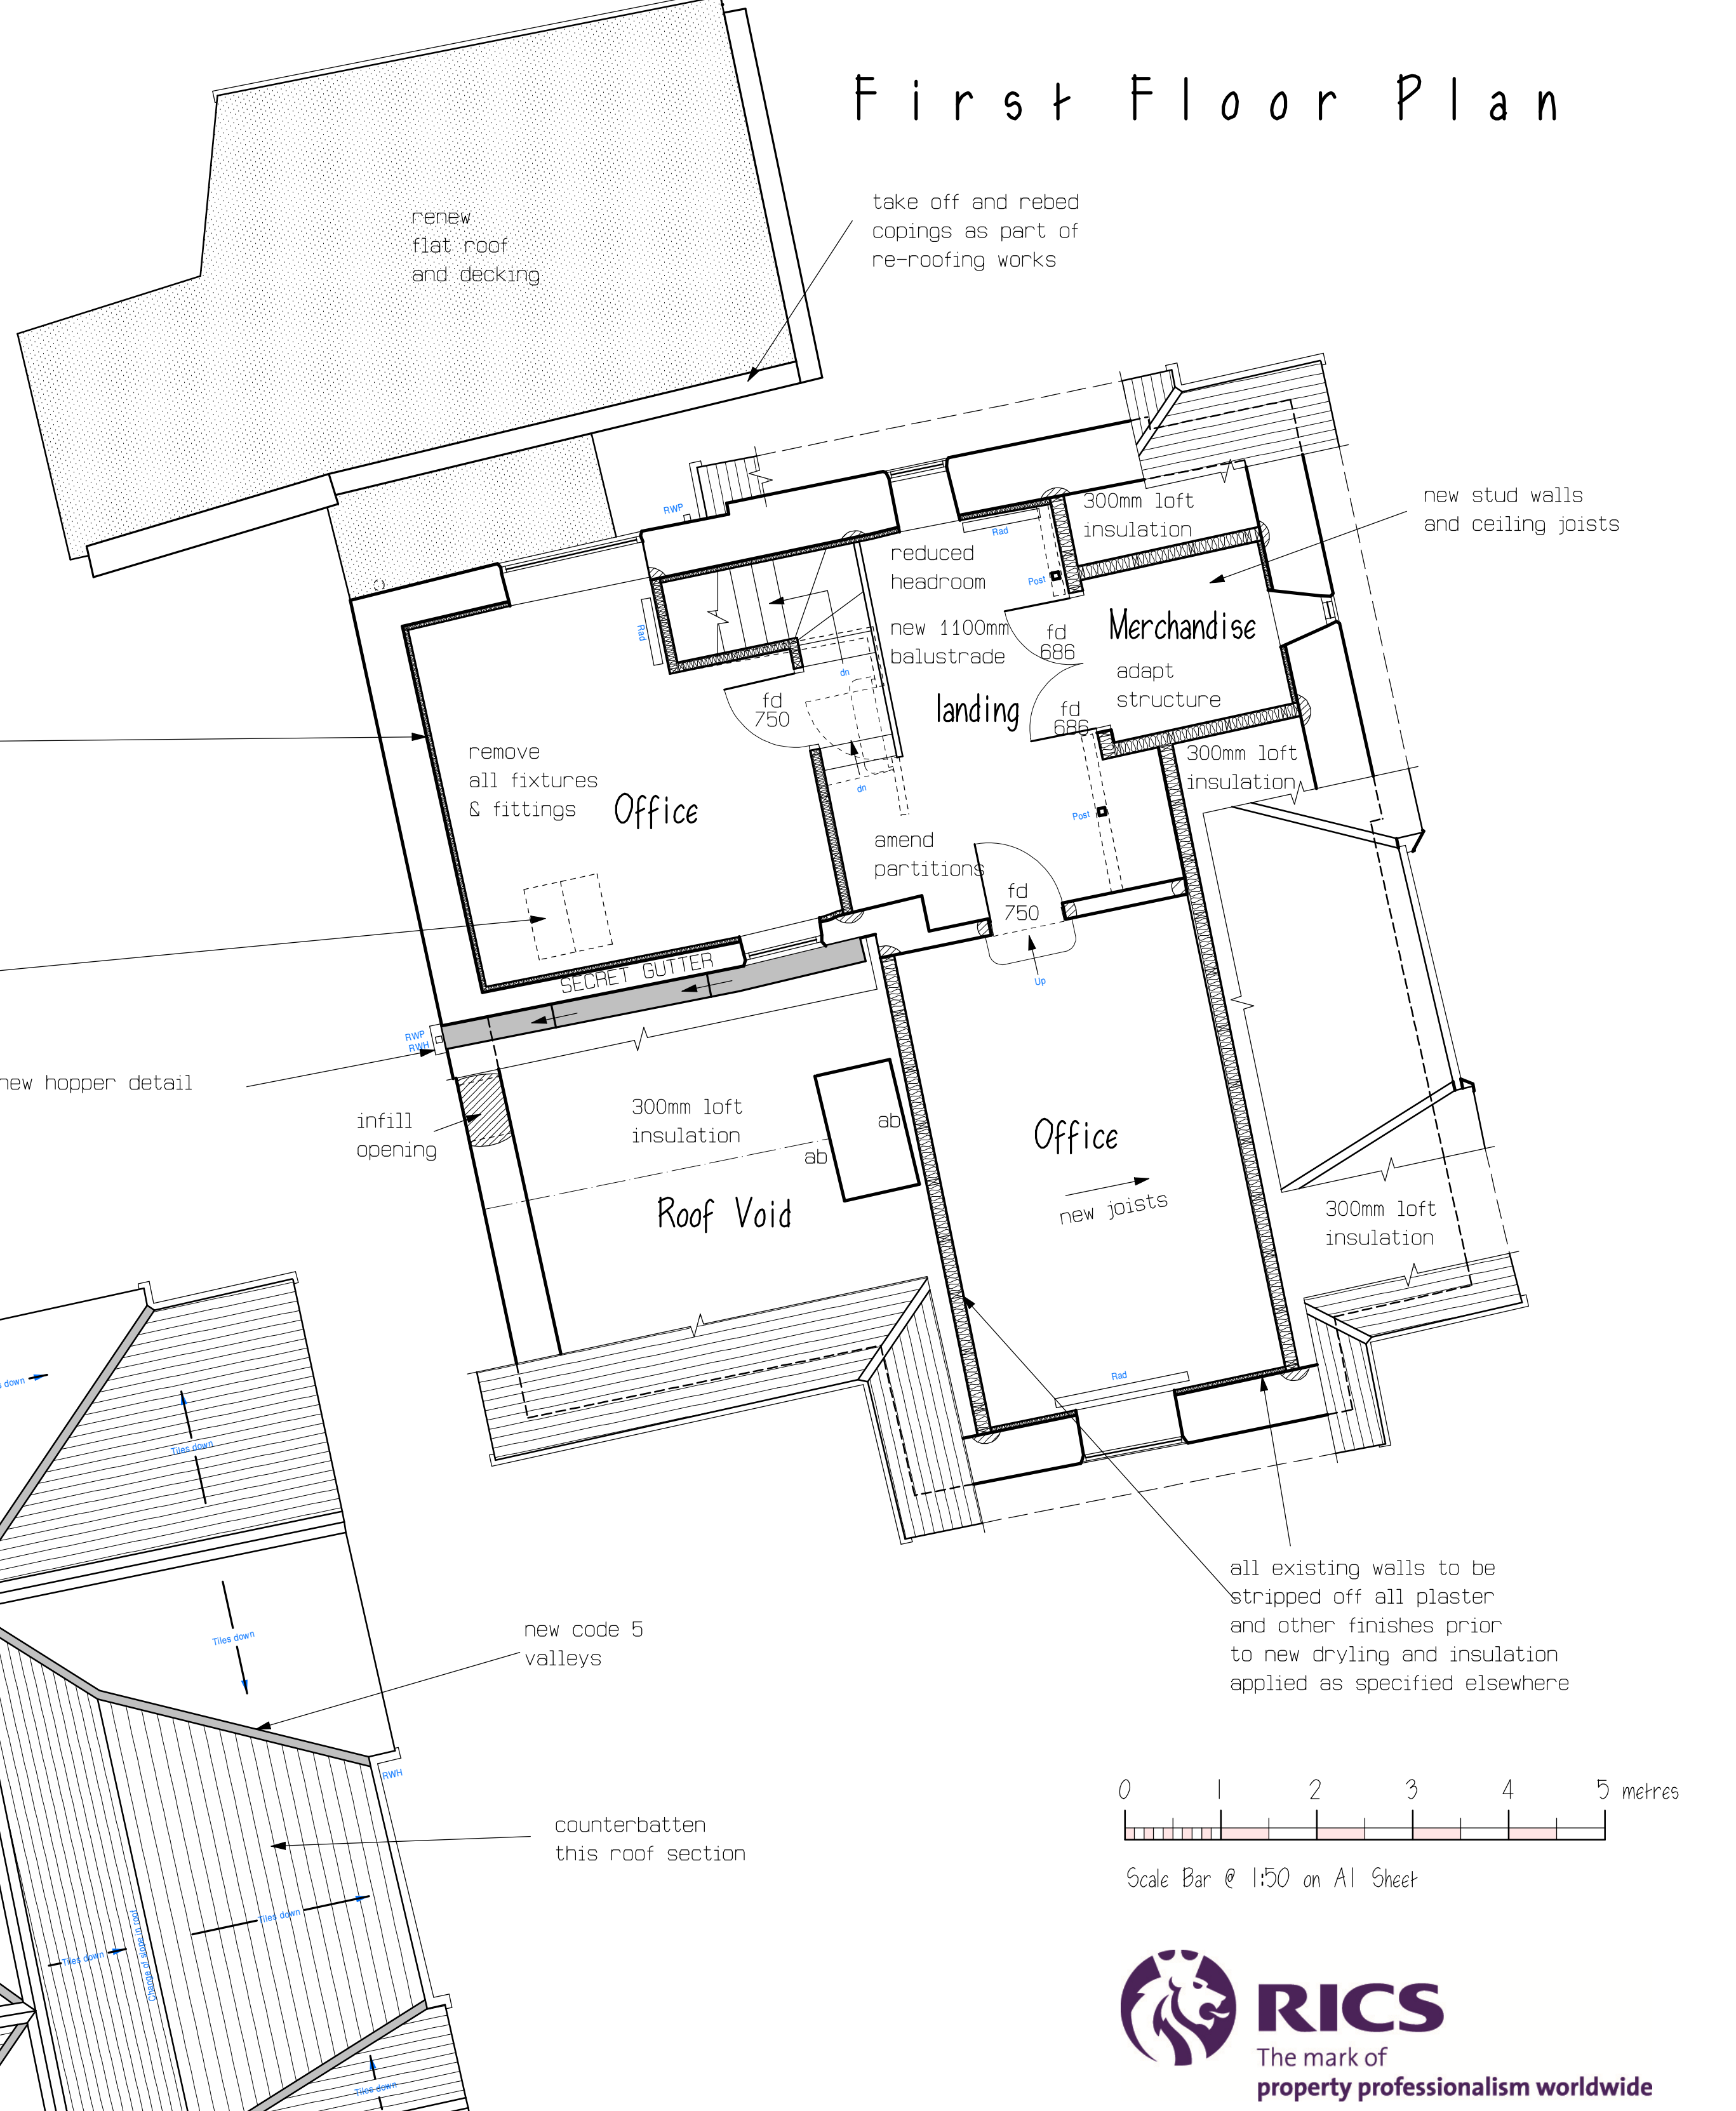

Clients are advised to clarify dimensions with the author prior to setting out and not to scale from the drawing. This drawing is copyright and should not be reproduced without the written consent of RLM ASSOCIATES.

RLM ASSOCIATES

JOB 103, GREEN LANE, BUXTON.		
CLIENT BUXTON CIVIC ASSOCIATION.		
DRAWING INDICATIVE WORKING DRAWING		
AS PROPOSED.		
DATE January 2023.	SCALE 1:50.	
DRAWN No. RI M1089/L	REVISION B	

REFER TO SPECIFICATION NOTES ON DRAWING RLM1089/3 AND ELEVATIONS AS PROPOSED ON RLM1089/2 FOR FURTHER DETAILS AND FULL EXTENT OF WORKS - REFER ALSO TO SERVICES DRAWING RLM1089/4.

Roof Plan

