


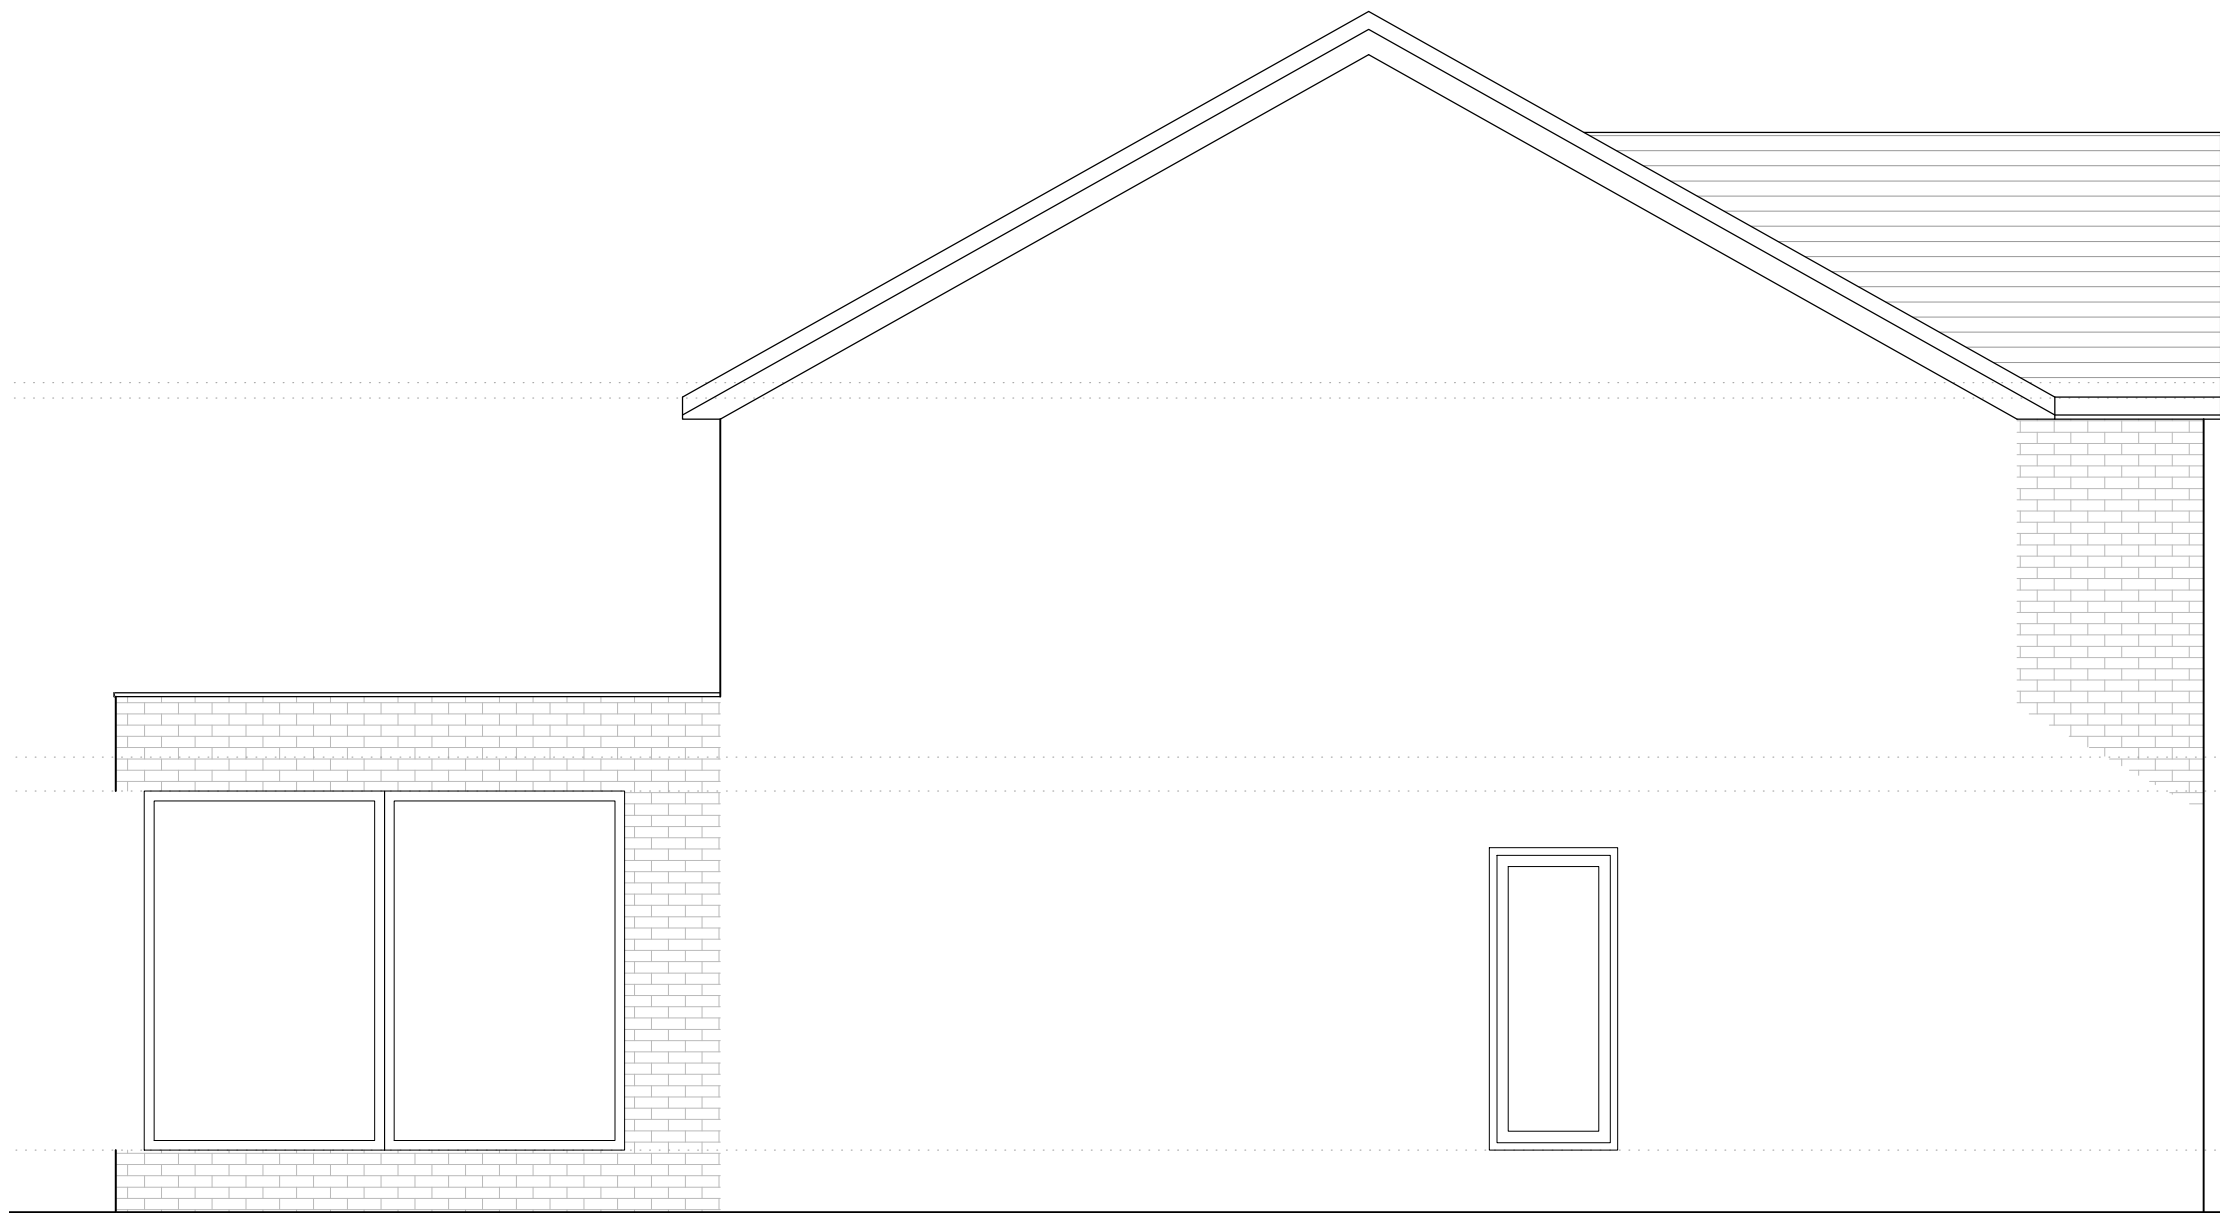

Proposed Side Elevation



Proposed Front Elevation



Proposed Side Elevation



Proposed Rear Elevation

project			
180 Simmondley Lane			
Glossop			
SK13 6LY			
date		scale	drawn by
Mar 2022		1:50@A1	klh
		1:100@A3	
		drawing number	
		KH445-102	
revision	description		date
B	reverted to full 4m extension		21.06.2022
C	side extension omitted		14.07.2022
D	side extension reinstated		19.10.2022
E	updated to show brick to double storey side		28.02.2022

Proposed Elevations

kieranhibbsarchitecture
27 Pioneer Road
Macclesfield
SK11 7ZB

kieranhibbs@gmail.com
Mobile: 07584049322