




FRONT ELEVATION / S.W.

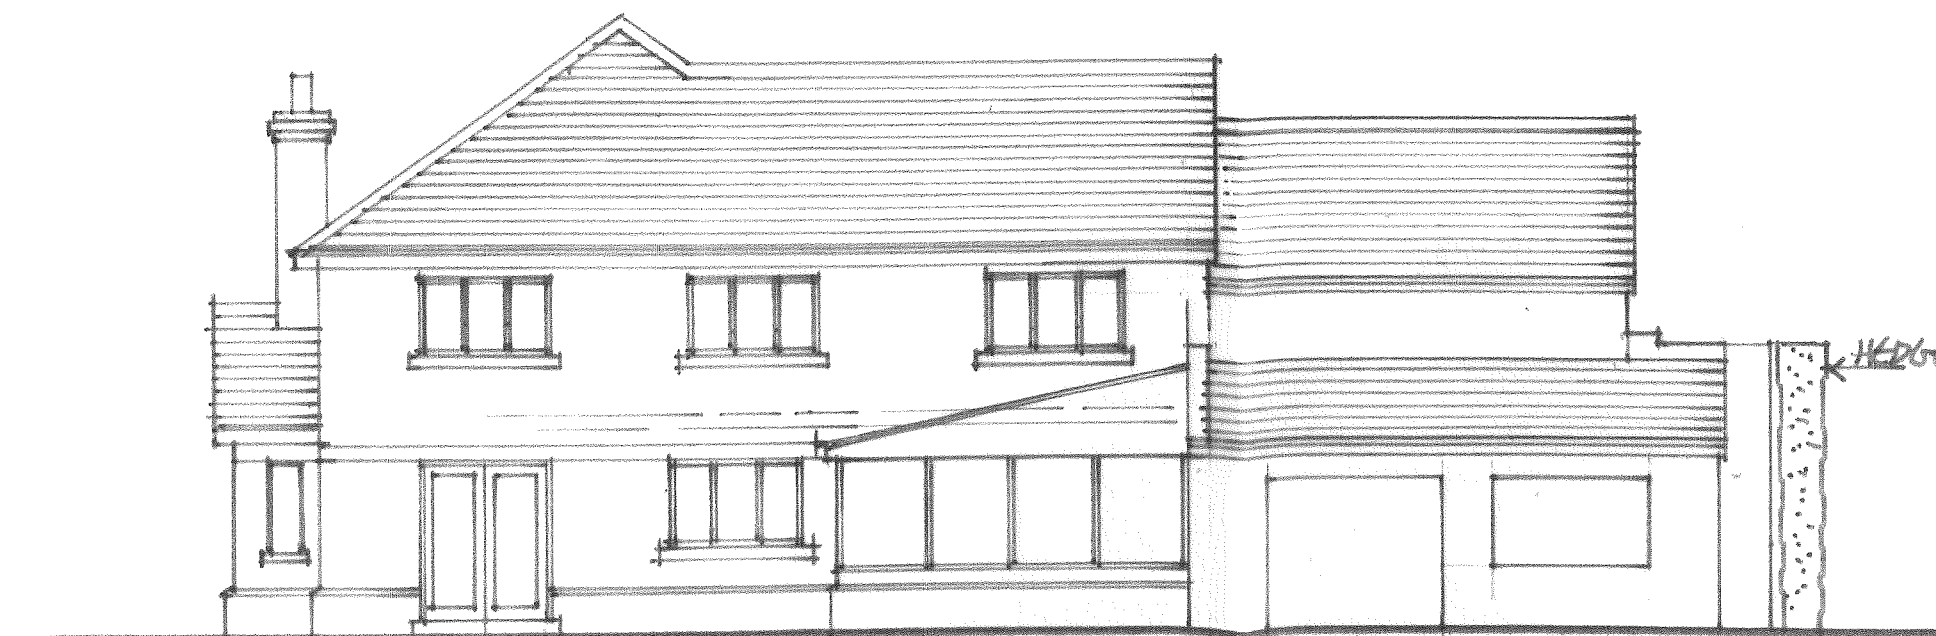

REAR ELEVATION / N.E.



SCALE / METRES

CLIENT: MR M. BUDGETT

PROJECT: 1 THE MEADOWS
DOVE HOLES

TITLE: EXISTING ELEVATIONS

A P DESIGN
ARCHITECTS AND PLANNING CONSULTANTS
4 KINDER VIEW, NEW MILLS, HIGH PEAK, SK22 4DB
TEL: 01663 742169
MOB: 0781 461 2970

SCALE:	DRAWING NO:	REV:
1:100	03	