


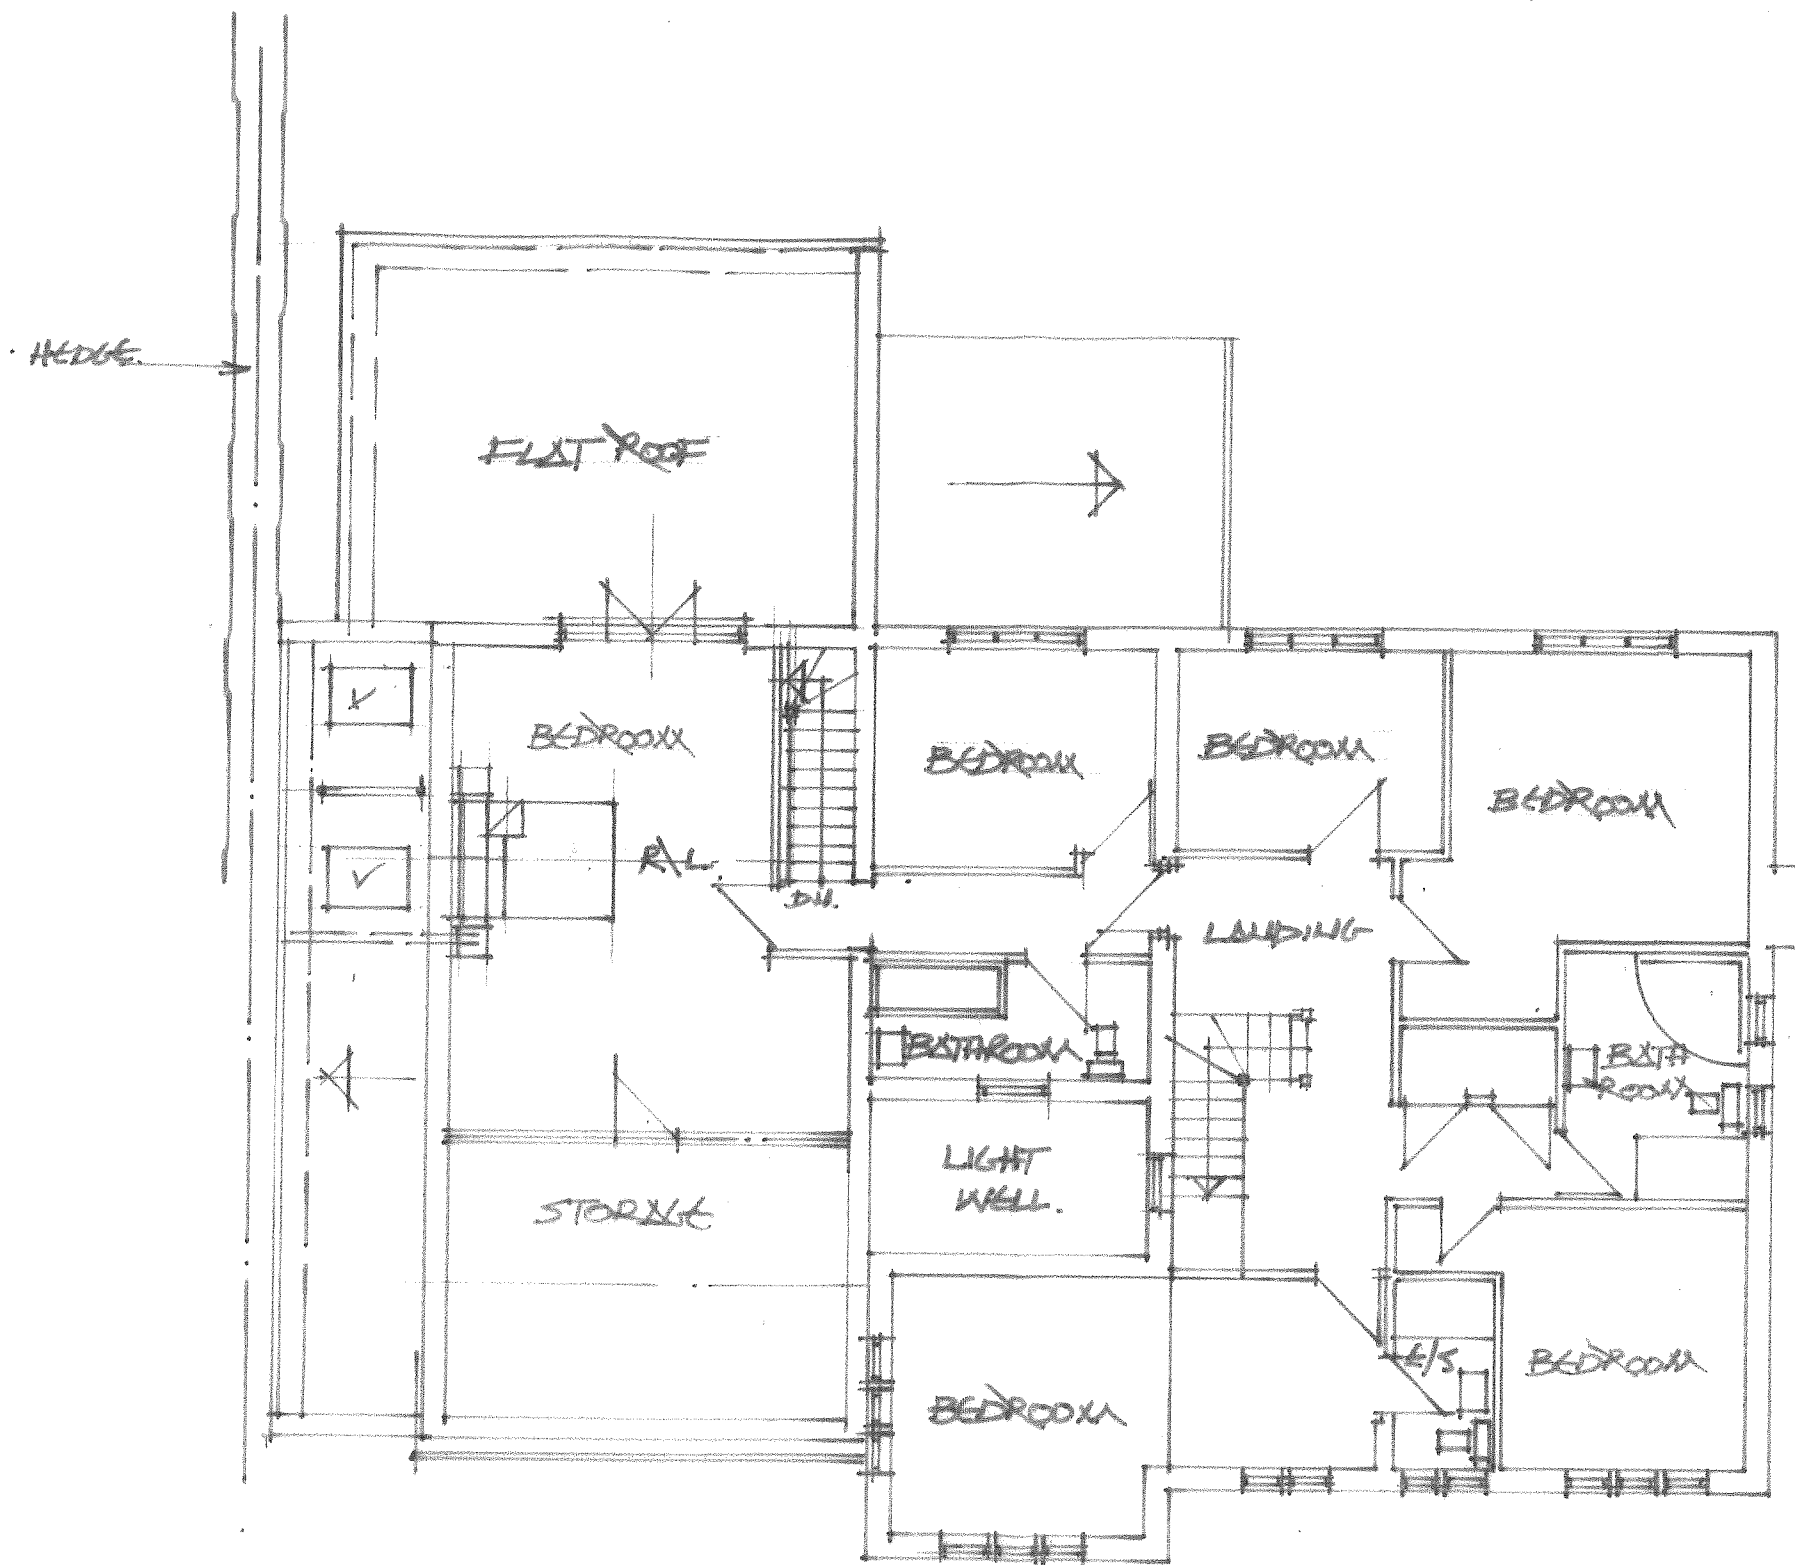

FIRST FLOOR PLAN / PROPOSED



SCALE / METRES

CLIENT:	MR M. BUDLETT		
PROJECT:	1 THE MEADOWS DOVE HOLES		
TITLE:	FIRST FLOOR PLAN AS PROPOSED		
A P DESIGN ARCHITECTS AND PLANNING CONSULTANTS 4 KINDER VIEW, NEW MILLS, HIGH PEAK, SK22 4DB TEL: 01663 742169 MOB: 0781 461 2970			
SCALE:	DRAWING NO:	REV:	
1:100	06		