




FRONT ELEVATION / S.W.

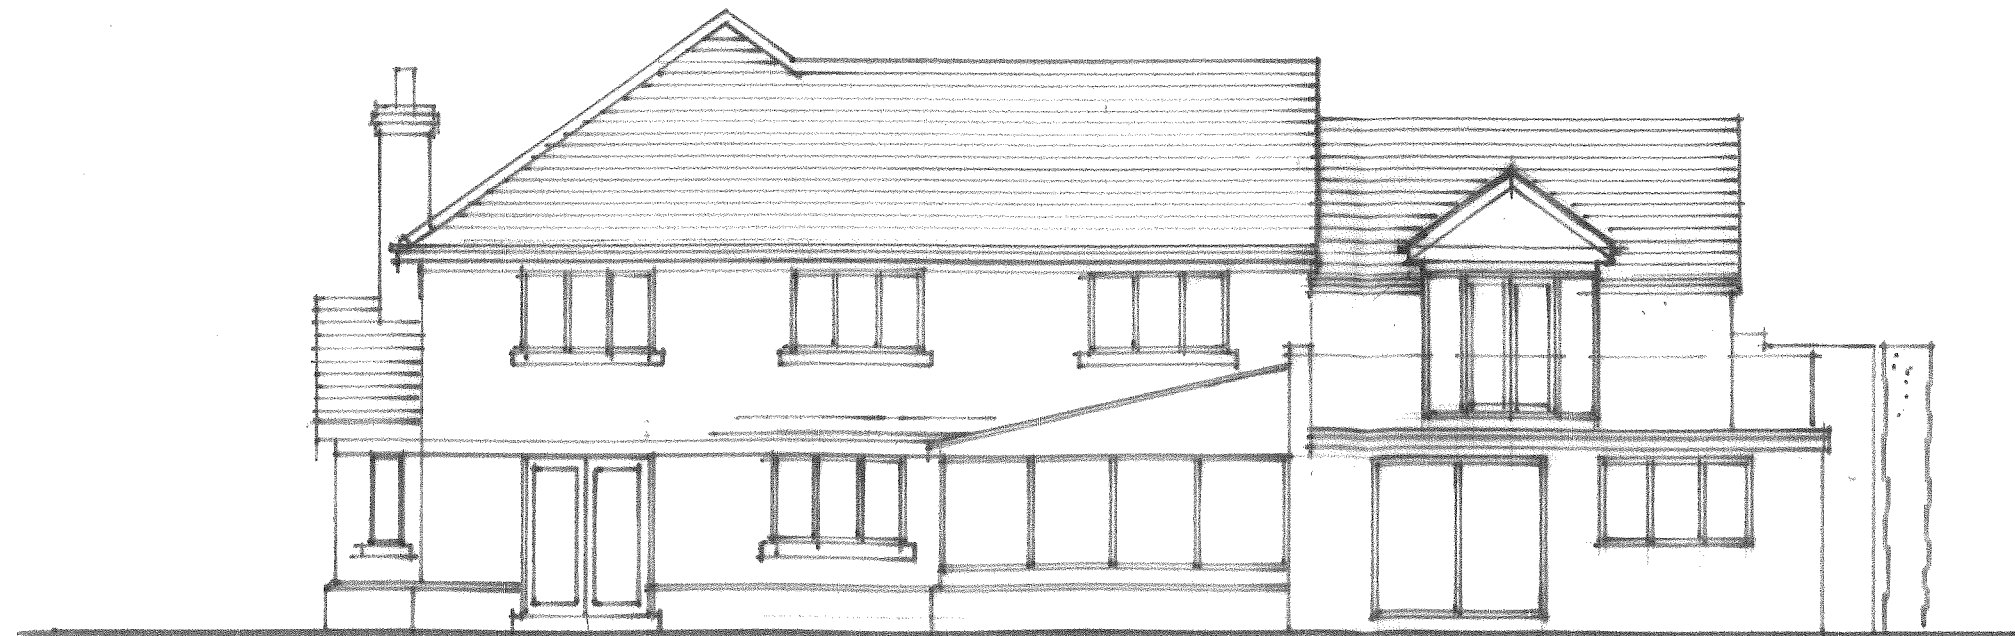

REAR ELEVATION / N.E.



SCALE / METRES

CLIENT:	MR M. BUDGETT		
PROJECT:	1 THE MEADOWS DOVE HOLES.		
TITLE:	PROPOSED ELEVATIONS		
A P DESIGN ARCHITECTS AND PLANNING CONSULTANTS 4 KINDER VIEW, NEW MILLS, HIGH PEAK, SK22 4DB TEL: 01663 742169 MOB: 0781 461 2970			
SCALE:	DRAWING NO:	REV:	
1:100	07		