




PROPOSED FRONT ELEVATION 1:50

PROPOSED SIDE ELEVATION 1:50

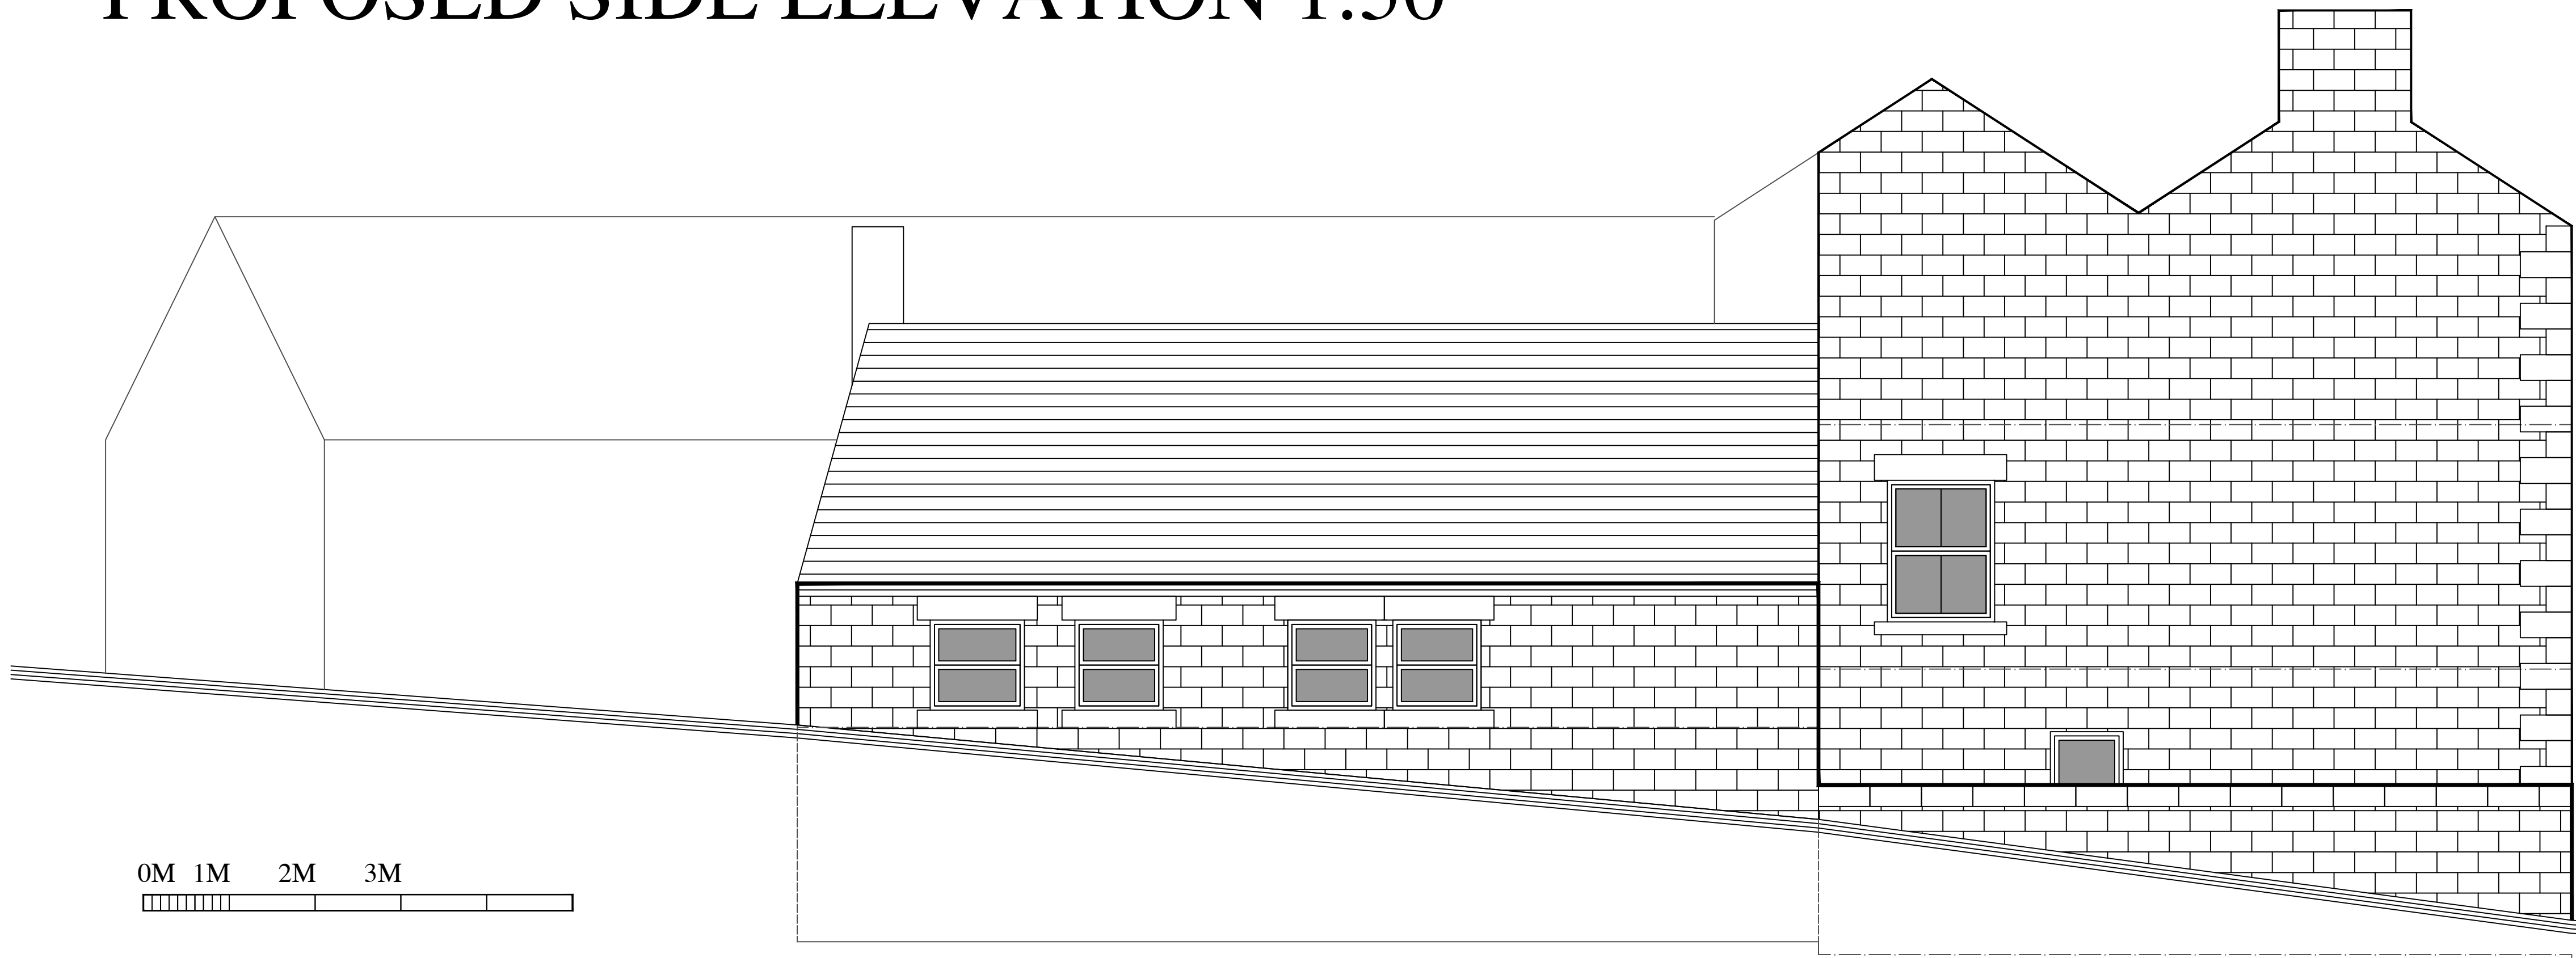

THE GENERAL PREFERENCE OF THE LISTED BUILDING STATUS OF THE BUILDING IS TO RETAIN EXISTING WINDOWS WHERE POSSIBLE:
ALL SLIDING SASH WINDOWS TO THE LHS AND CENTRAL ELEVATIONS ARE TO BE RETAINED AND REFURBISHED TO AS APPROPRIATE WITH SECONDARY GLAZED PROFILES INTERNALLY TO MATCH THE SASH UNIT.

TO THE RHS ELEVATION, SLIDING SASH UNITS ARE TO BE RETAINED AND REFURBISHED WHERE APPROPRIATE WITH A NEW SLIDING SASH NARROW CASEMENT DOUBLE GLAZED TIMBER UNIT AT GROUND FLOOR TO MATCH WITH MAX 14mm SECTIONS. THE BAY IS TO BE INCREASED IN DEPTH TO GROUND FLOOR WITH SLIDING SASH UNITS AS ABOVE.

FORMER WHITE LION

REVISIONS:
THE FORMER WHITE LION
HOLKER ROAD
BUXTON

SCALE: 1:50
DATE: MARCH'17/DRAWN: AJS

CHECKED: AJS

©THIS DRAWING AND THE BUILDING WORKS DEPICTED ARE THE COPYRIGHT OF AJS ARCHITECTURE AND MAY NOT BE REPRODUCED OR AMENDED EXCEPT BY WRITTEN PERMISSION. NO LIABILITY WILL BE ACCEPTED FOR AMENDMENTS MADE BY OTHER PERSONS.

A.J.S ARCHITECTURE



32 carr road,
buxton,
derbyshire,
sk17 6wf.

h: 01298 26062
m: 07794 400237

DRAWING No: PROPOSED 07A

B REGS COMPLIANT