



0M 1M 2M 3M

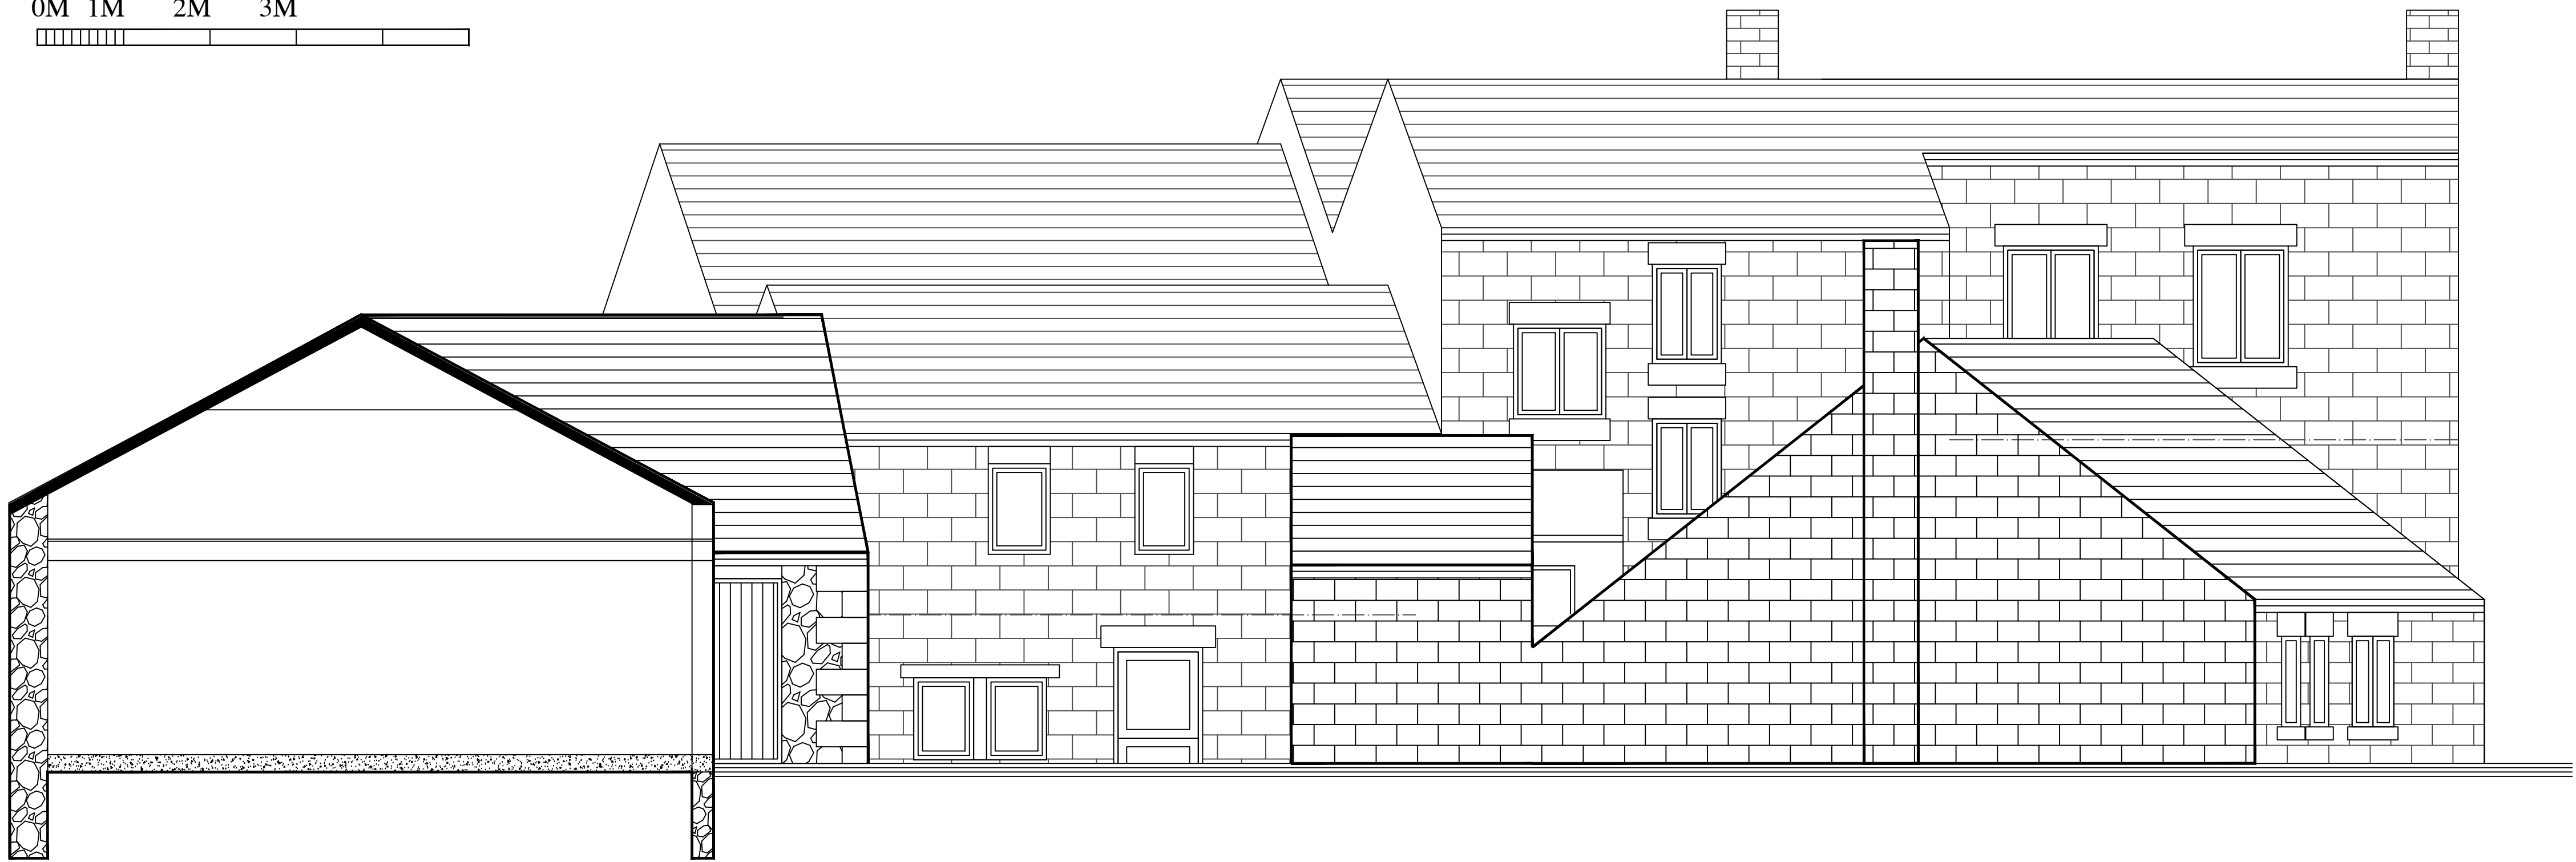

SECTIONAL REAR ELEVATIONS AS EXISTING 1:50

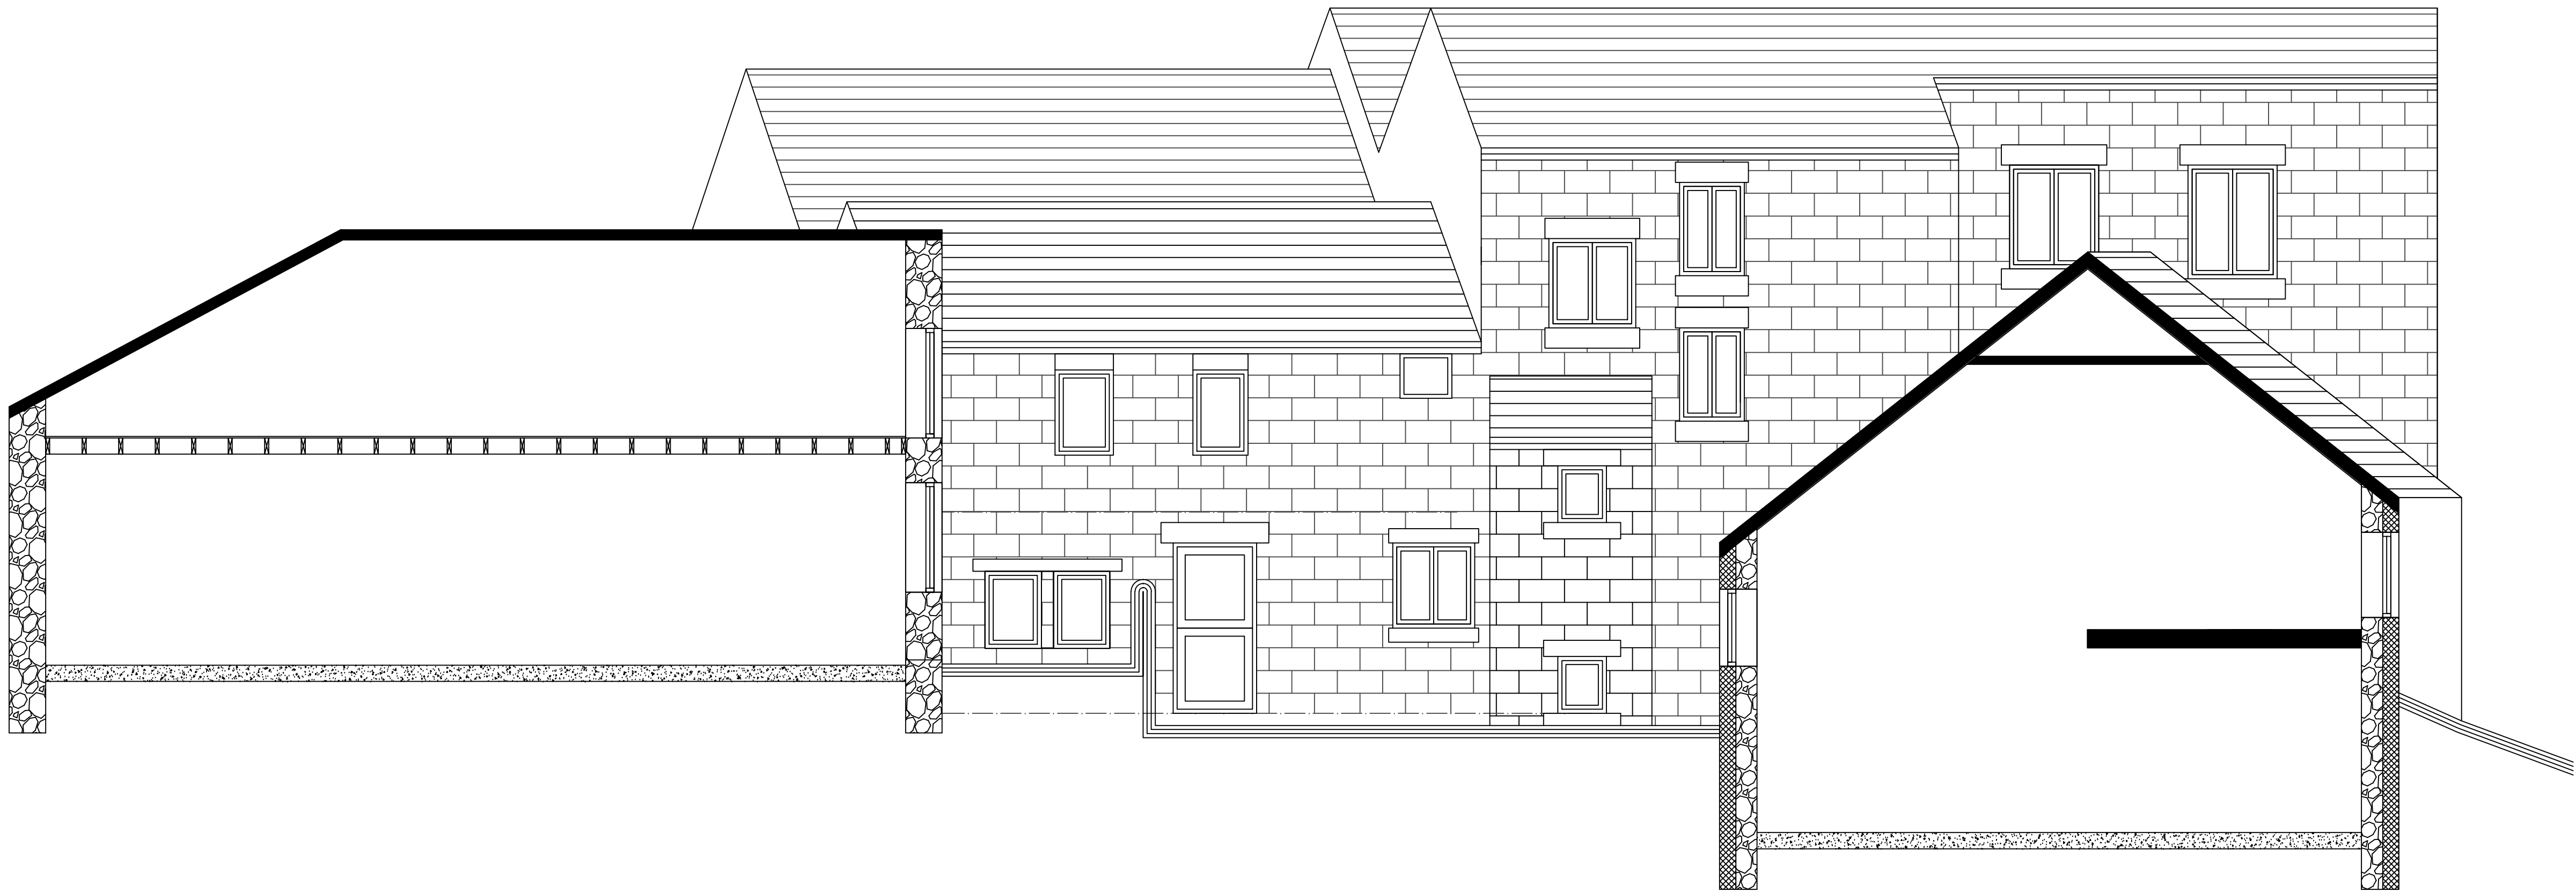

FORMER WHITE LION

REVISIONS:
THE FORMER WHITE LION
HOLKER ROAD
BUXTON

SCALE: 1:50
DATE: MARCH'17/DRAWN: AJS

CHECKED: AJS

©THIS DRAWING AND THE BUILDING WORKS DEPICTED ARE THE COPYRIGHT OF AJS ARCHITECTURE
AND MAY NOT BE REPRODUCED OR AMENDED EXCEPT BY WRITTEN PERMISSION. NO LIABILITY WILL BE ACCEPTED
FOR AMENDMENTS MADE BY OTHER PERSONS.

A.J.S ARCHITECTURE



32 carr road,
buxton,
derbyshire,
sk17 6wf.
h: 01298 26062
m: 07794 400237

DRAWING No: EXISTING 06

B REGS COMPLIANT