


0M 1M 2M 3M

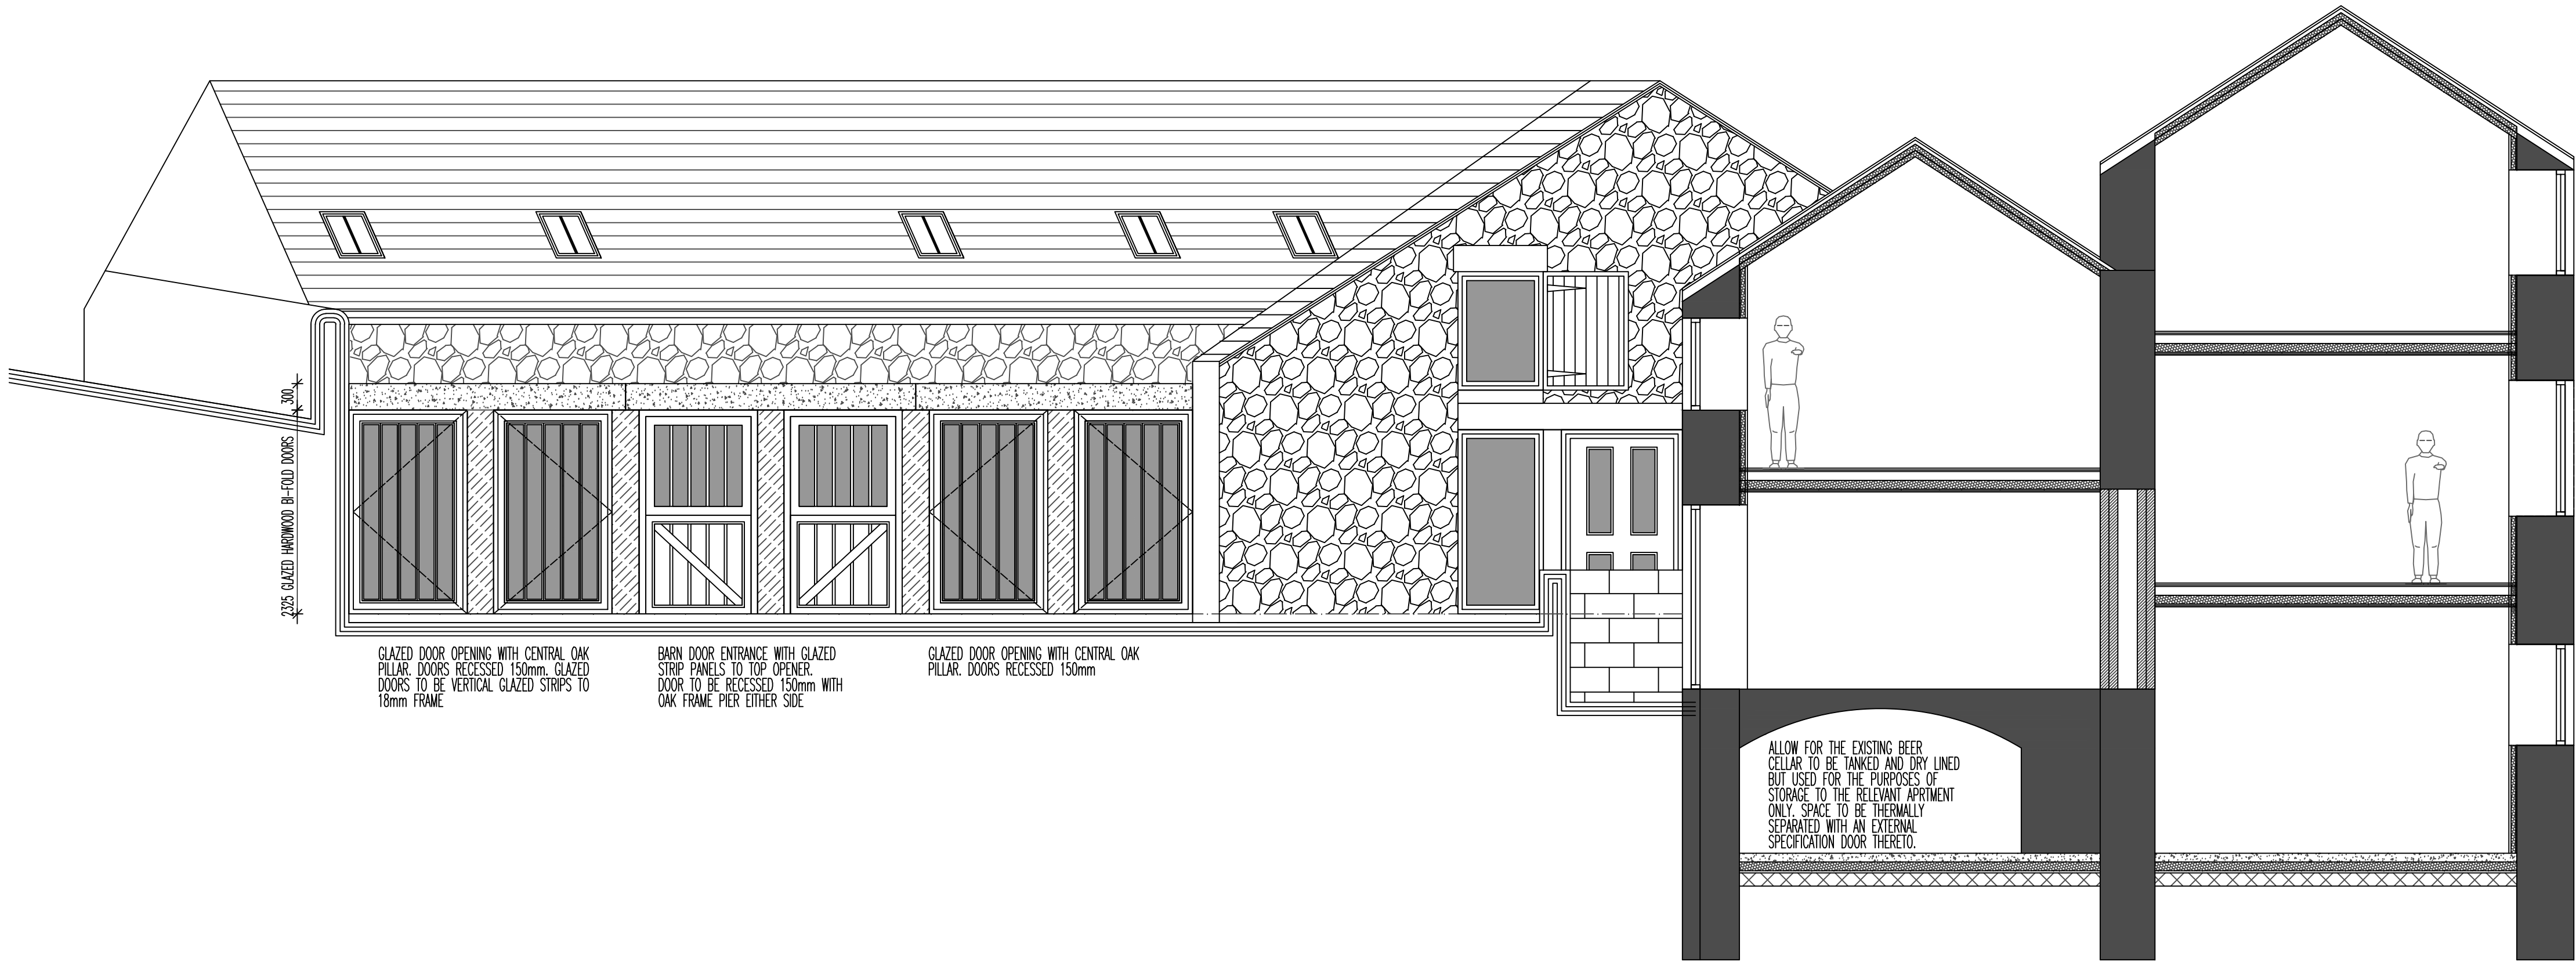

3 ORIGINAL OPENINGS TO THE REAR BARN ARE RETAINED WITH THE NEW GLAZED ELEMENTS SPLIT INTO 2 AND RECESSED BY 150mm TO A CENTRAL OAK PIER TO BREAK THE GLAZED SECTIONS.

THE CENTRAL UNIT IS TO BE SPLIT INTO TWO BARN DOOR OPENINGS WITH GLAZED STRIP PANELS TO FRAME. CENTRAL OAK PIER WILL SPLIT THE DOORS AS EITHER SIDE.


PROFILE SECTIONS WILL BE SUPPLIED ON CONDITION

PROPOSED ROOFLIGHTS ARE FROM THE ROOFLIGHT COMPANY CONSERVATION RANGE AND SIT FLUSH WITHIN THE SLATED ROOF COVERINGS



PROPOSED FRONT ELEVATION TO BARN 1:50

PROPOSED REAR ELEVATION TO BARN 1:50

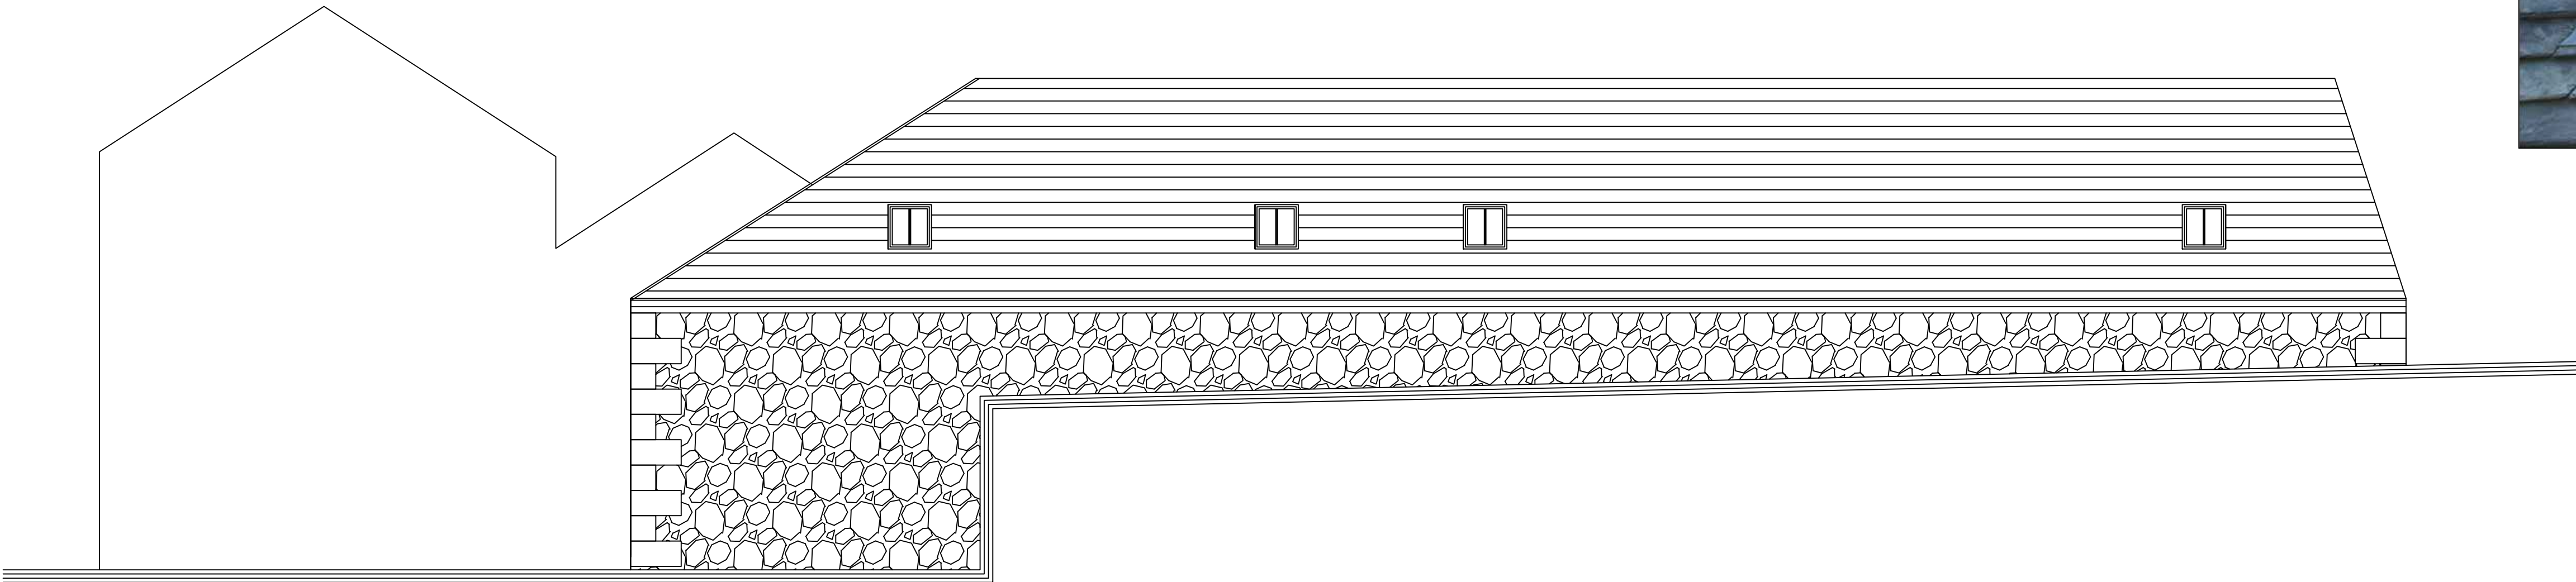

FORMER WHITE LION

REVISIONS:
THE FORMER WHITE LION
HOLKER ROAD
BUXTON

SCALE: 1:50
DATE: MARCH'17/DRAWN: AJS

CHECKED: AJS

©THIS DRAWING AND THE BUILDING WORKS DEPICTED ARE THE COPYRIGHT OF AJS ARCHITECTURE AND MAY NOT BE REPRODUCED OR AMENDED EXCEPT BY WRITTEN PERMISSION. NO LIABILITY WILL BE ACCEPTED FOR AMENDMENTS MADE BY OTHER PERSONS.

A.J.S ARCHITECTURE



32 carr road,
buxton,
derbyshire,
sk17 6wf.

h: 01298 26062
m: 07794 400237

DRAWING No: PROPOSED 09B

B REGS COMPLIANT