




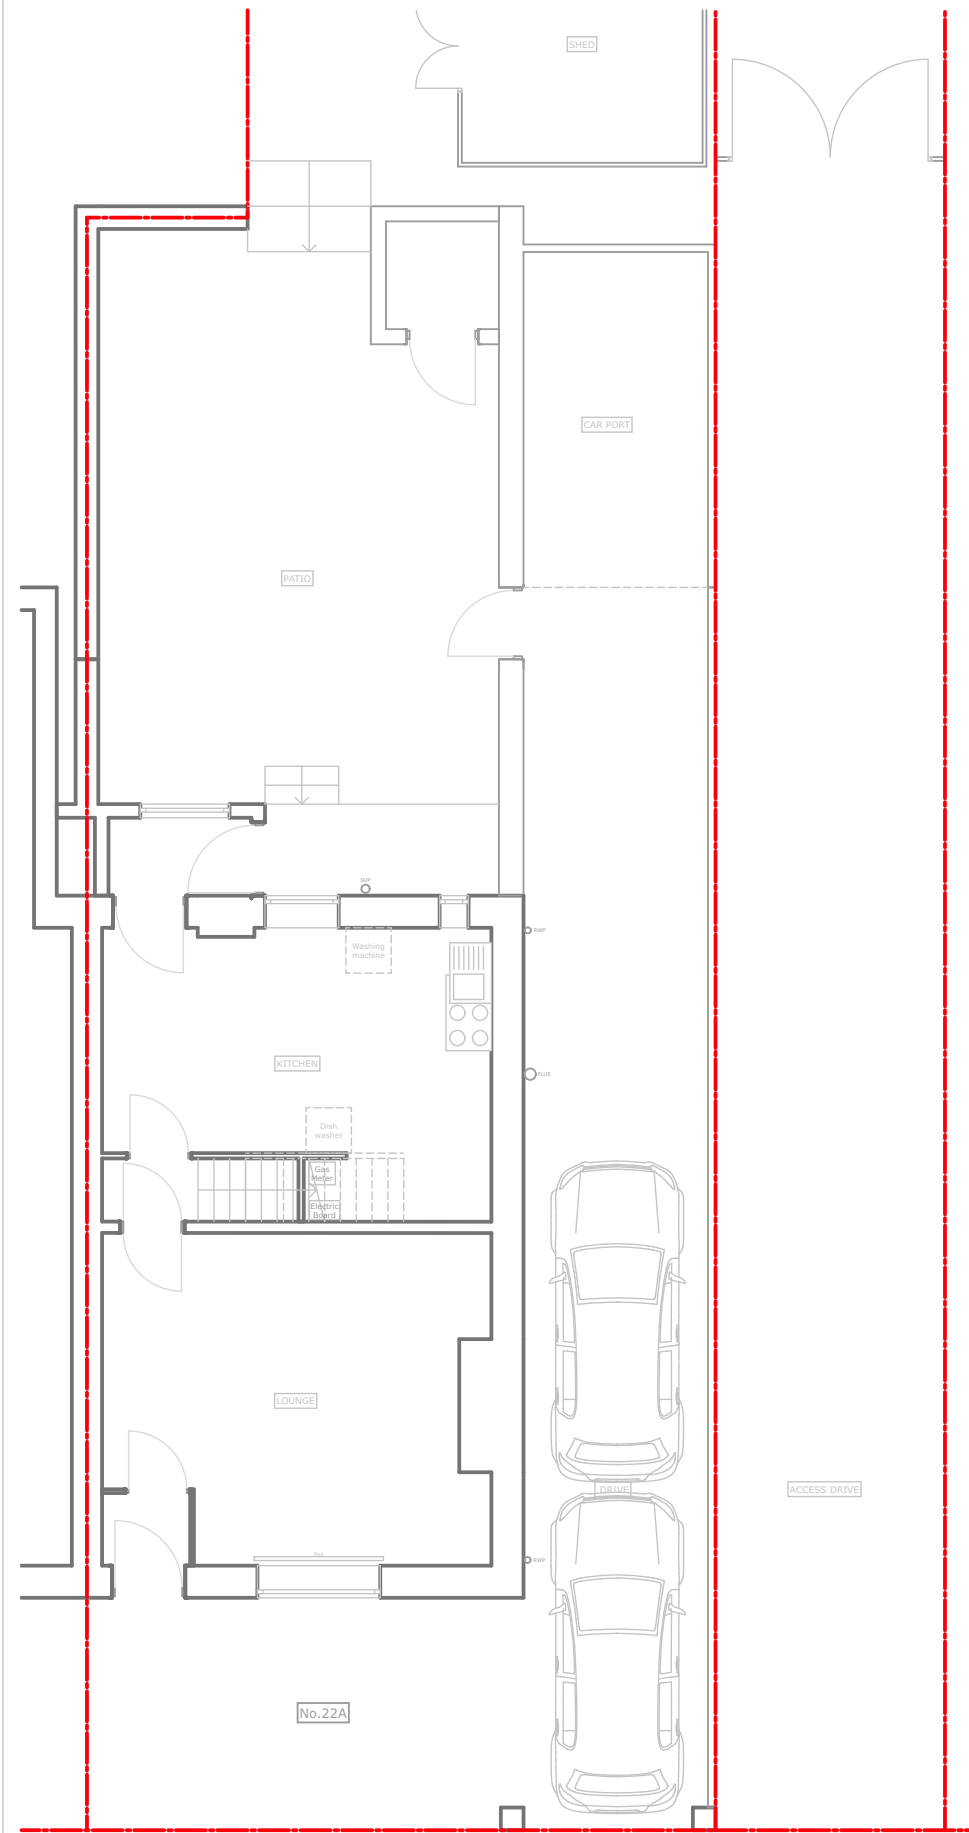


Ground Floor

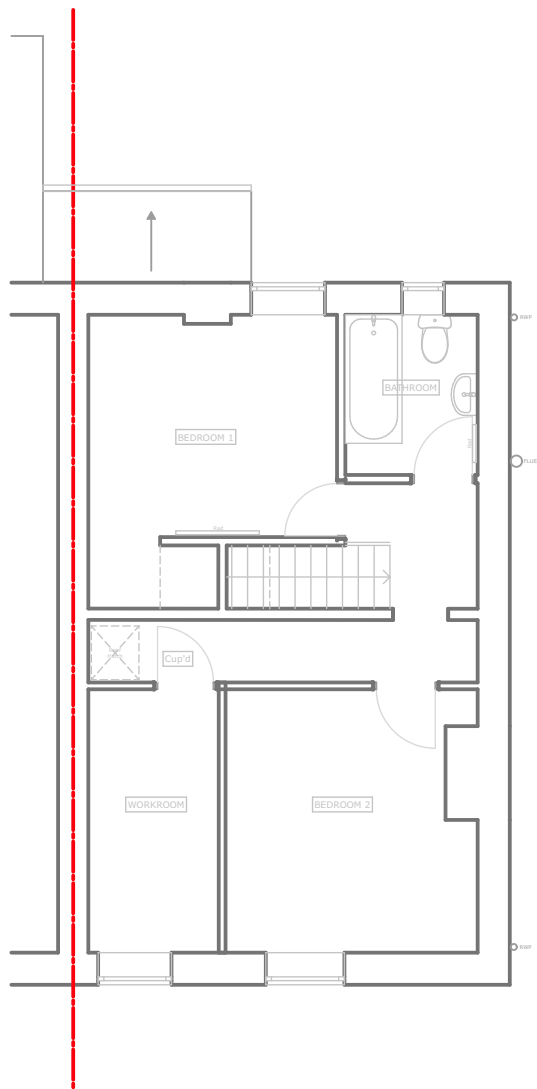

First Floor

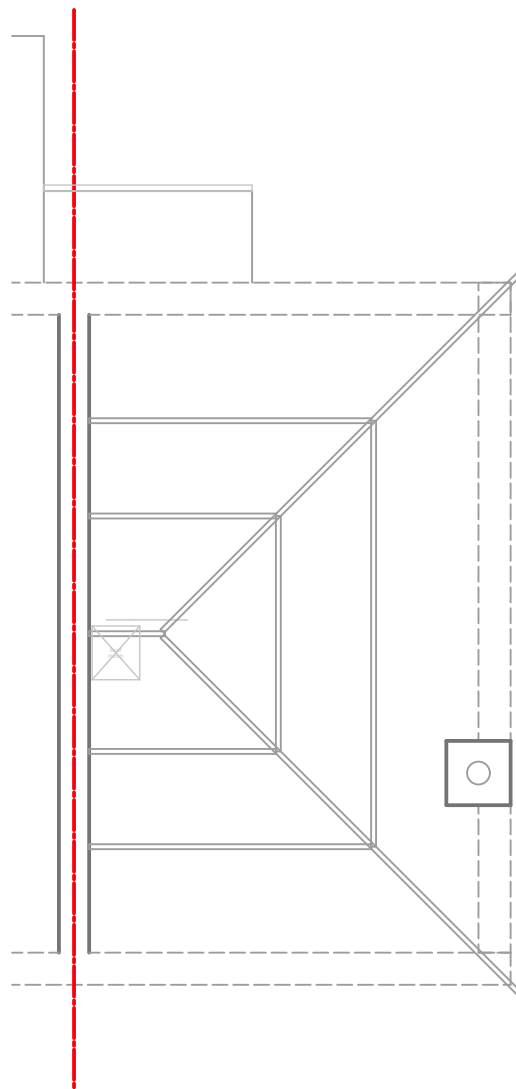

Loft Plan

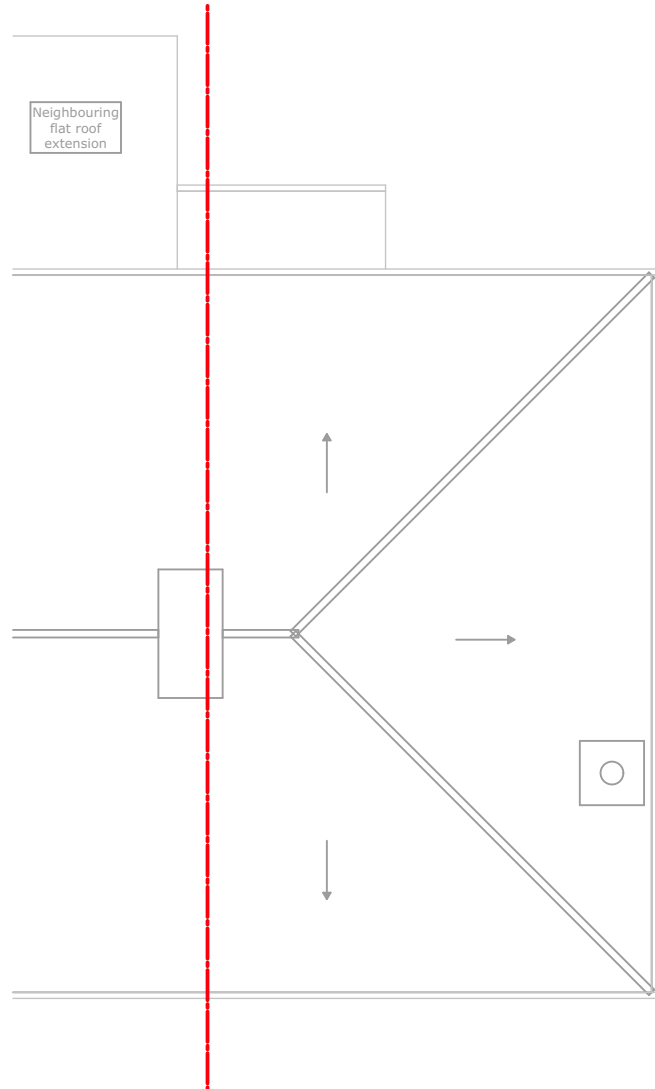

Roof Plan



North:

September 2022

Date:

@ A3

1:100

Scale:

Existing Floor and Roof Plans

Title:

2212 /G/002

Drg No:

Project Details: Extension & House Renovation - 22a Sunlaws Street, Glossop, High Peak SK13 8EQ

RWarchitects

Rob Westbrook Architects Ltd  
28 Alsfeld Way, New Mills, High peak SK22 3DD  
Tel: 07944 207036  
E: rob@robwestbrookarchitects.com  
W: www.robwestbrookarchitects.com