



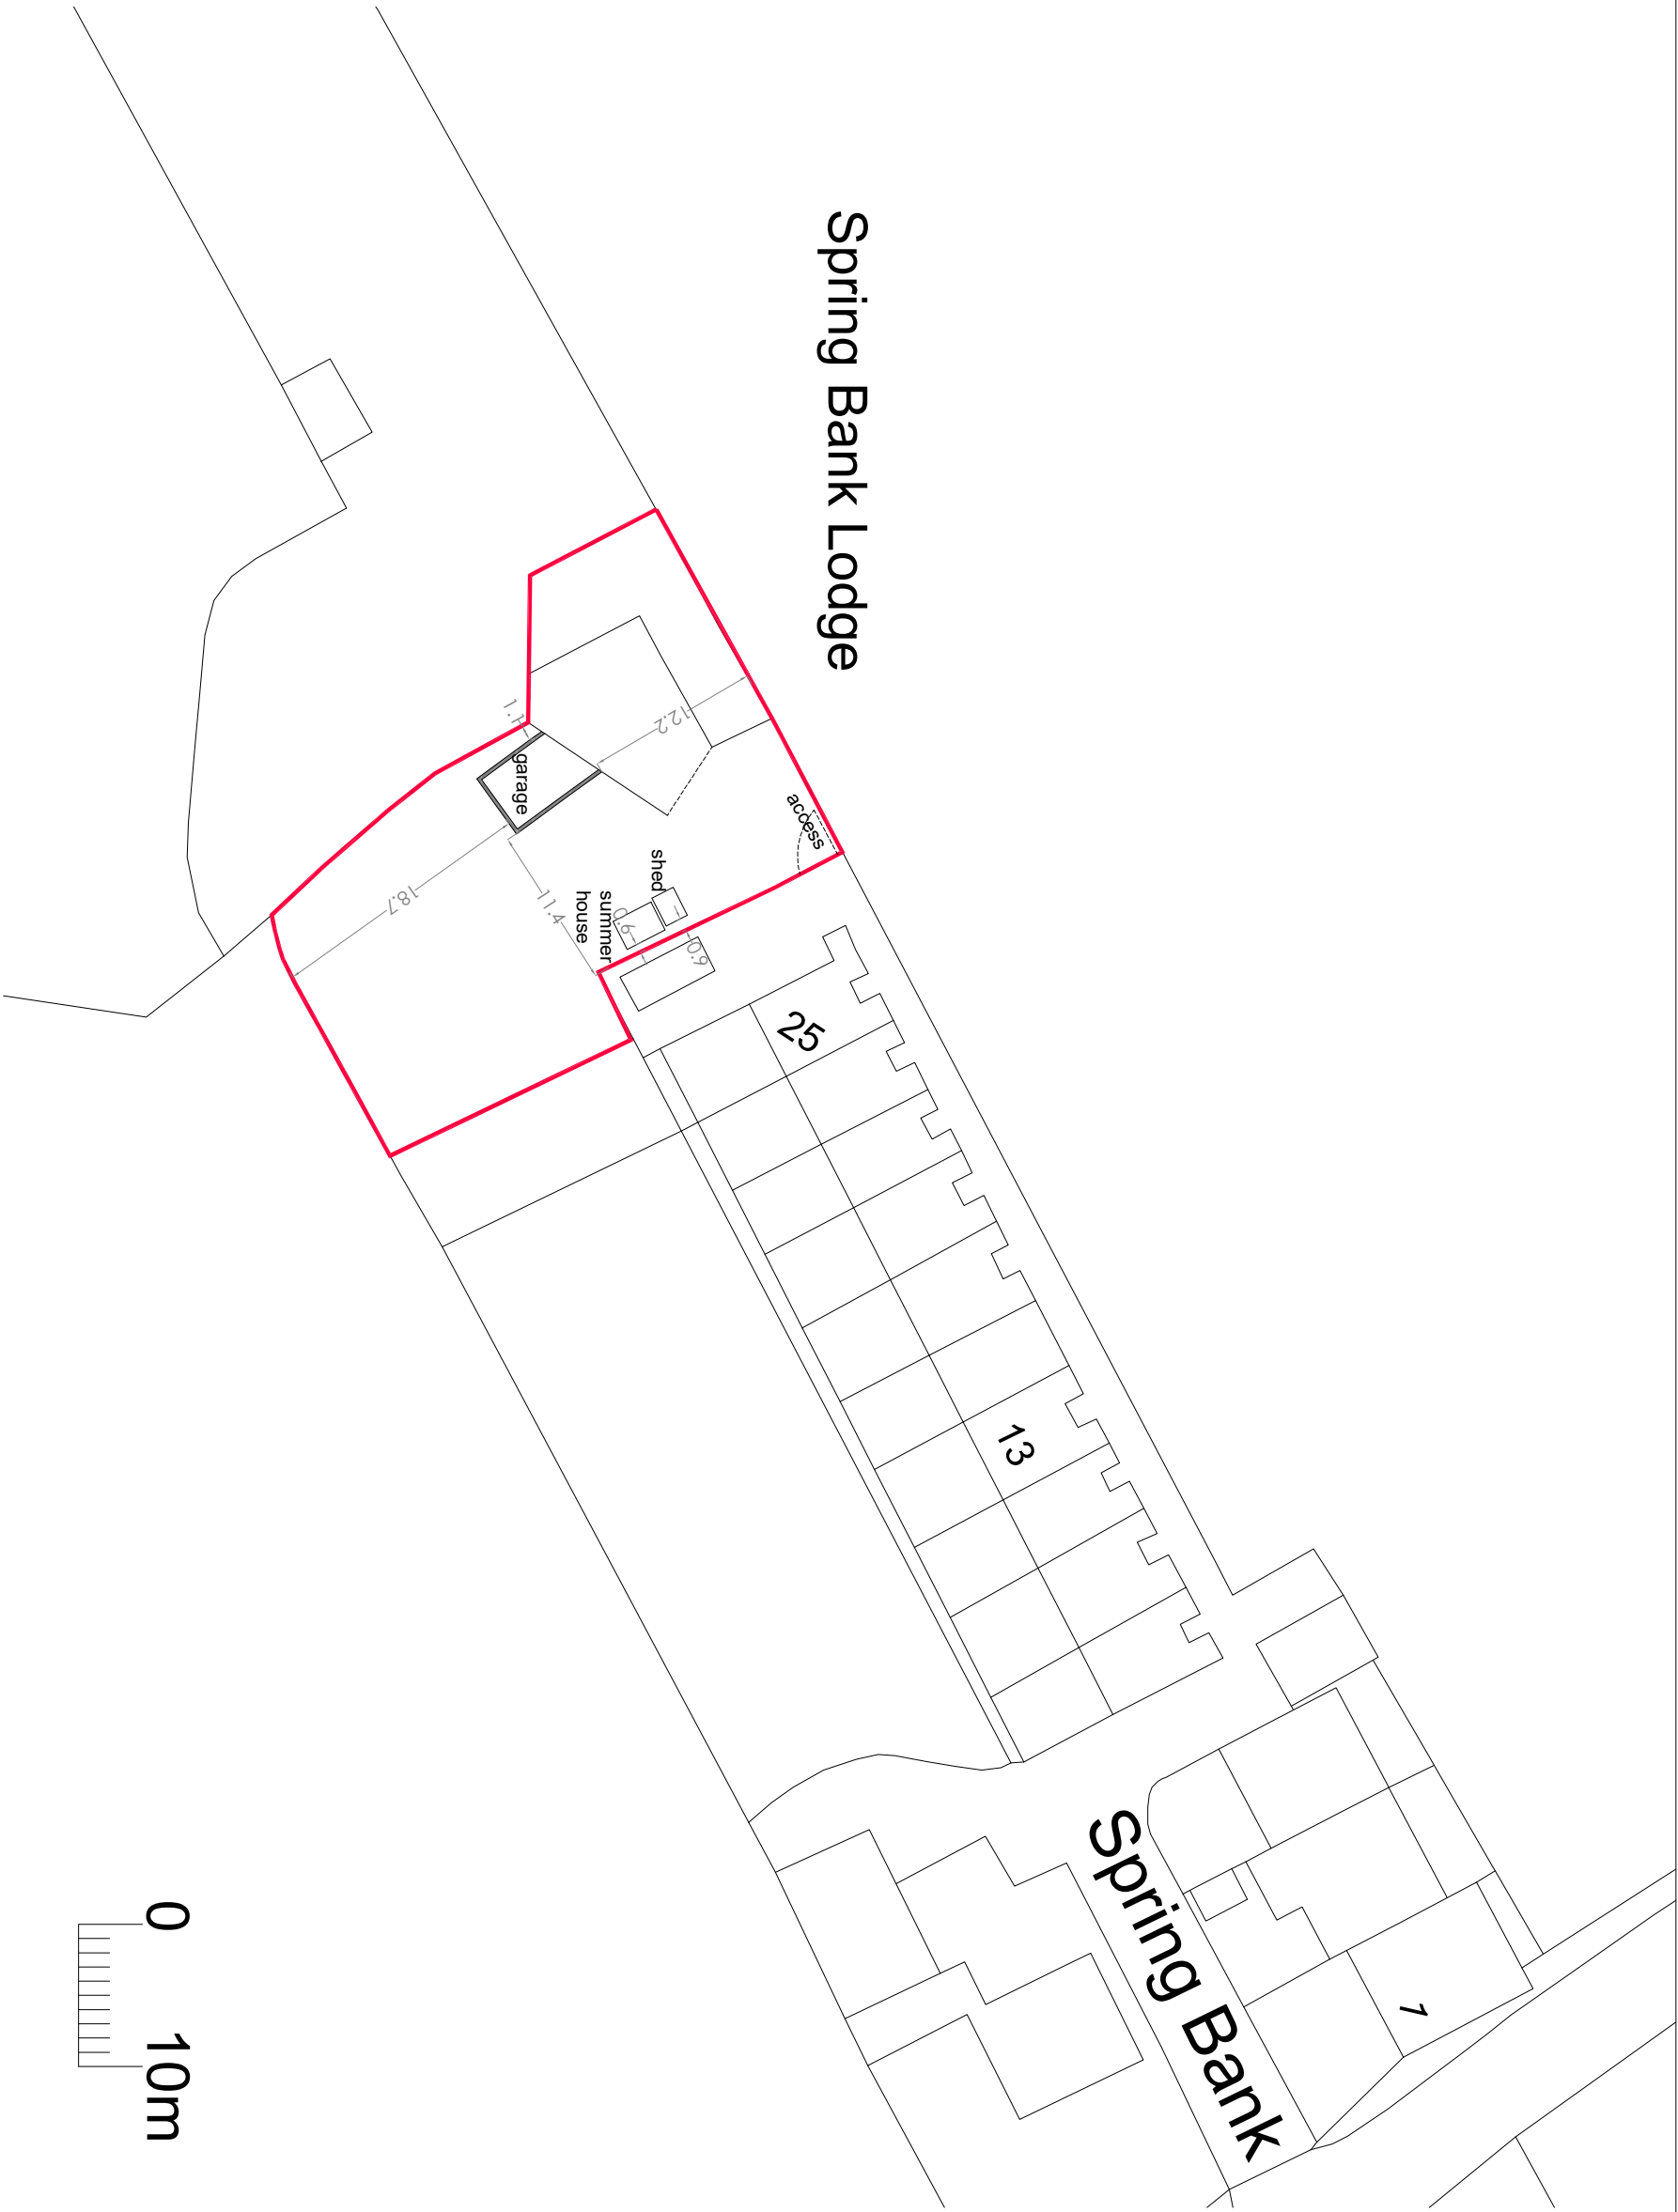

urvey, (c) Crown Copyright 2023. All rights reserved. Licence number 100022432

 

0 10m

REVISIONS

NO.	DATE	BY	SCALE	AREA	SQ.M
1	Feb 23		1:500@A3		SQ.FT.

PROJECT	Garage at Spring Bank Lodge, Peck Dale
CLIENT	Ms. A. Storer
TITLE	Site Plan

Wylie
Architecture

Residential Architecture Design and Planning
07875531825
www.wyliearchitecture.co.uk

DRAWING NUMBER	REV
02.01	A