


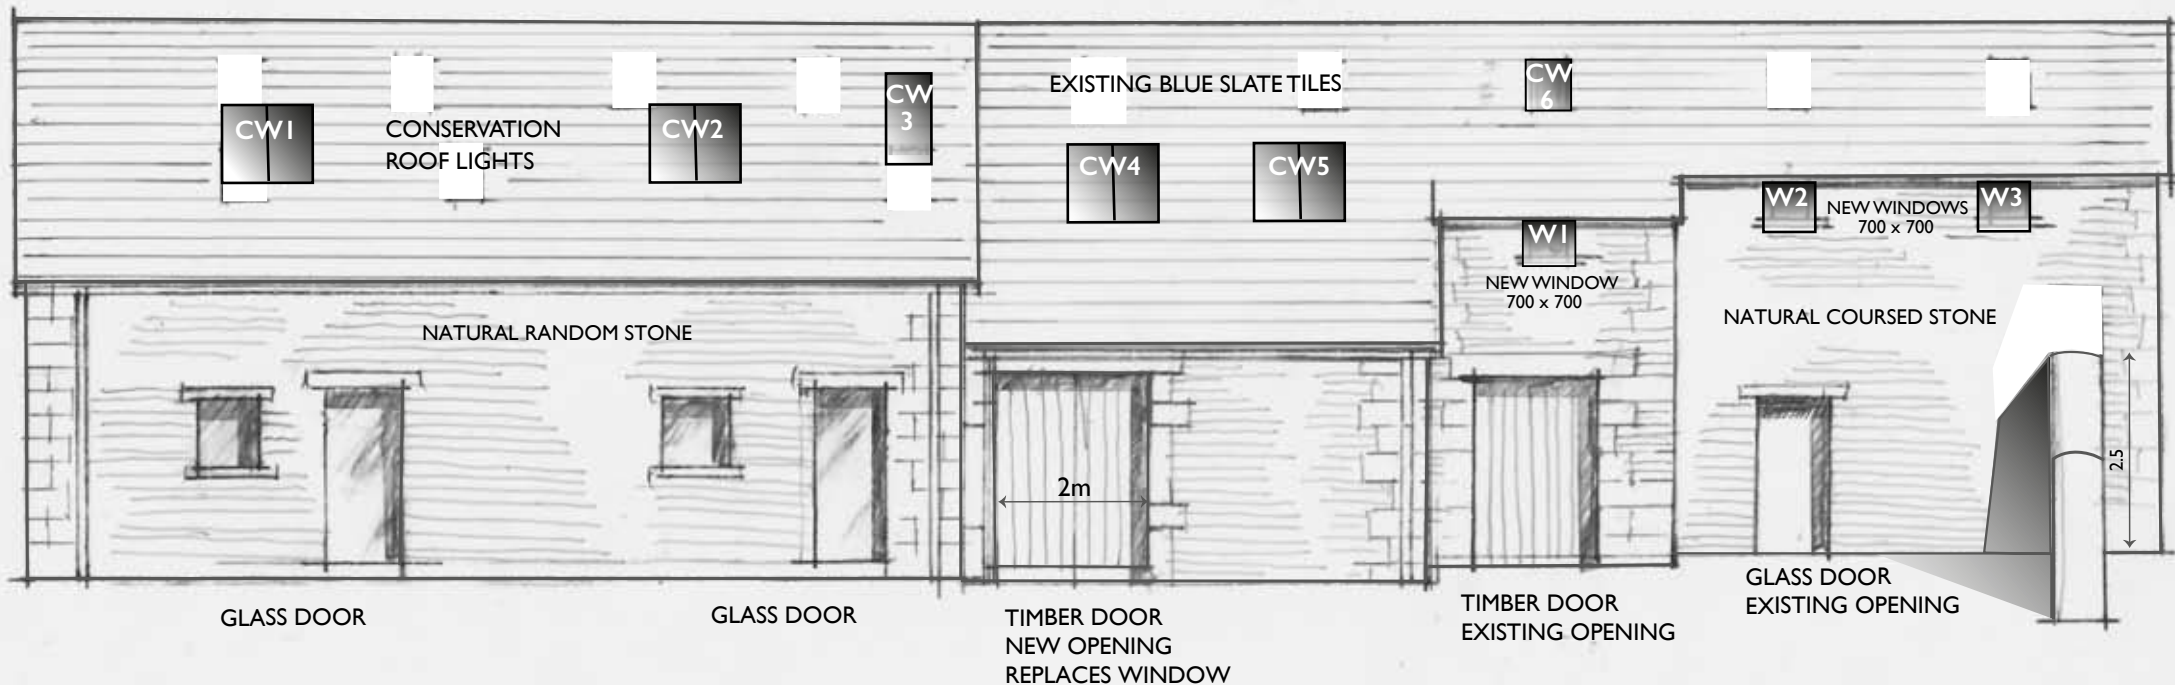

SOUTH ELEVATION

REMOVE EXISTING STALLS TO EXPOSE ORIGINAL BARN WALLS
 LEAVE FOOTPRINT WALL AS WALLED PAVED YARD.
 CREATE NEW ENTRANCE 2m WIDE x 2.6m HIGH WITH EXTERNAL DOUBLE TIMBER DOORS.
 EXTERNAL DOUBLE TIMBER DOORS TO DINING AREA 2.6m x 2m.
 CONSERVATION ROOF LIGHTS CW1, CW2, CW3, CW4, CW5, CW6
 ALLOWING LIGHT TO FIRST FLOOR.
 THREE NEW FIRST FLOOR WINDOWS 700x700 W1, W2, W3.

HIGH WOOD FARM BARN,
 MELLOR ROAD, SK22 4QG.
PROPOSED
 SOUTH ELEVATION
 SCALE 1-100
 DWG No. MC.8A.