


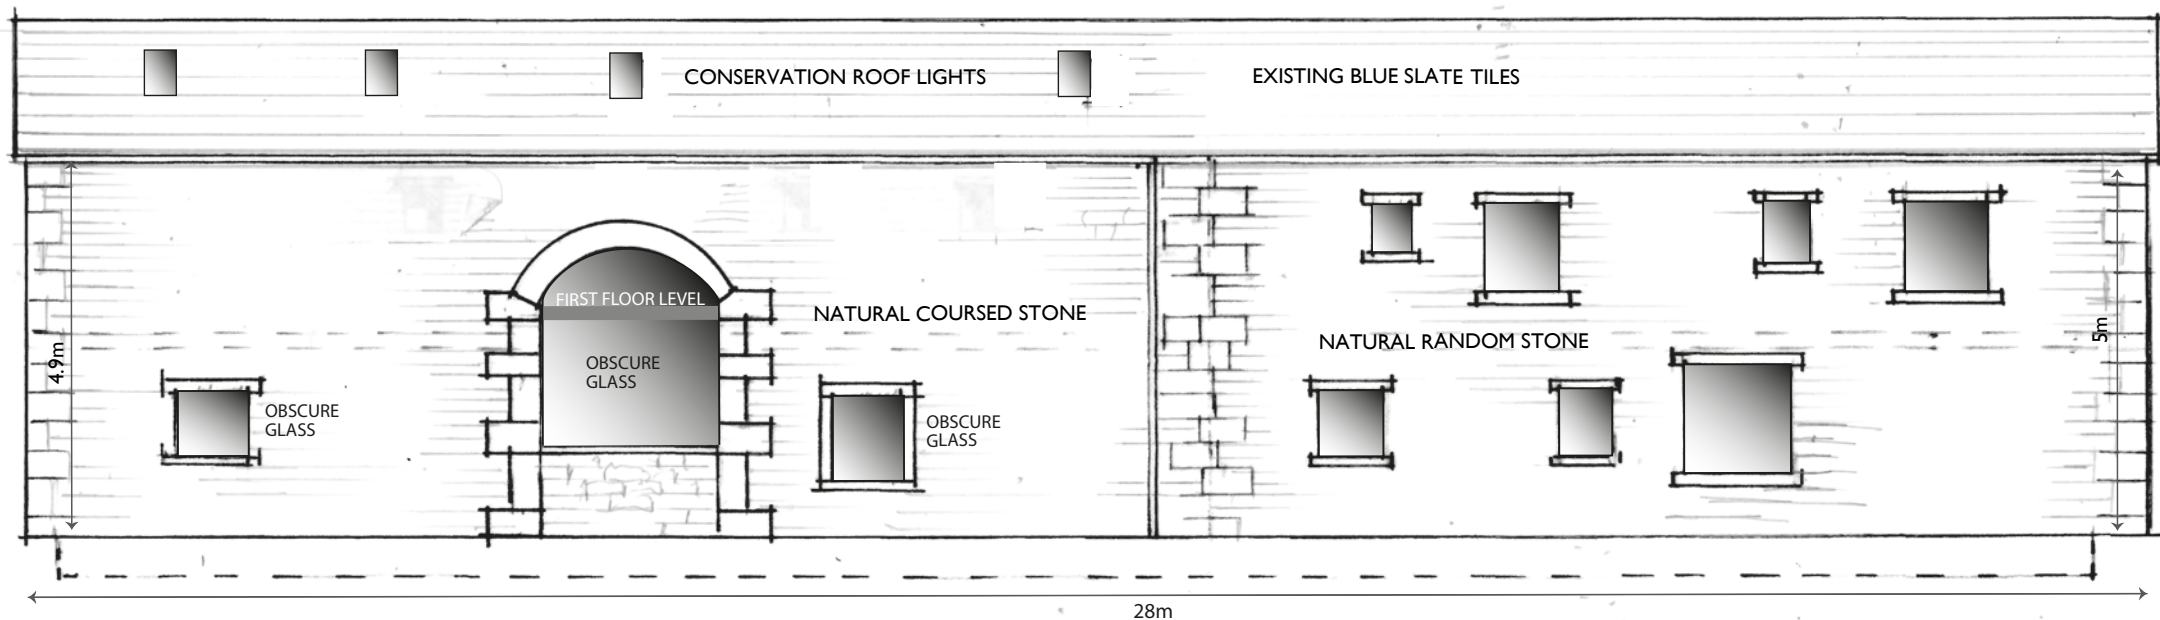

NORTH ELEVATION

CONSERVATION ROOF LIGHTS
HIGH ARCHED WINDOW DOUBLE GLAZED OBSCURE GLASS
ALL WINDOWS DOUBLE GLAZED

HIGHWOOD FARM BARN
MELLOR ROAD, SK22 4QG
PROPOSED
NORTH ELEVATION
SCALE 1-100
DWG No. MC.9A.