




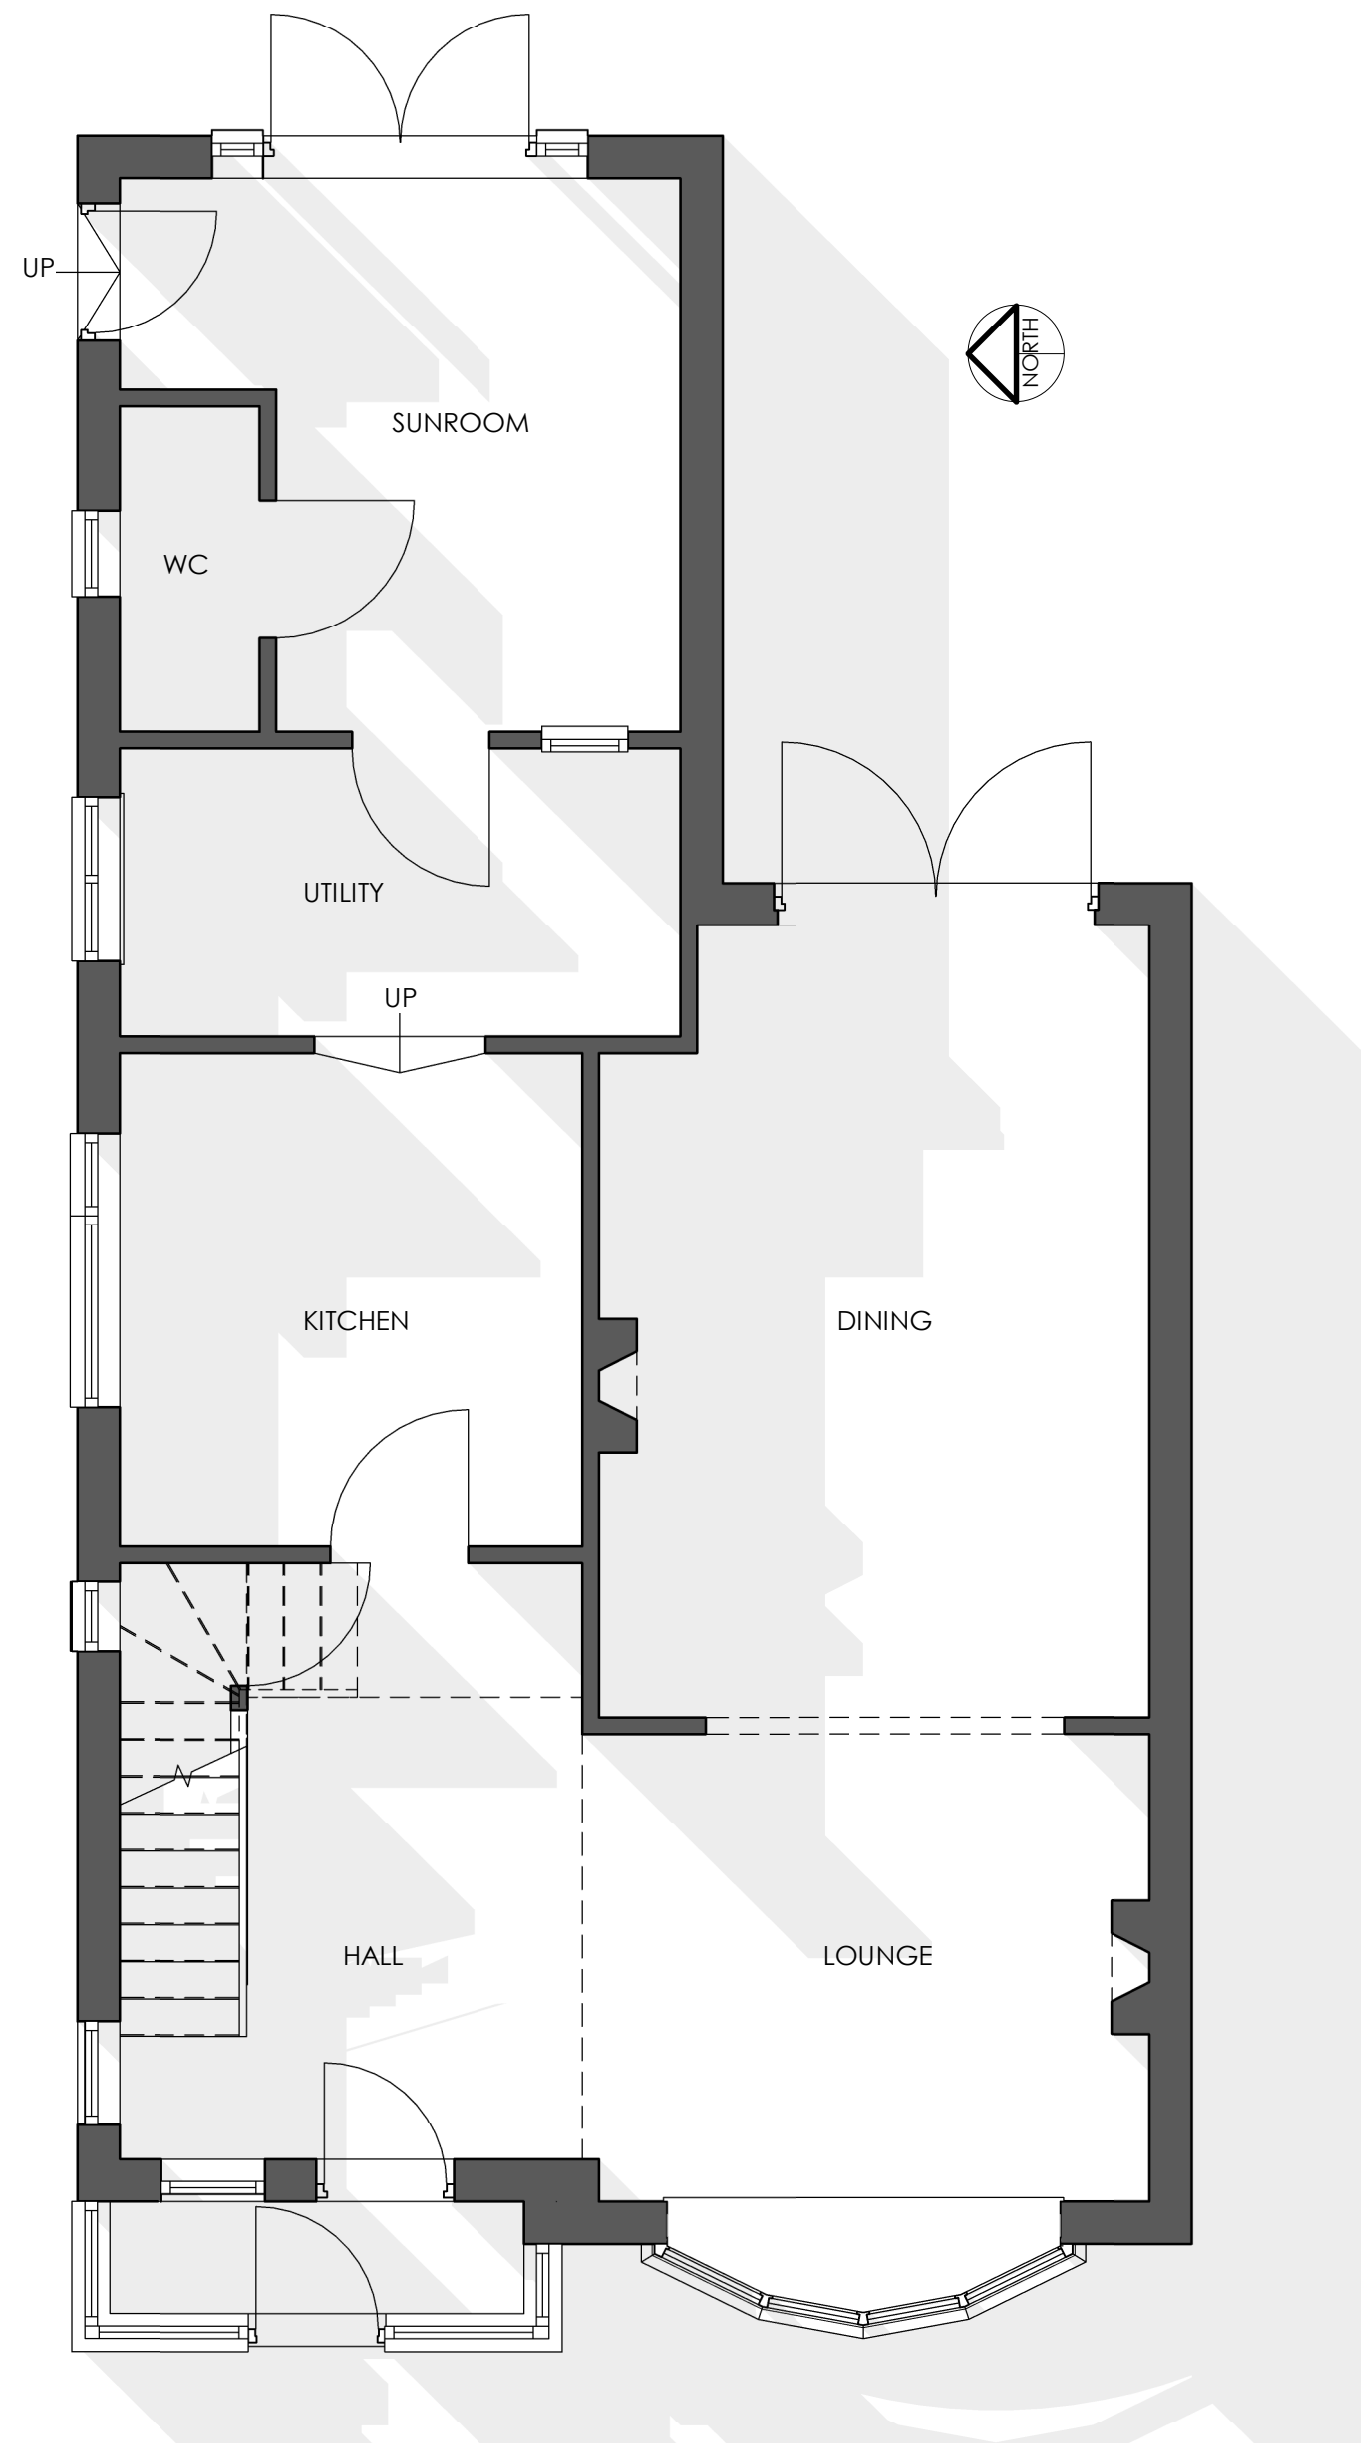

GF 00 GROUND FLOOR
1 : 50

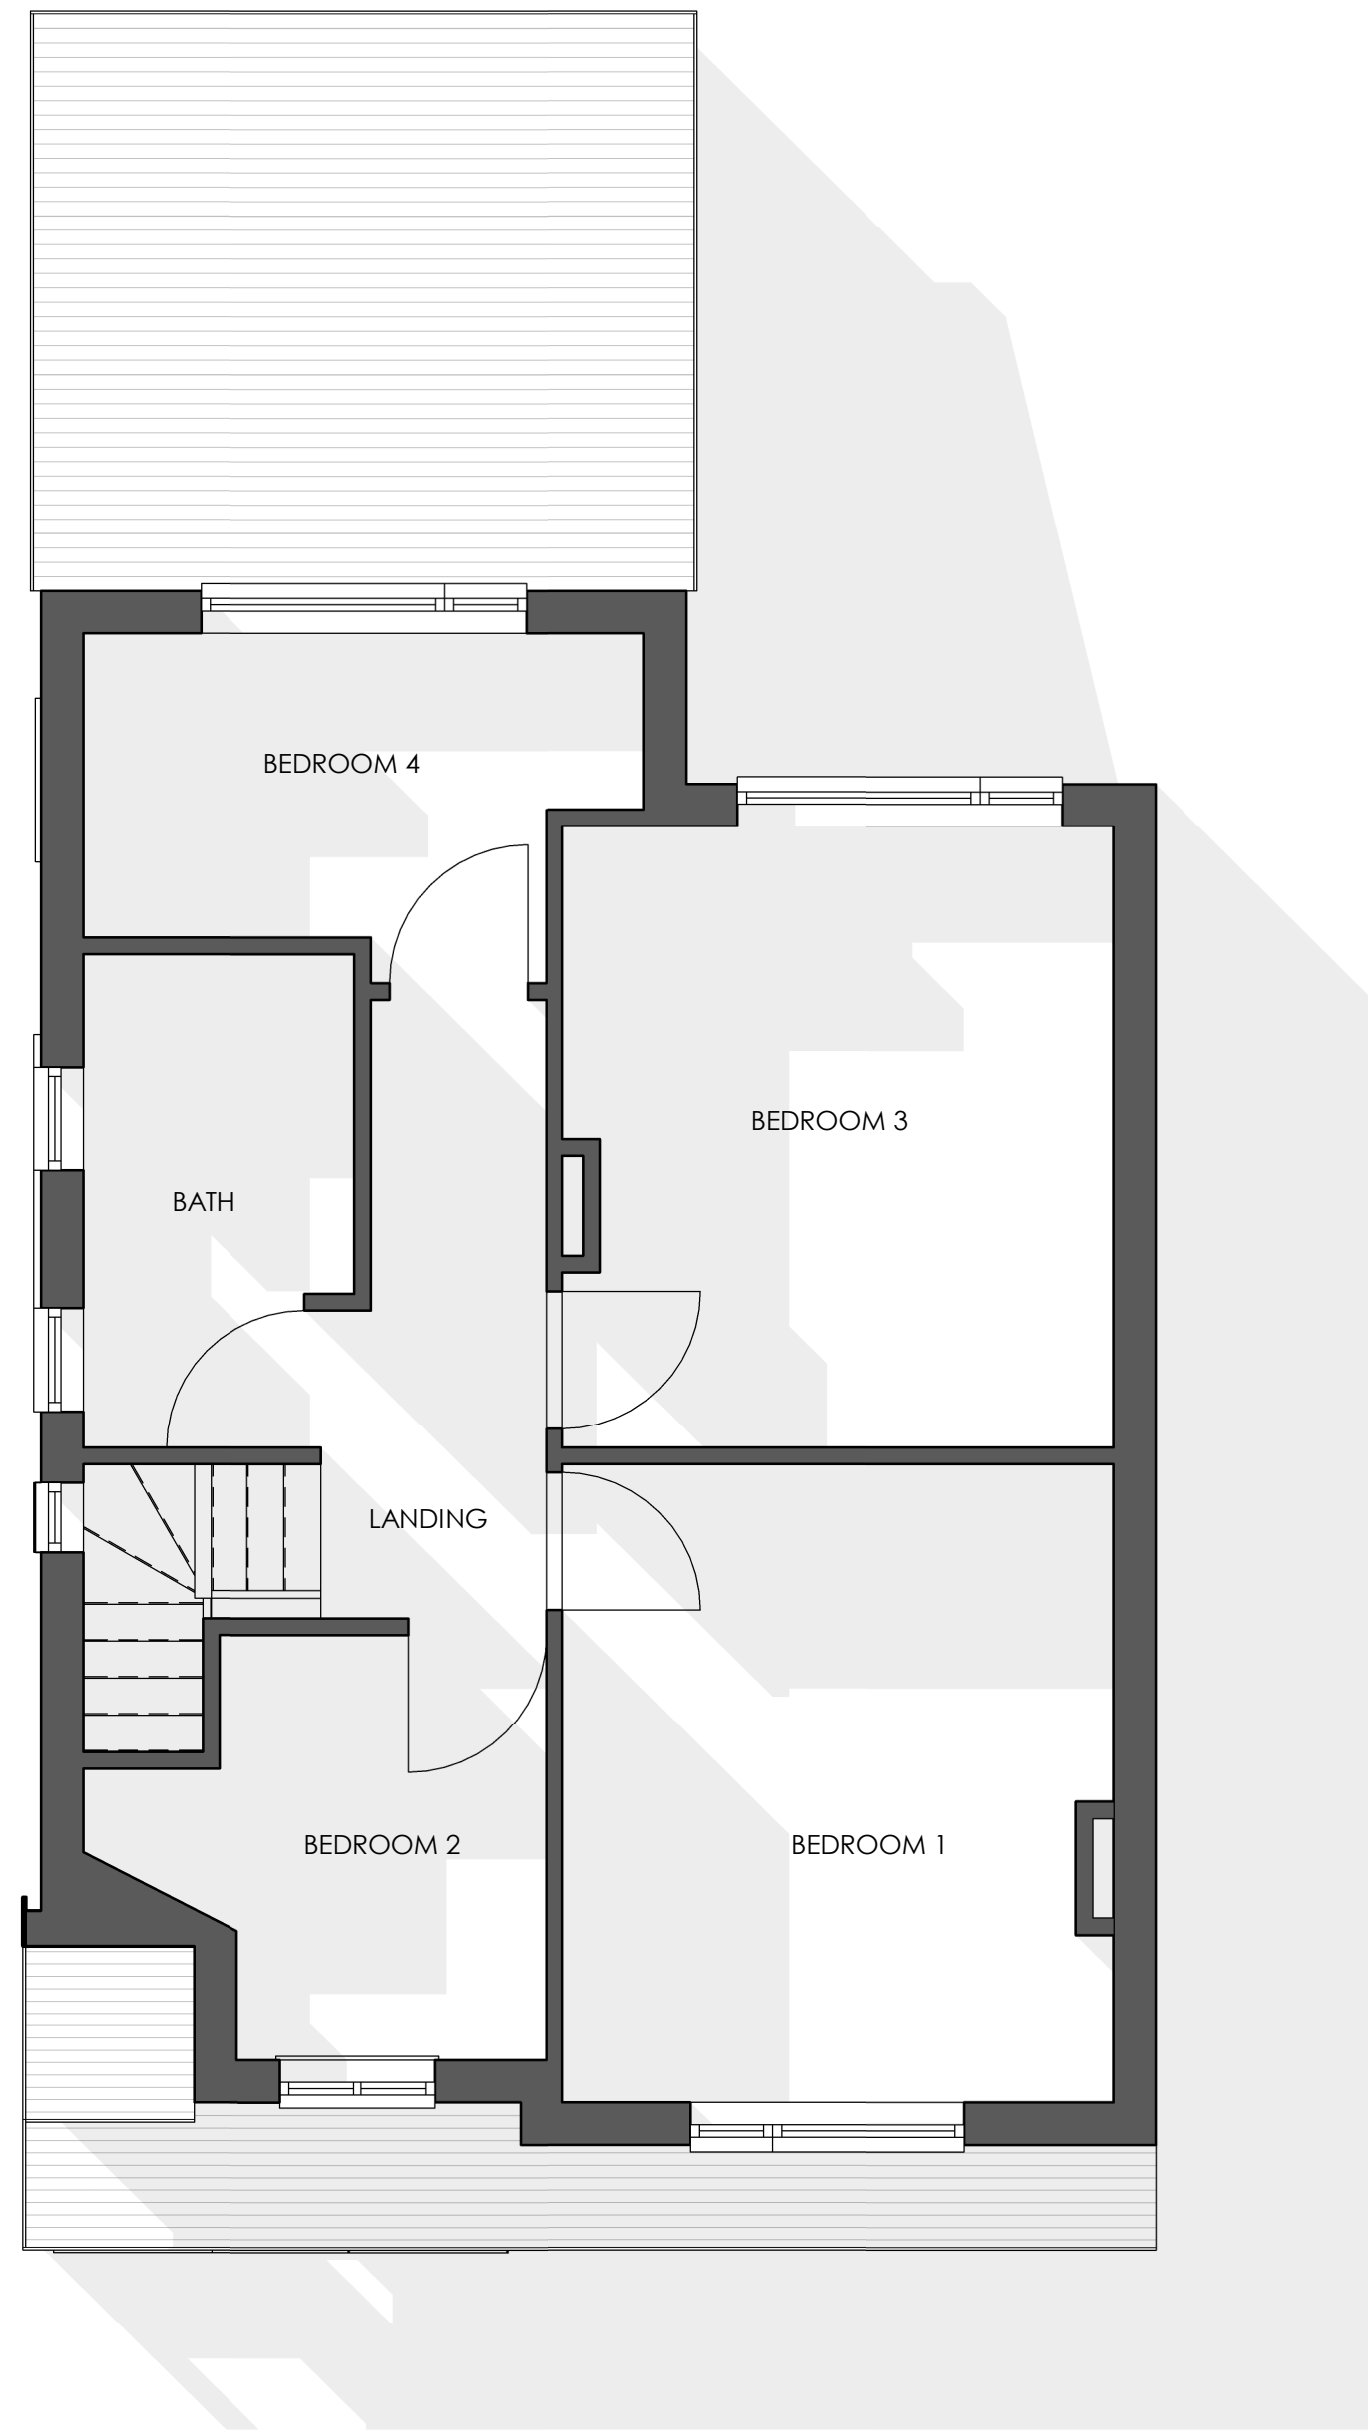


FF 01 FIRST FLOOR
1 : 50

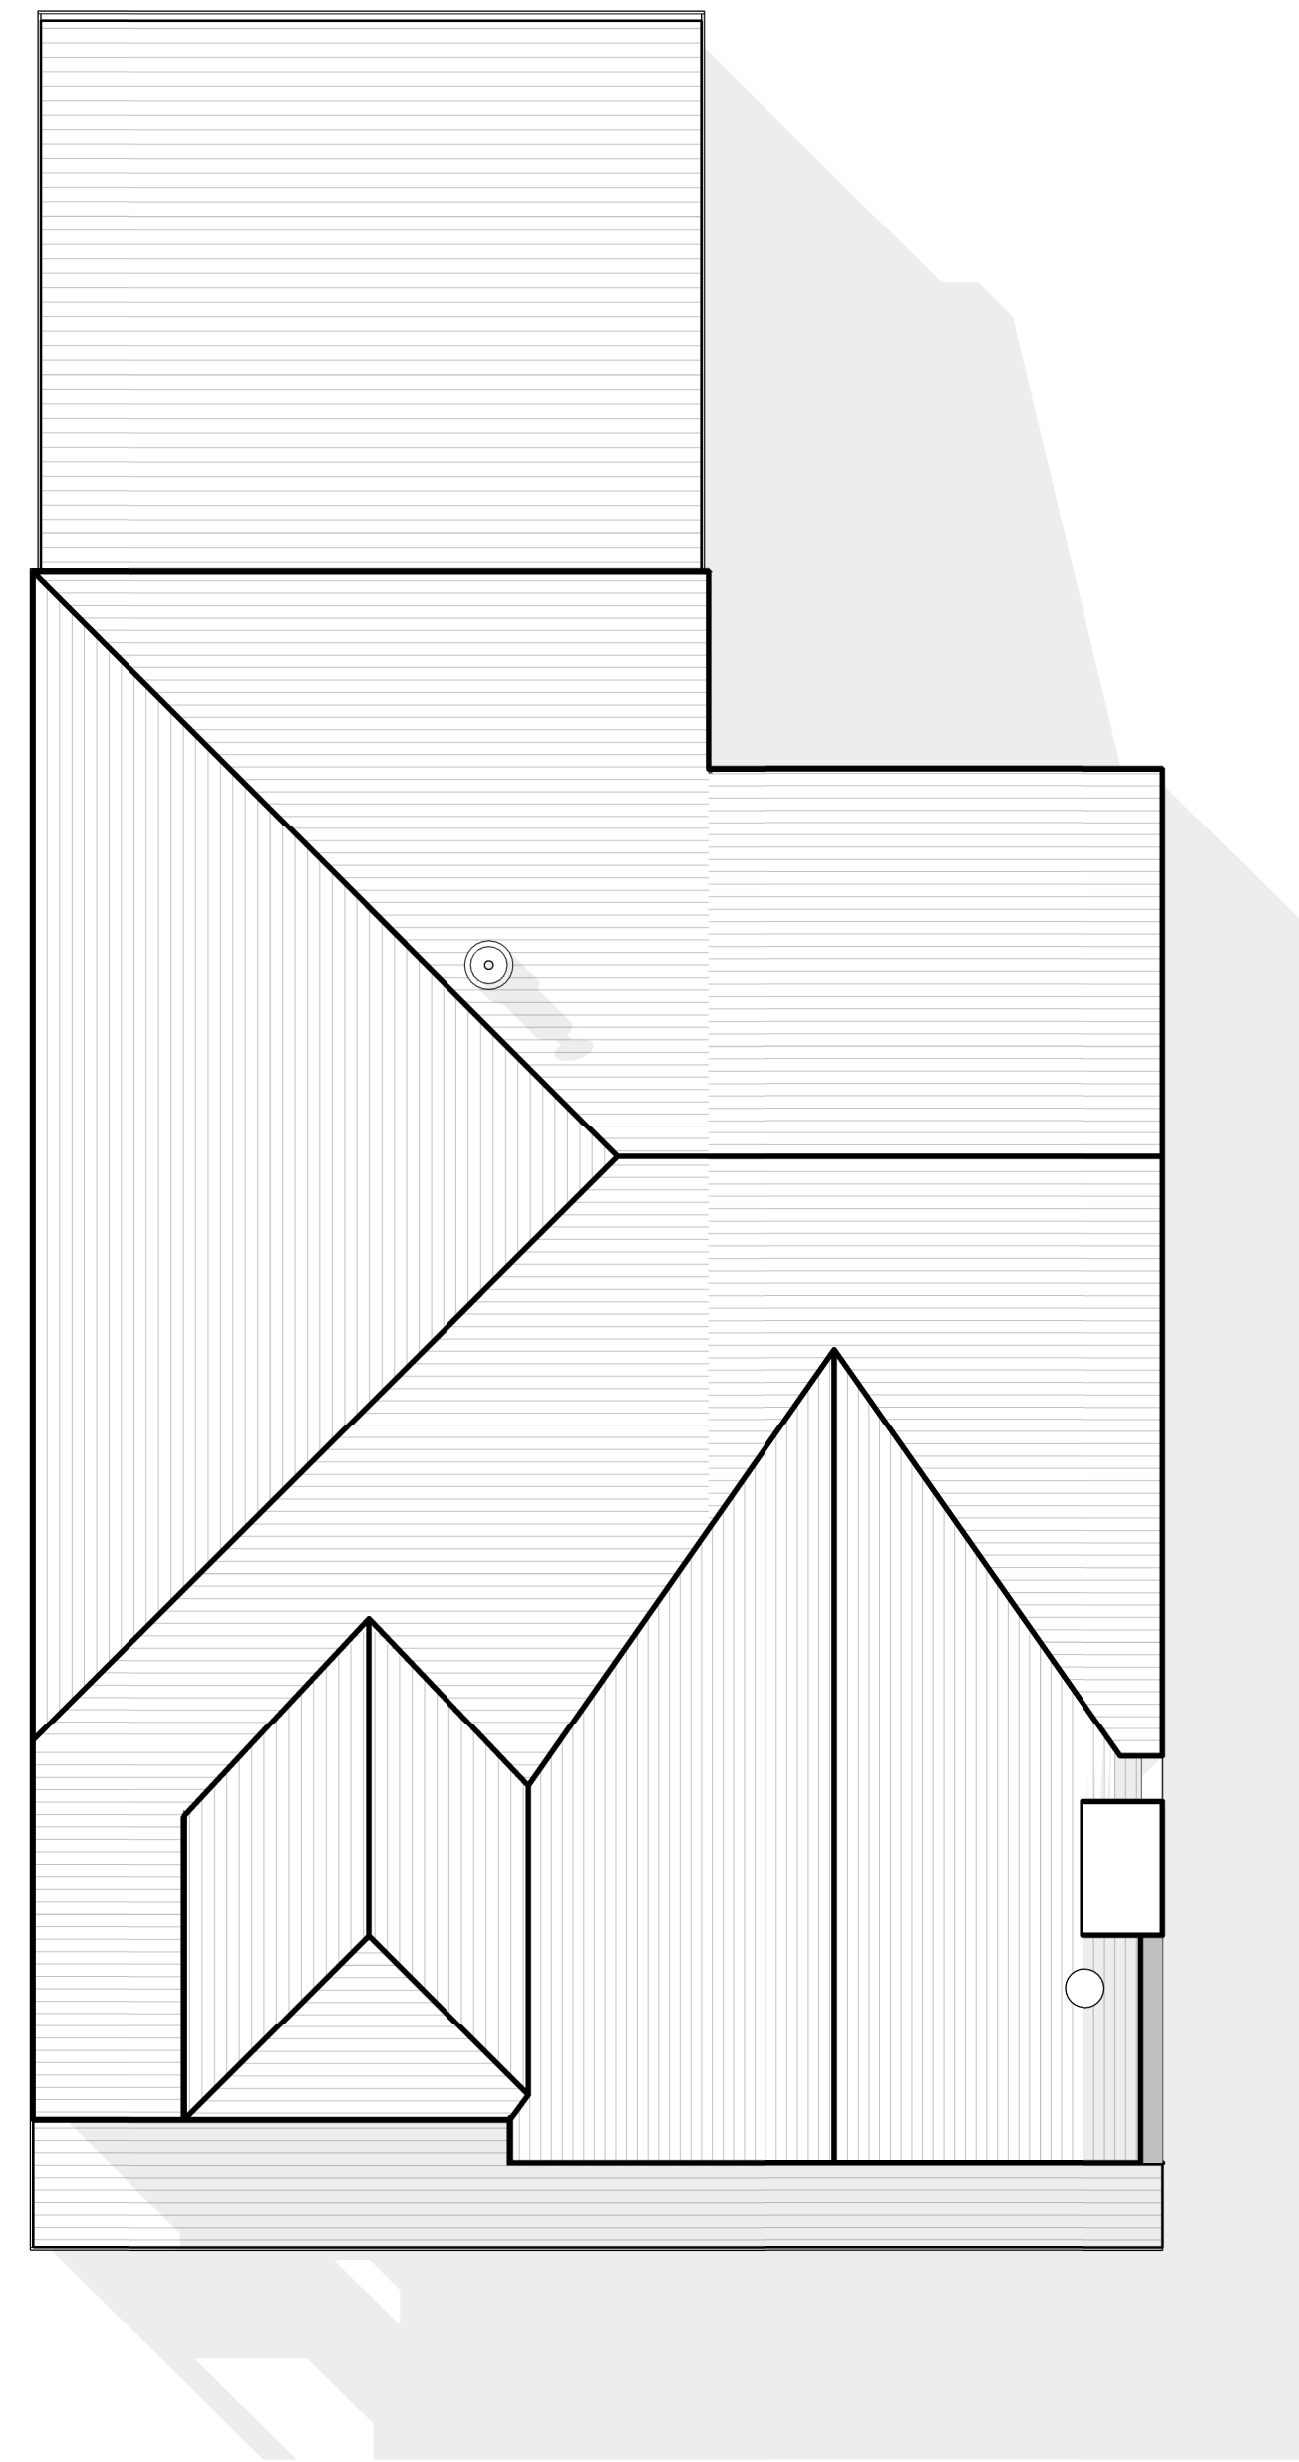

RP ROOF PLAN
1 : 50

THE DIMENSION SPECIFICALLY FROM THE ARCHITECT OR BY SITE MEASUREMENT. SUPPLYING THIS DRAWING IN DIGITAL FORM IS SOLELY FOR CONVENIENCE AND NO RELIANCE MAY BE PLACED ON DIGITAL DATA. ALL DATA MUST BE CHECKED AGAINST HARD COPY. DIMENSIONS MUST BE CHECKED ON SITE. ANY DISCREPANCIES MUST BE REPORTED TO THE ARCHITECT IMMEDIATELY.

E & OE

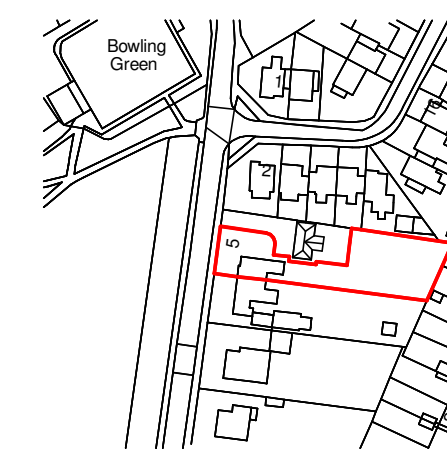

CODE	SUITABILITY DESCRIPTION
STATUS	PURPOSE OF ISSUE

PROJECT
5 ROWTON GRANGE ROAD,
CHAPEL-EN-LE-FRITH, SK23 0LA

TITLE
EXISTING FLOOR PLANS

CLIENT
MRS L. SMITH

DRAWN BY	CHECKED BY	DATE
SCALE (@A1) As indicated	PROJECT NUMBER 0037	JANUARY 2023
DRAWING NUMBER 0037 EX 100	REV	

