



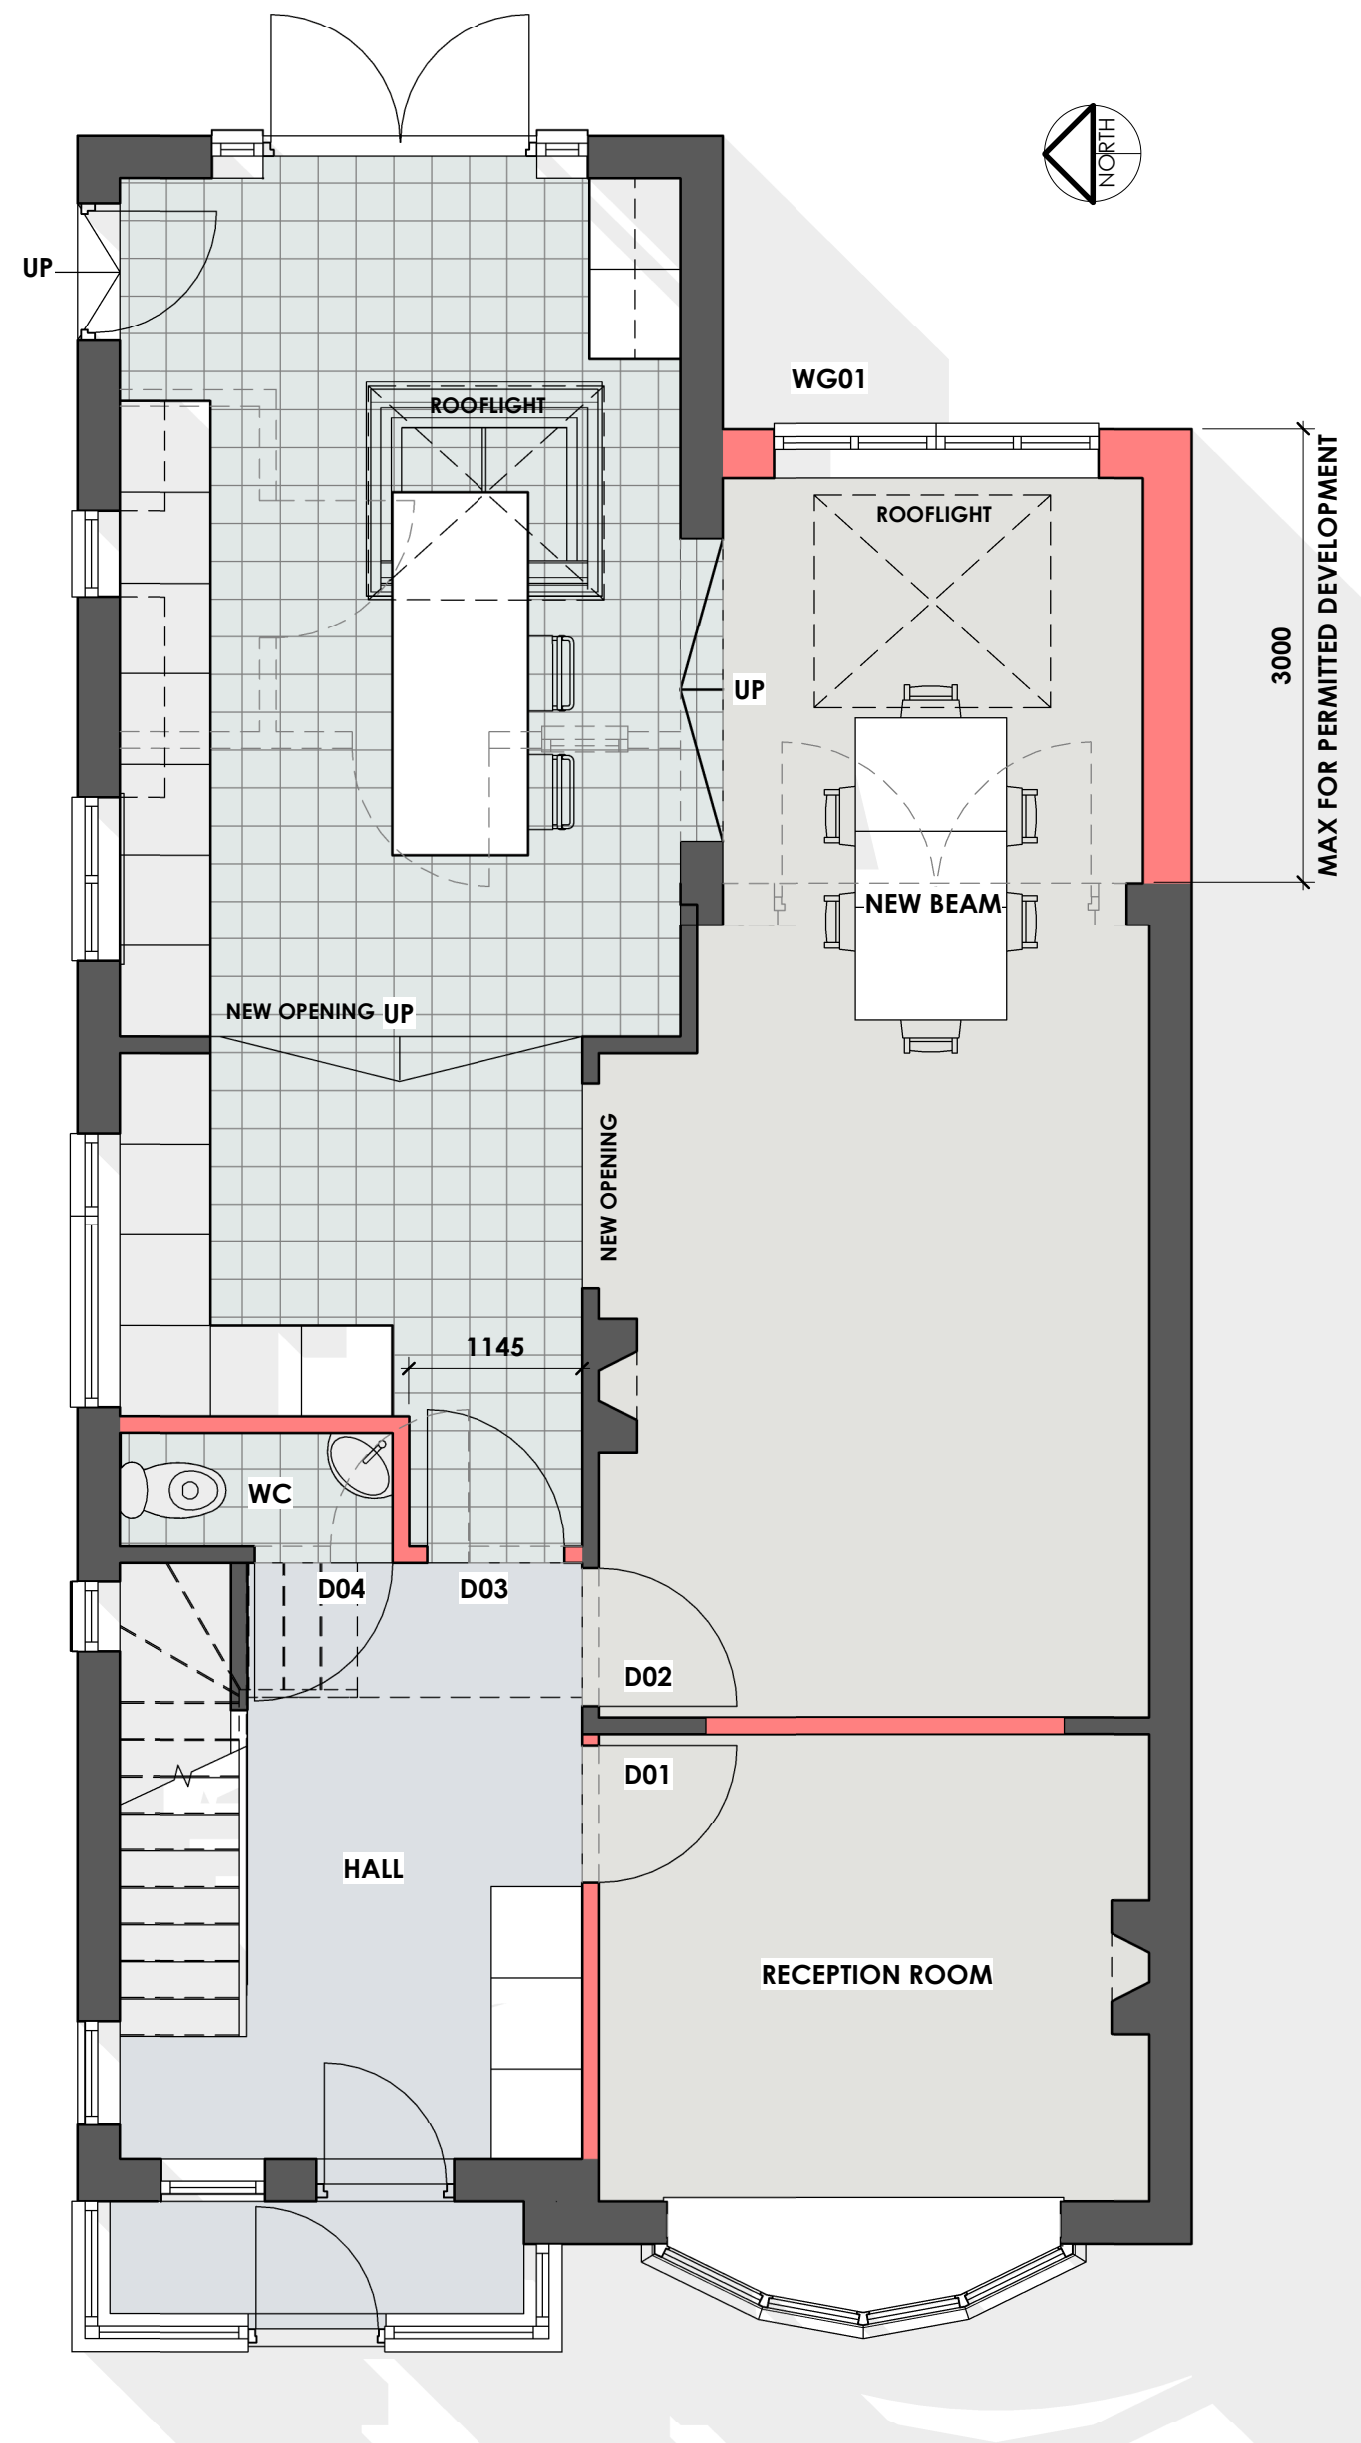

GF 00 GROUND FLOOR
1 : 50

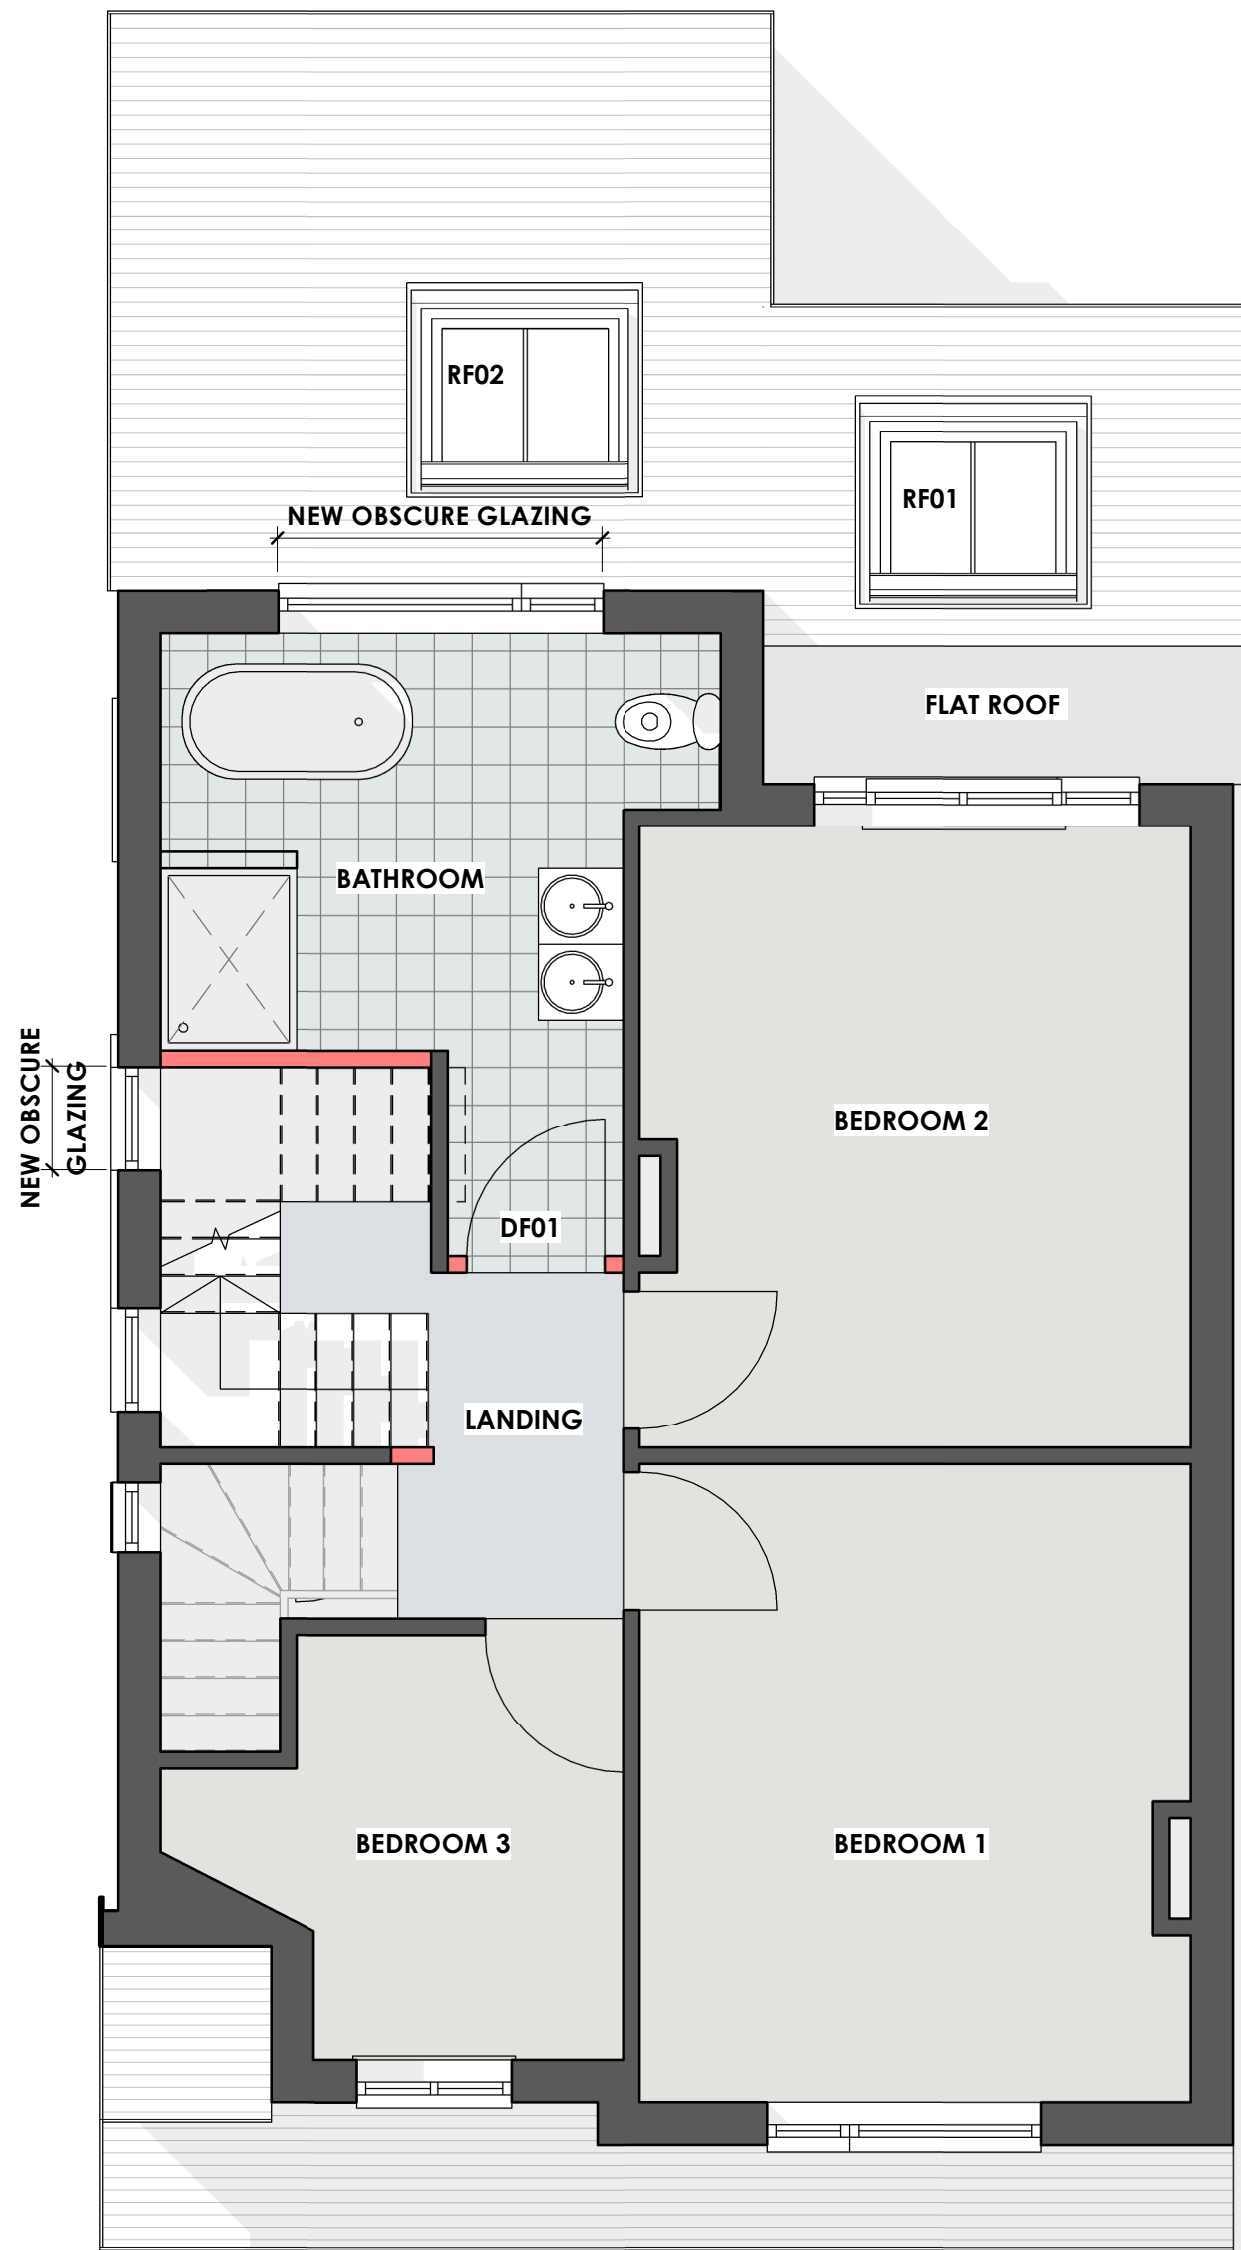

FF 01 FIRST FLOOR
1 : 50

CONSTRUCTION KEY:


- EXISTING WALLS
- NEW WALLS

VOLUMES	
HIP TO GABLE	29 M3
BEDROOM 4	14 M3
BEDROOM 5	7 M3
TOTAL	50 M3

NOTE: THE DESIGN IS BASED ON DRAWINGS PROVIDED BY THE CLIENT, AND NO SURVEY AS BEEN CARRIED OUT OF THE CURRENT PROPERTY. THEREFORE THE CONTRACTOR SHALL CHECK ALL DIMENSIONS ON SITE TO ENSURE THE SCHEME DESIGN COMPLIES WITH LA PLANNING AND BUILDING CONTROL REQUIREMENTS.

THE DIMENSION SPECIFICALLY FROM THE ARCHITECT OR BY SITE MEASUREMENT. SUPPLYING THIS DRAWING IN DIGITAL FORM IS SOLELY FOR CONVENIENCE AND NO RELIANCE MAY BE PLACED ON DIGITAL DATA. ALL DATA MUST BE CHECKED AGAINST HARD COPY. DIMENSIONS MUST BE CHECKED ON SITE. ANY DISCREPANCIES MUST BE REPORTED TO THE ARCHITECT IMMEDIATELY.

E & OE

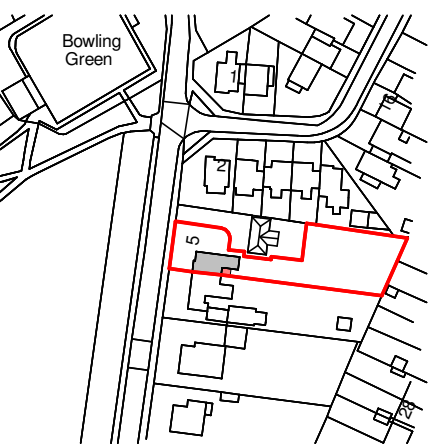

CODE	SUITABILITY DESCRIPTION		
STATUS	PURPOSE OF ISSUE		
PROJECT			
5 ROWTON GRANGE ROAD, CHAPEL-EN-LE-FRITH, SK23 0LA			
TITLE			
PROPOSED GROUND & FIRST FLOOR PLANS			
CLIENT			
MRS L. SMITH			
DRAWN BY	CHECKED BY	DATE	
SCALE (@A1) As indicated	PROJECT NUMBER 0037	FEBRUARY 2023	
DRAWING NUMBER		REV	
0037 PL 100			