



EXISTING

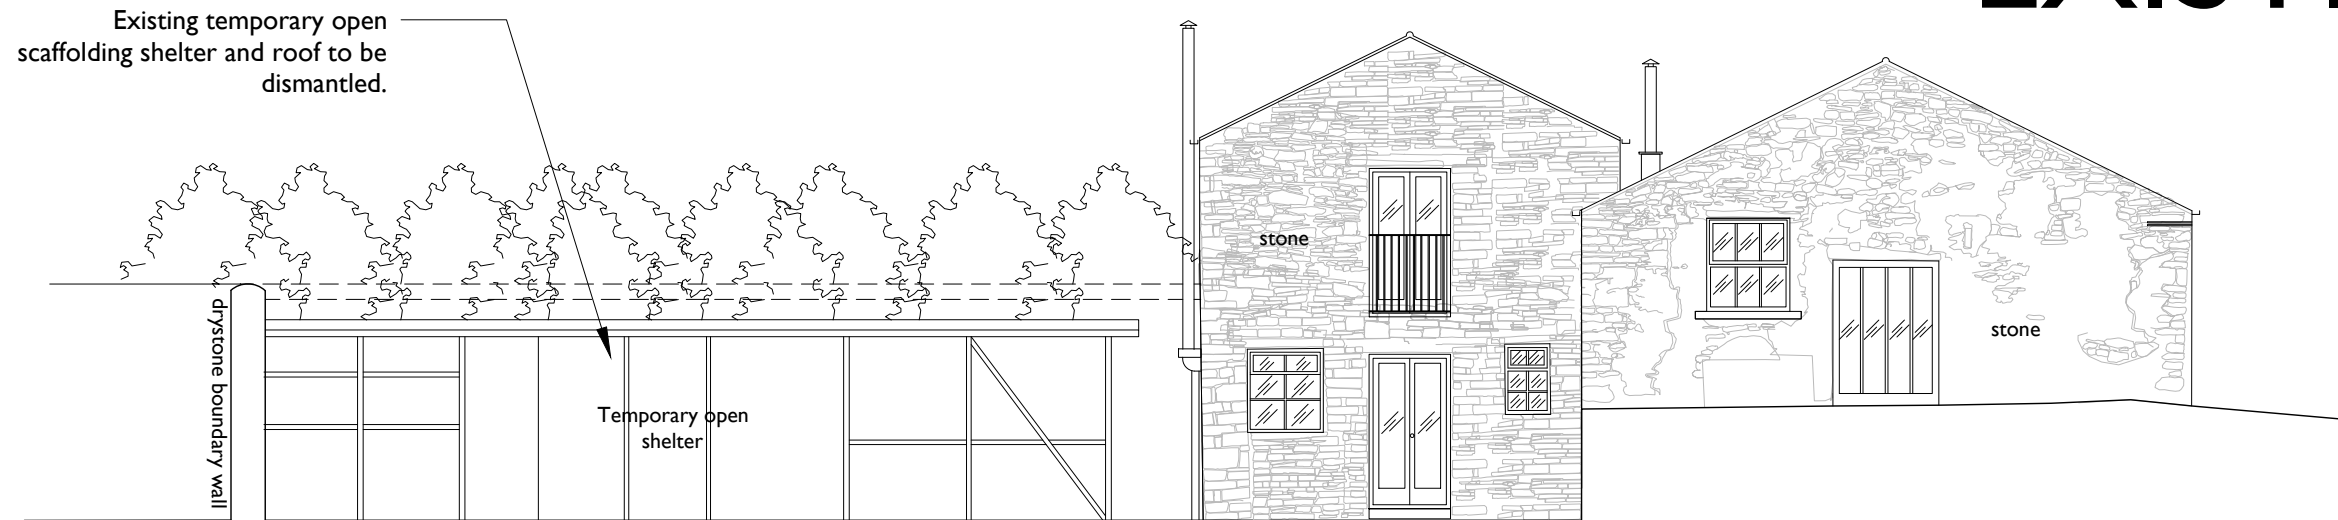

A

SOUTH ELEVATION

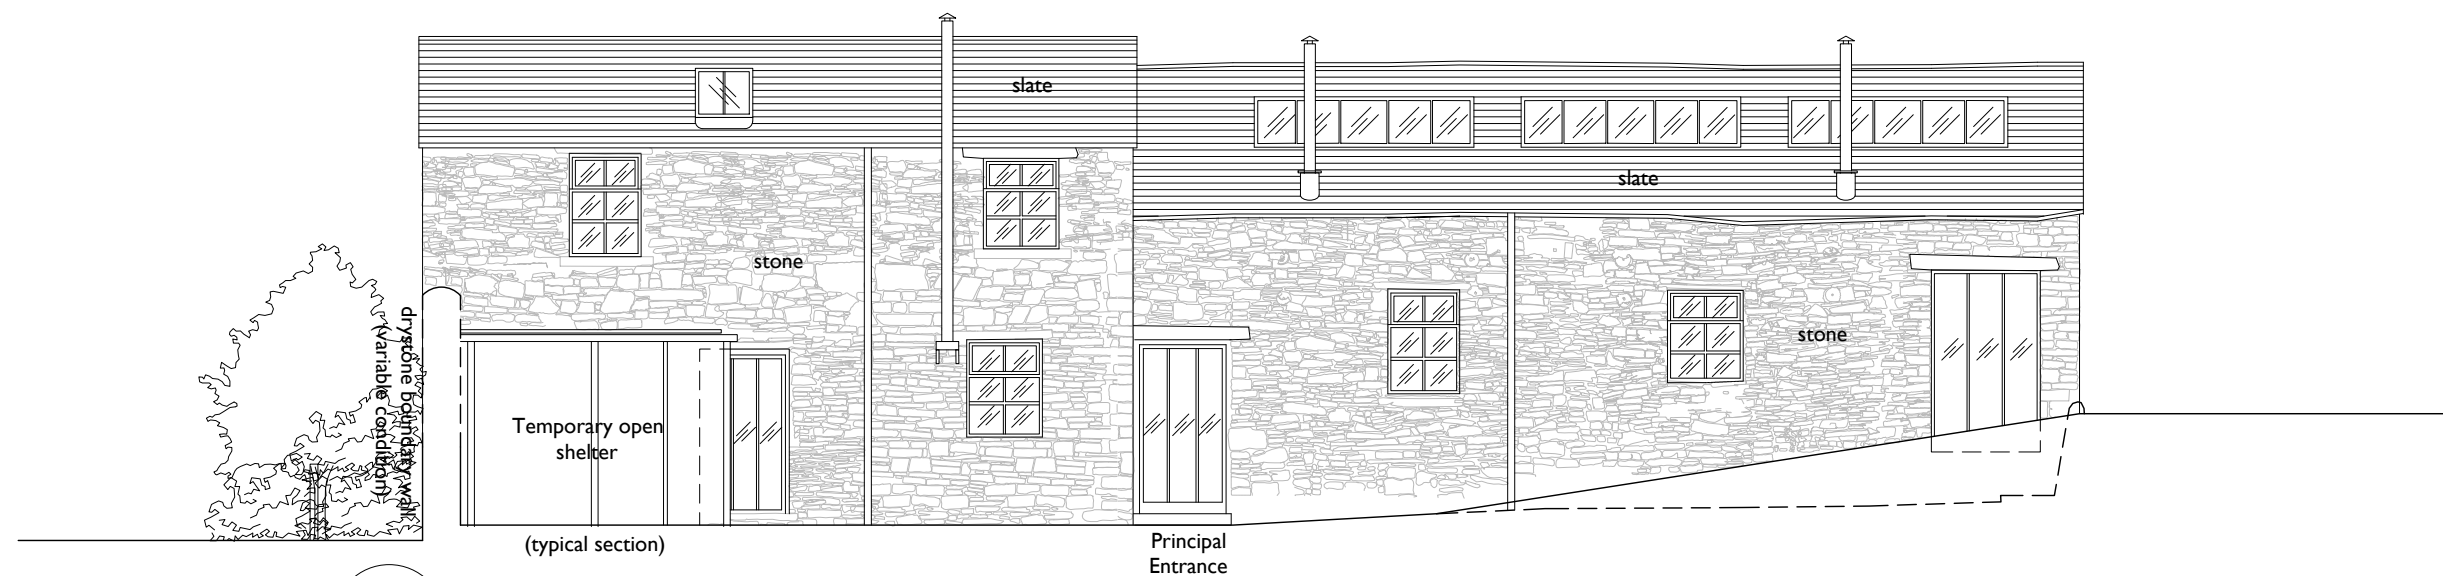

B

WEST ELEVATION

Robert Davies Architects
& Historic Building Consultants

Weavers Cottages, 89 Berkeley Road South, Earlsdon, Coventry, CV5 6EF
T: 02477 110 619 E: info@robertdaves-architects.co.uk
www.robertdaves-architects.co.uk

NOTES

© Copyright Robert Davies Architects.
All dimensions and details are approximate and must be checked on site. No part of this drawing can be reproduced or transmitted by any means electronic or mechanical, including photocopying, to any third parties whatsoever without prior permission in writing from Robert Davies Architects Ltd. Site boundaries are shown based on existing structures and fences etc. Legal boundaries may differ than those shown. Outline survey for planning application purposes only.

PROJECT / TITLE

CADSTER MILL, WHALEY BRIDGE, SK23 7EN
Ground Floor Extension
South and West Elevations as Existing

DATE	DRAWN	SCALES	SIZE
JAN 23	RD	1:100	A3
PROJECT REF.		DRG. No.	REV
21015		EX-200	P2