


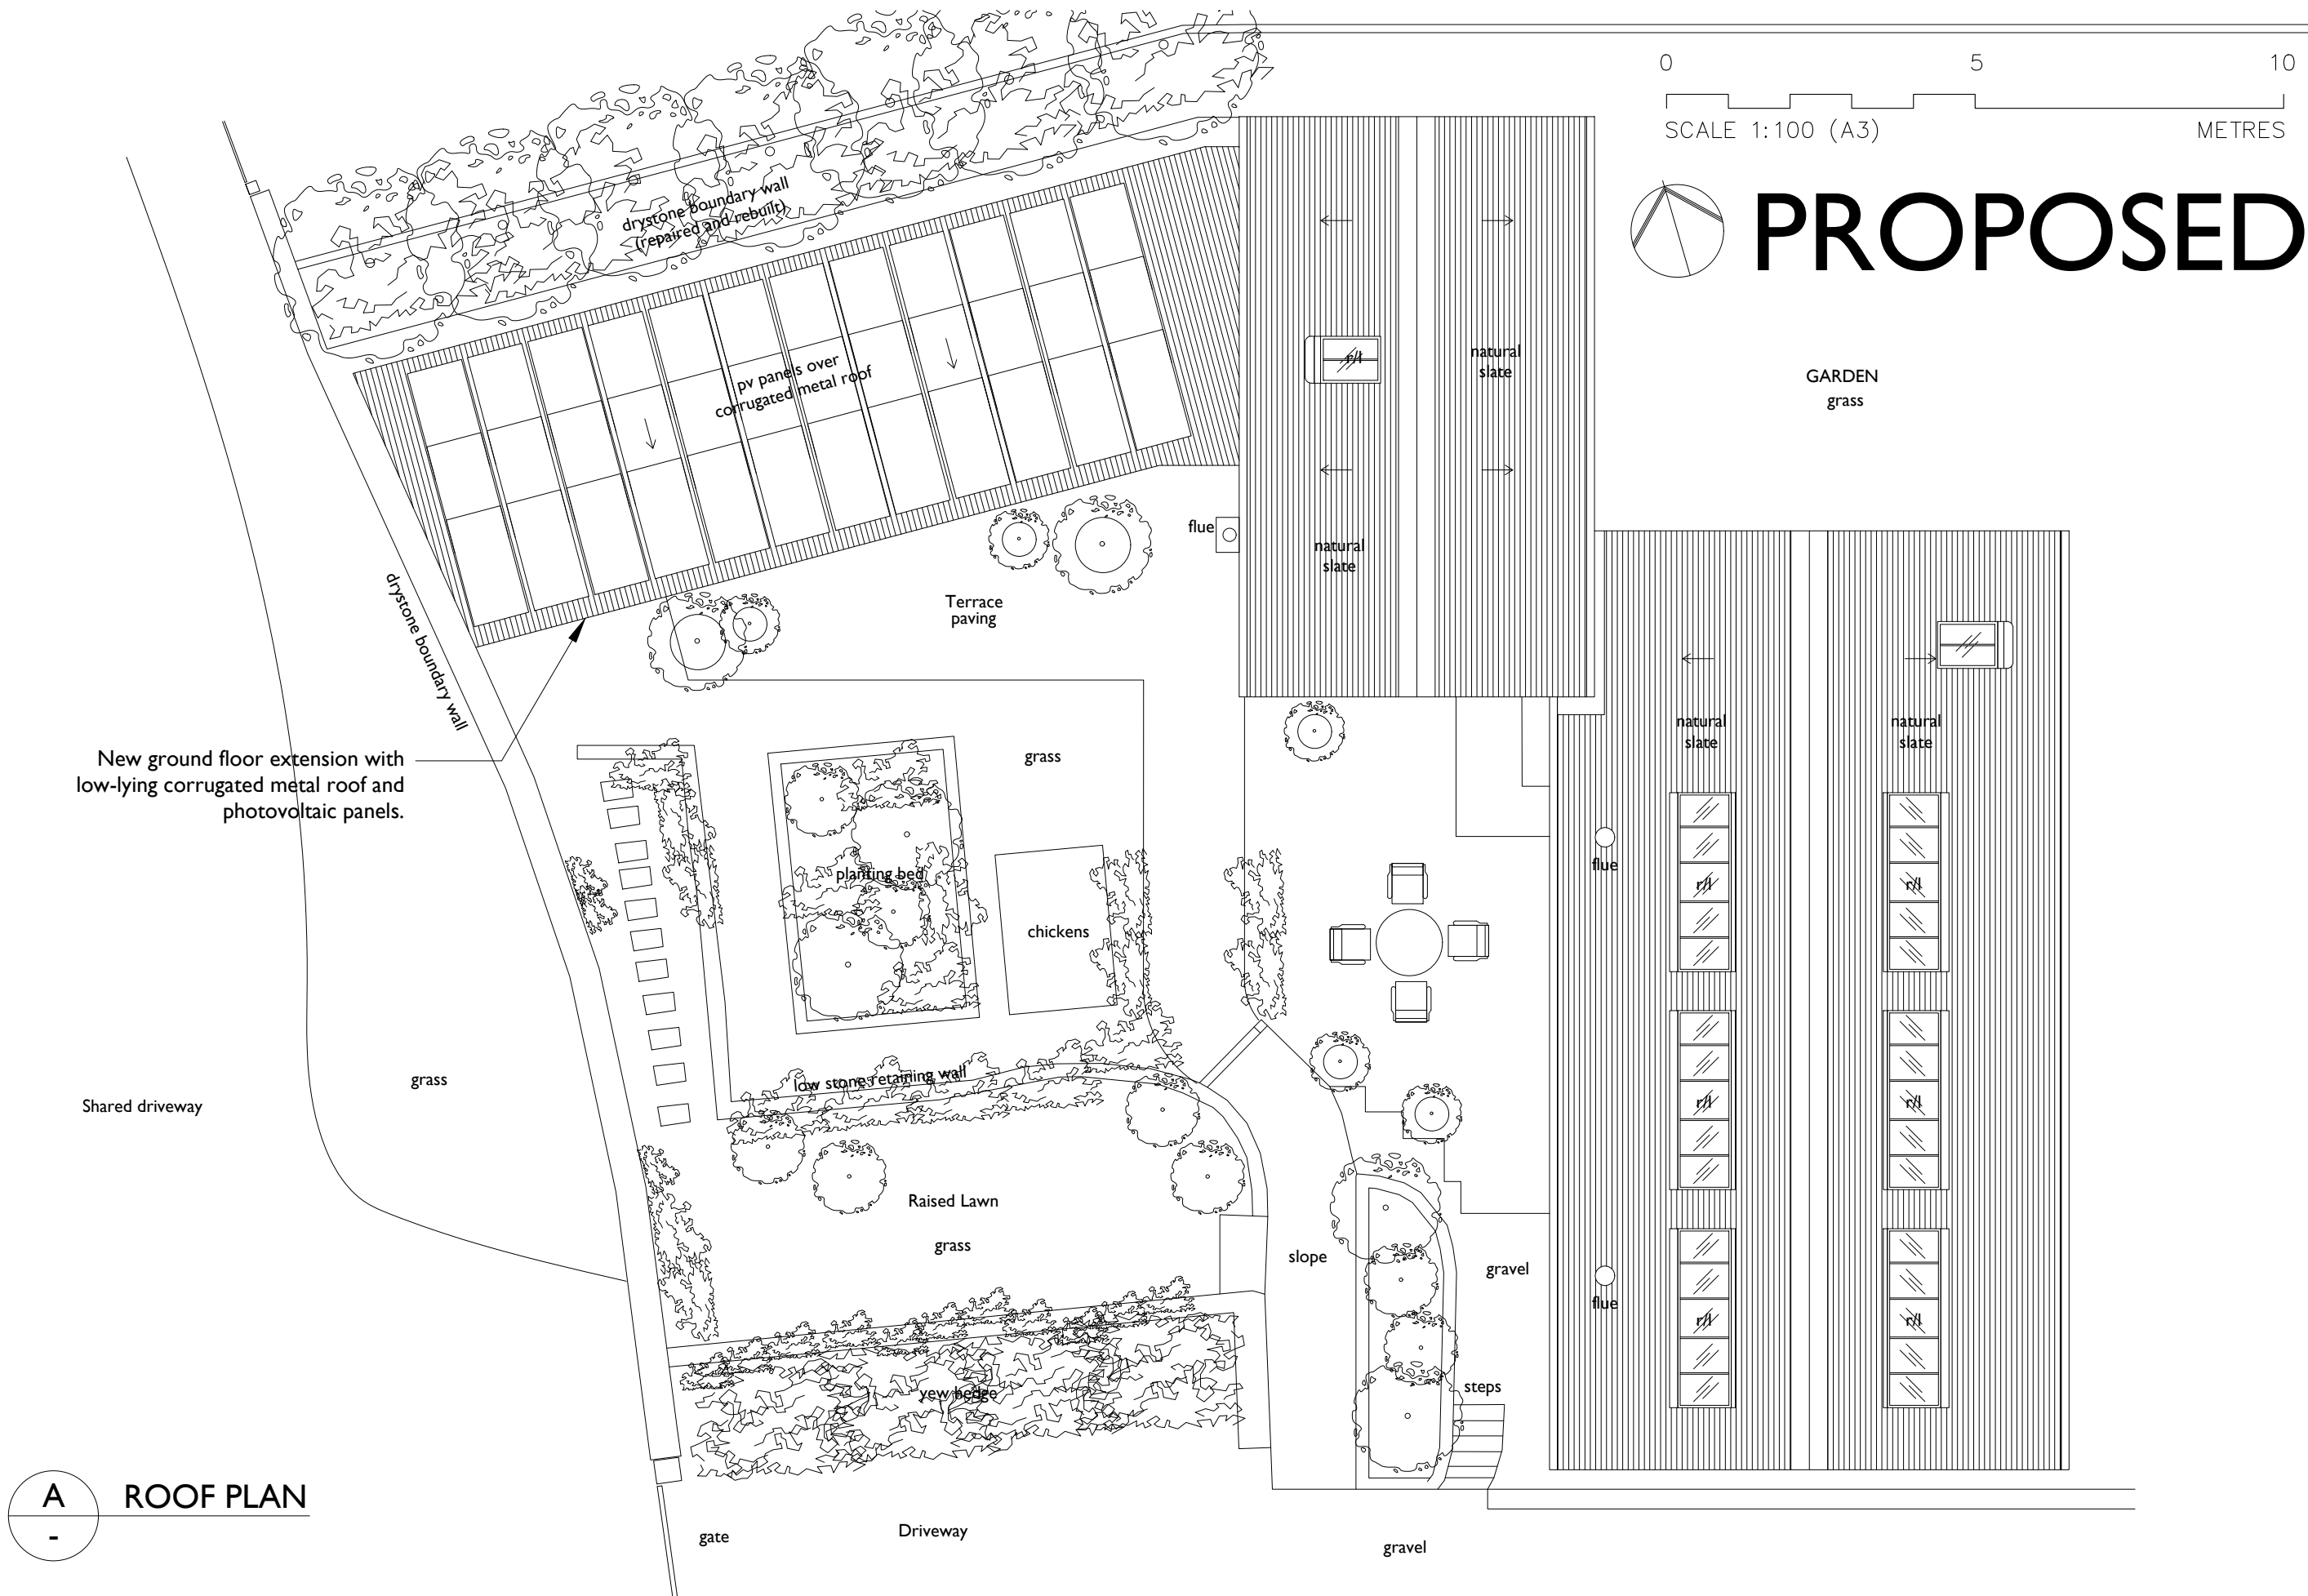

A ROOF PLAN

Robert Davies Architects & Historic Building Consultants Weavers Cottages, 89 Berkeley Road South, Earlsdon, Coventry, CV5 6EF T: 02477 110 619 E: info@robertdavies-architects.co.uk www.robertdavies-architects.co.uk	NOTES © Copyright Robert Davies Architects. All dimensions and details are approximate and must be checked on site. No part of this drawing can be reproduced or transmitted by any means electronic or mechanical, including photocopying, to any third parties whatsoever without prior permission in writing from Robert Davies Architects Ltd. Site boundaries are shown based on existing structures and fences etc. Legal boundaries may differ than those shown. Outline survey for planning application purposes only.	PROJECT / TITLE		DATE	DRAWN	SCALES	SIZE
		CADSTER MILL, WHALEY BRIDGE, SK23 7EN		JAN 23	RD	1:100	A3
		Ground Floor Extension		PROJECT REF.		DRG. No.	REV
		Roof Plan as Proposed		21015		GA-101	P2