

0 5 1

METRES

PROPOSED

New ground floor extension with low-lying corrugated metal roof and photovoltaic panels.




1

SOUTH ELEVATION

Stone facing to walls and natural timber doors and windows to match those to existing house.

Roof line of new extension to finish below height of the boundary wall.

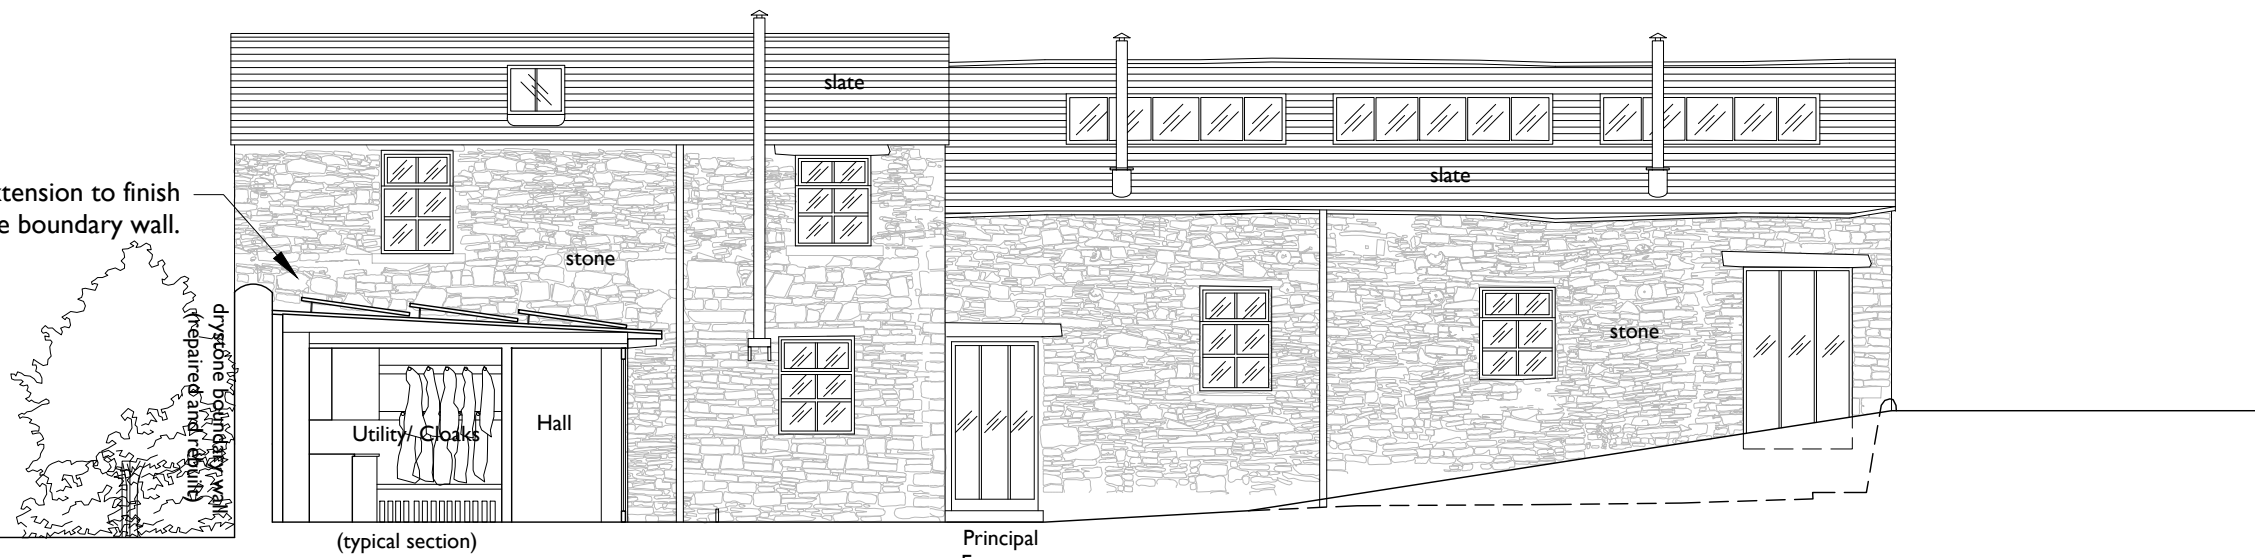

1

WEST ELEVATION

Robert Davies Architects

& Historic Building Consultants

Weavers Cottages, 89 Berkeley Road South, Earlsdon, Coventry, CV5 6EF
T: 02477 110 619 E: info@robertdavies-architects.co.uk
www.robertdavies-architects.co.uk

NOTES

© Copyright Robert Davies Architects.
All dimensions and details are approximate and must be checked on site. No part of this drawing can be reproduced or transmitted by any means electronic or mechanical, including photocopying, to any third parties whatsoever without prior permission in writing from Robert Davies Architects Ltd. Site boundaries are shown based on existing structures and fences etc. Legal boundaries may differ than those shown. Outline survey for planning application purposes only.

PROJECT / TITLE

CADSTER MILL, WHALEY BRIDGE, SK23 7EN

Ground Floor Extension

South and West Elevations as Proposed

DATE _____

JAN 23

DRAWN

RD

SCALES

1:100

SIZE

A3

PROJECT REF.

21015

DRG. No.

GA-200

REV

P2