



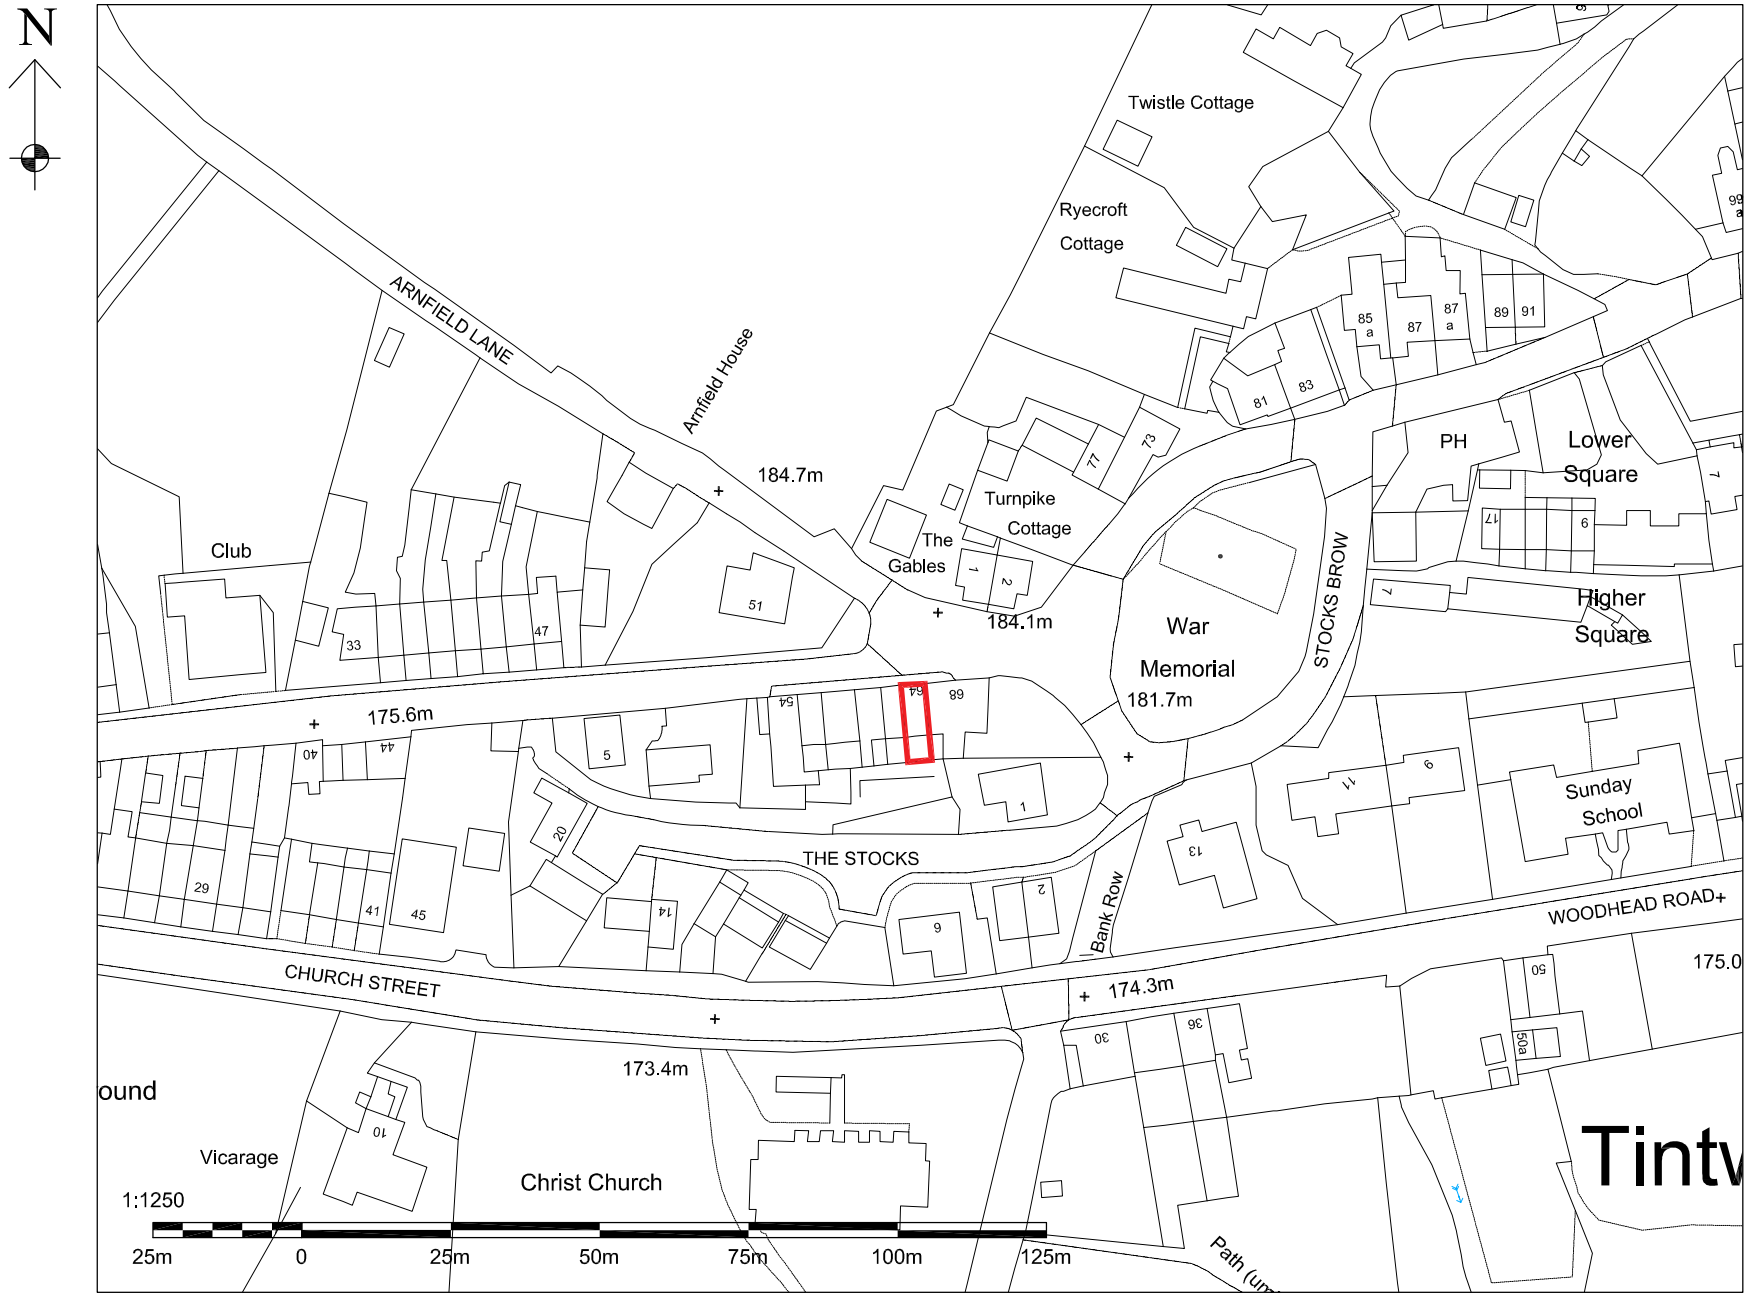

LOCATION PLAN
(SCALE 1:1250)

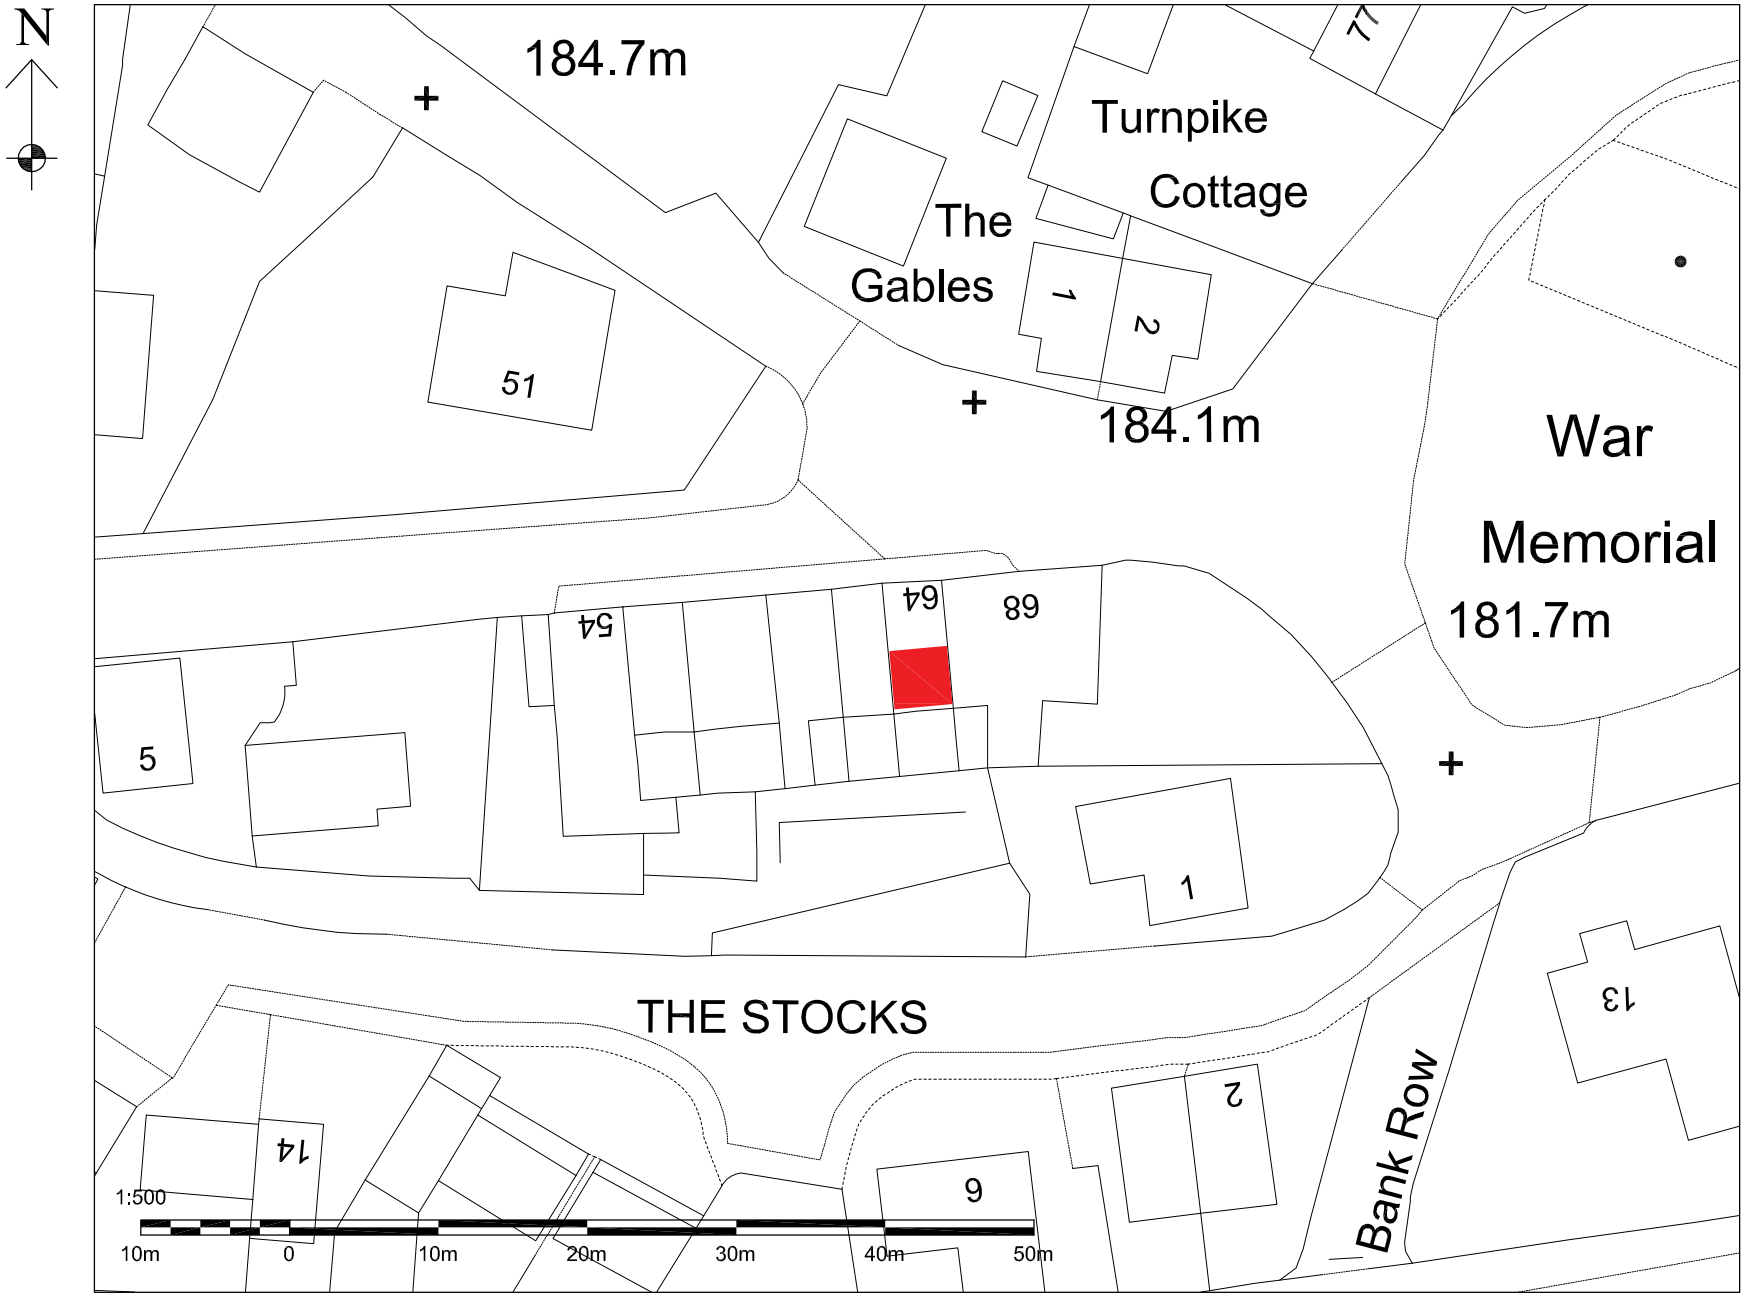

PROPOSED SITE PLAN
(SCALE 1:500)

A	28.02.23	ISSUED FOR PLANNING APPROVAL	
DRAWING STATUS: PLANING APPROVAL APPROVAL			
PROJECT: 64 OLD ROAD GLOSSOP			
TITLE: PROPOSED REAR DORMER EXTENSION			
SCALE @ SIZE: 1:50 @ A2 U.N.O		STATUS: PLANNING APP.	DATE: FEB. '2023
PROJECT No: OR-001		DRAWING No: 001	REV: A