


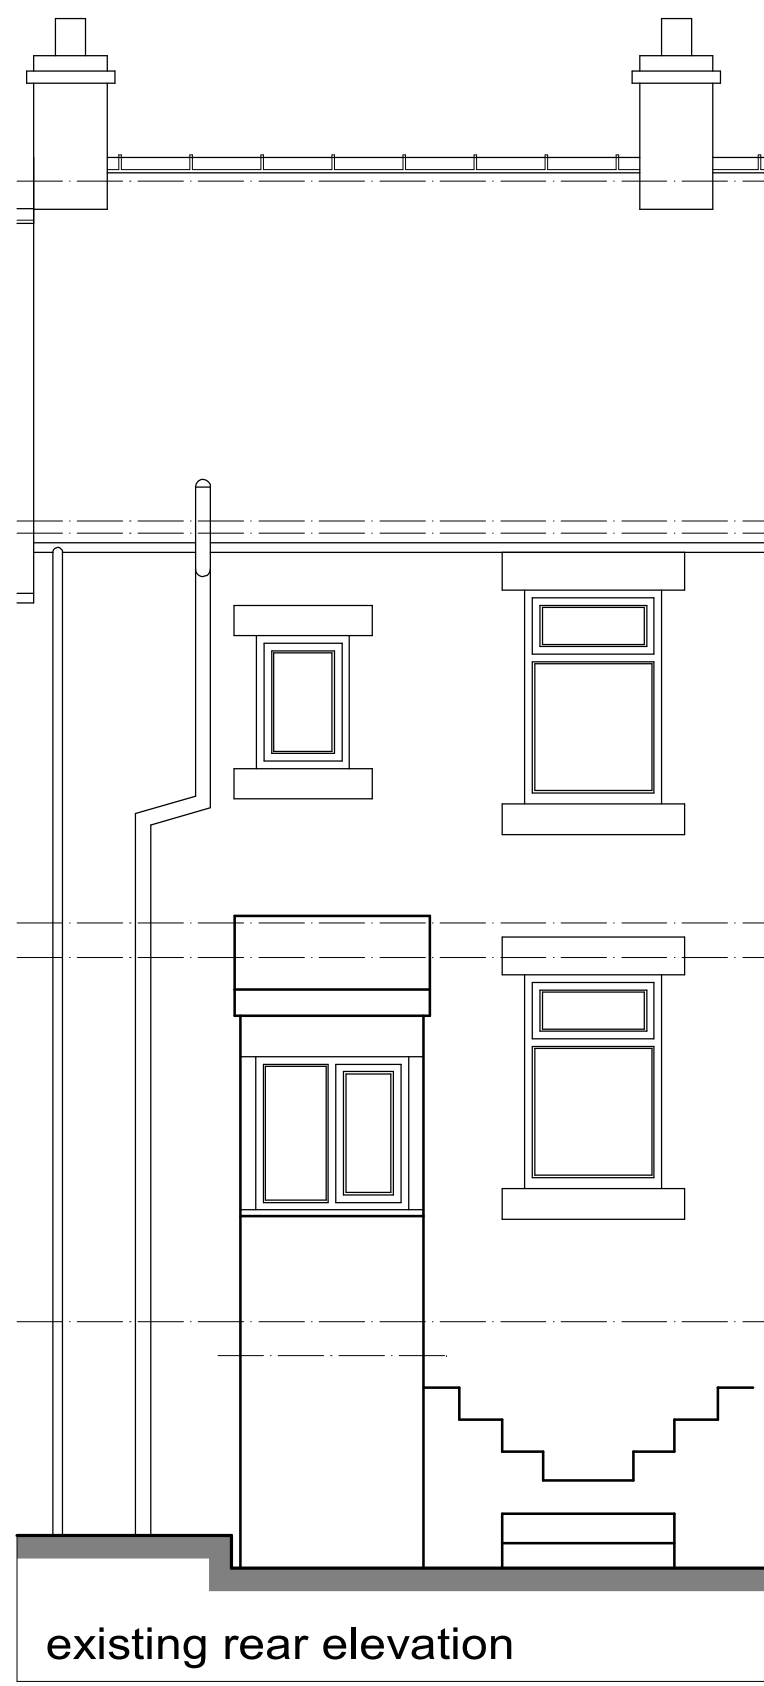


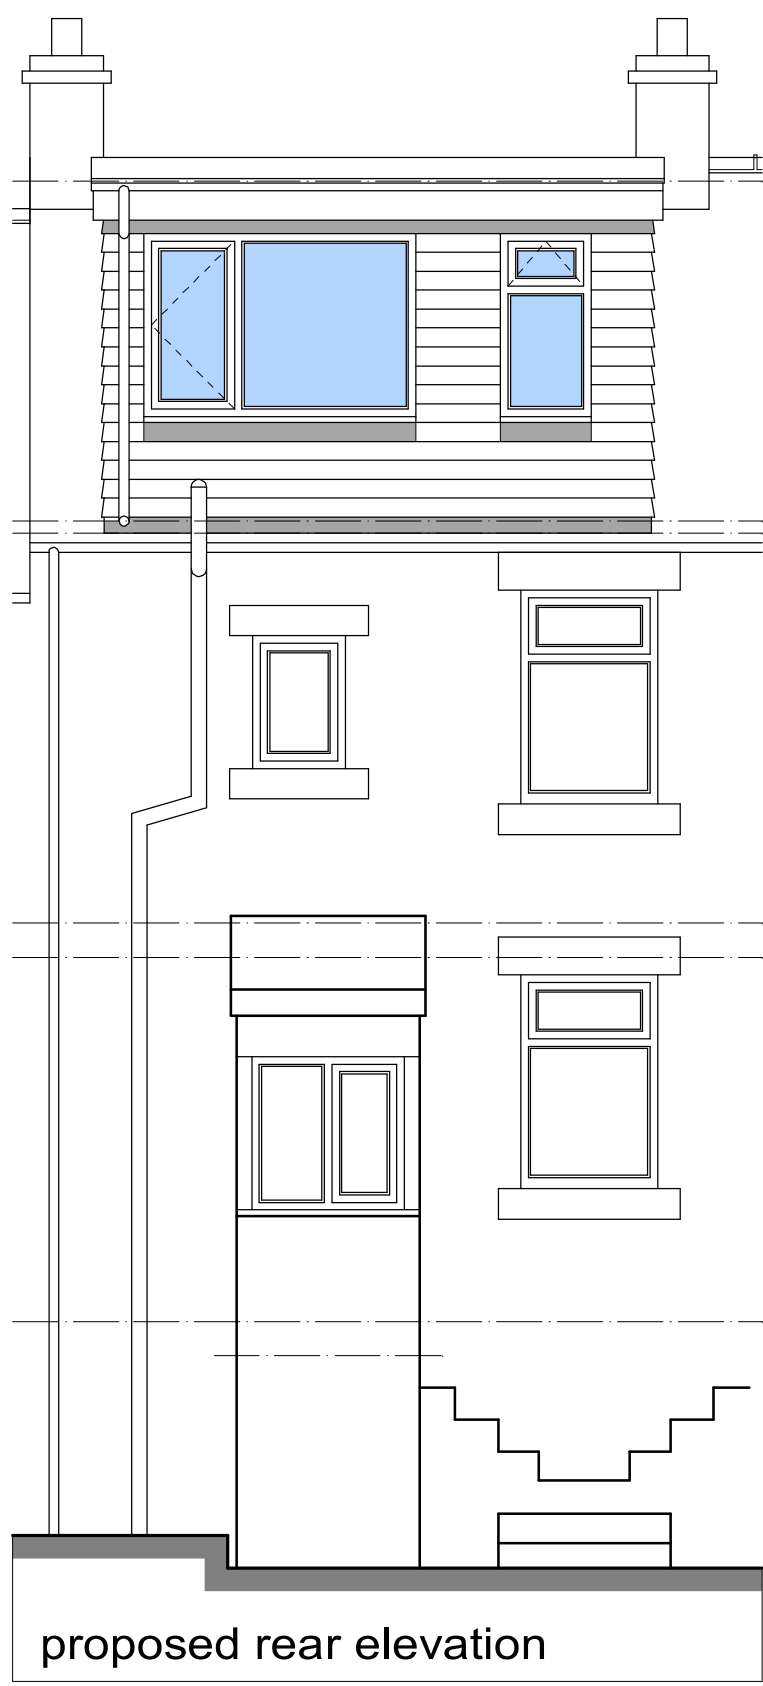


existing rear elevation

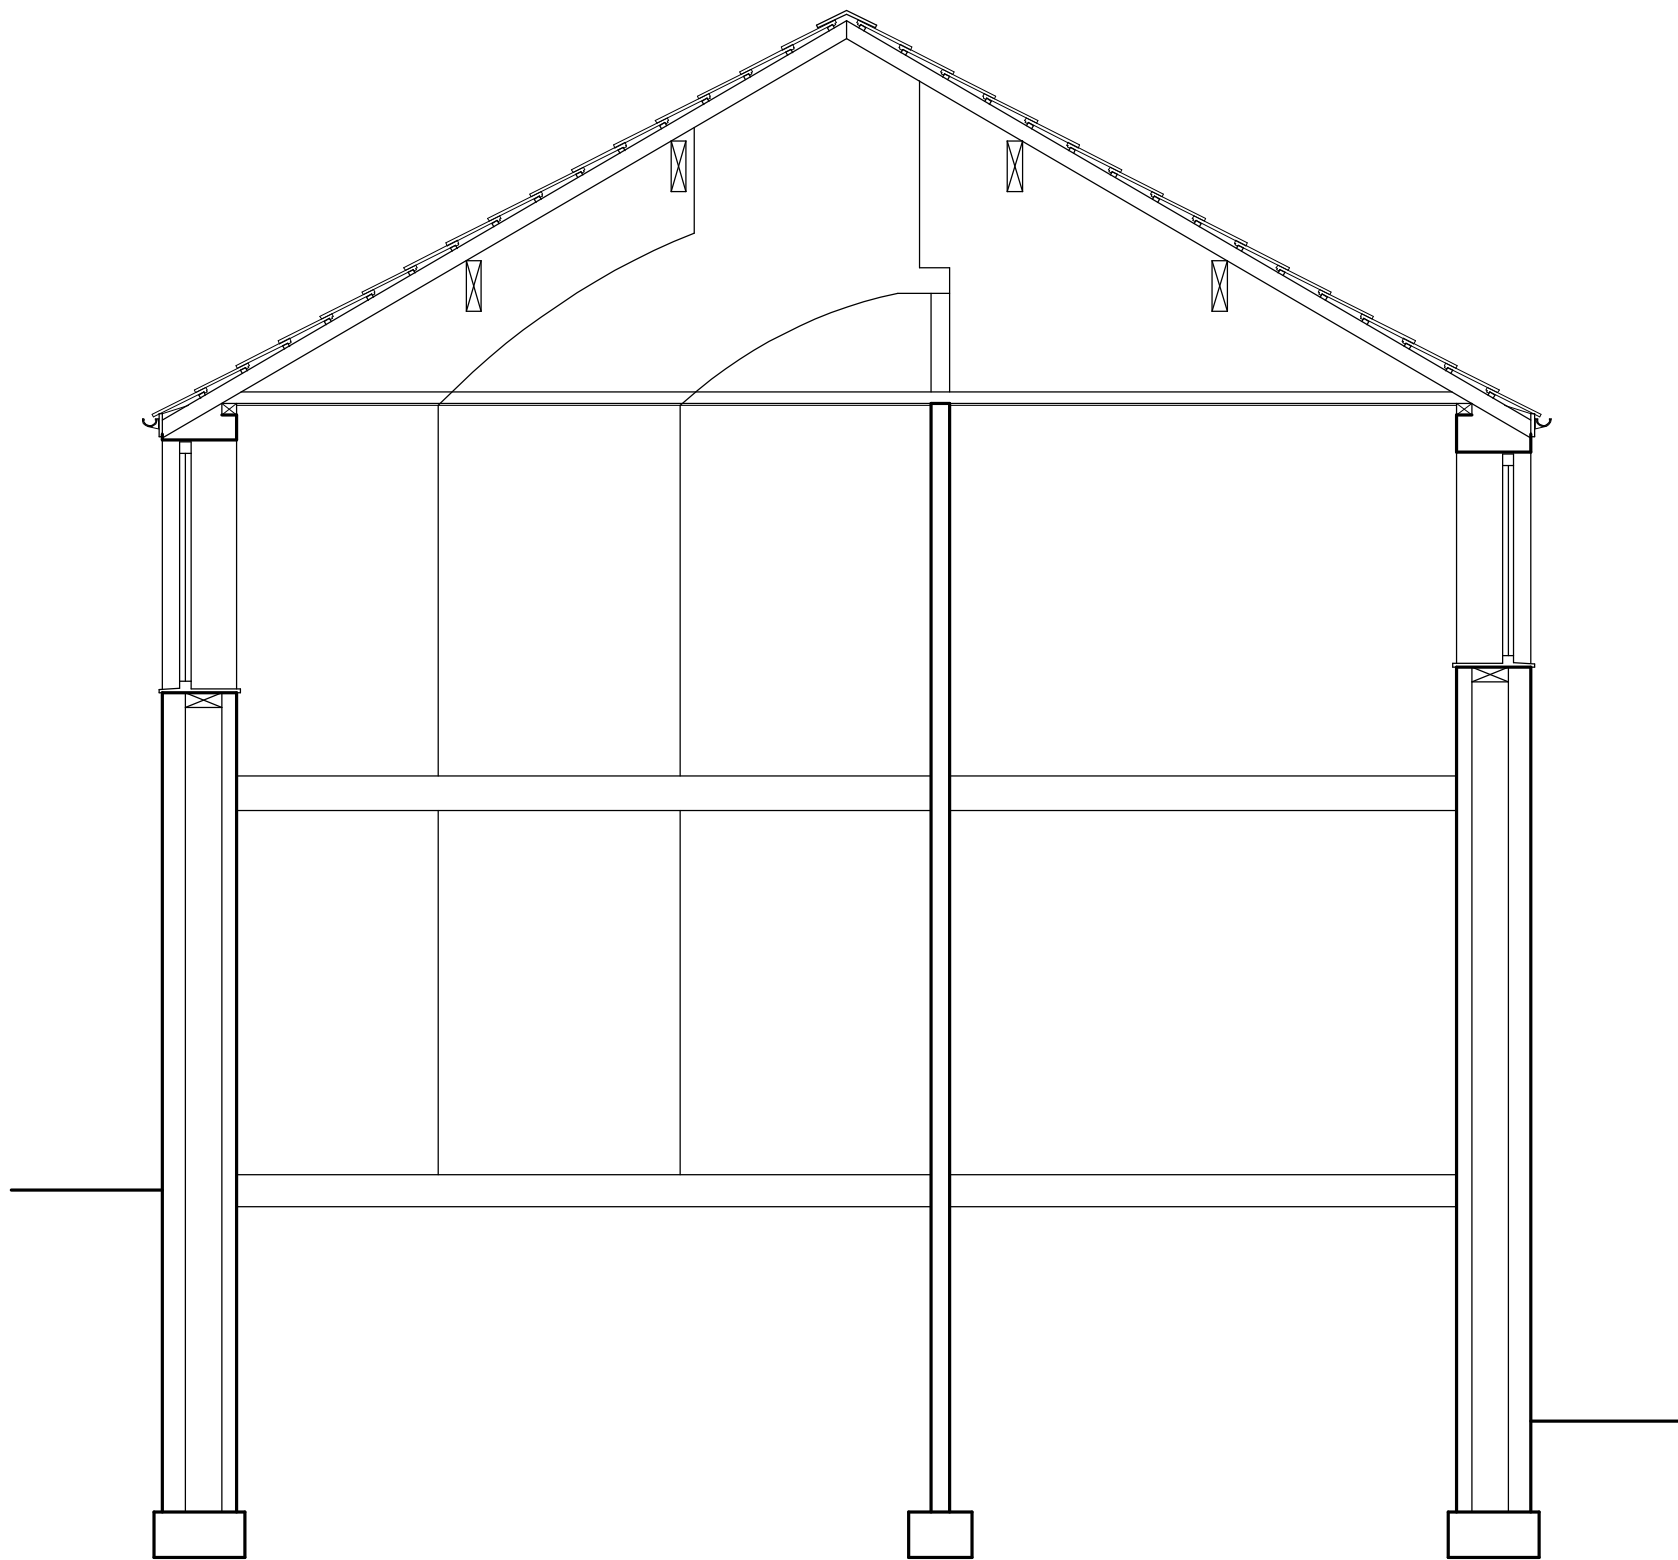


proposed rear elevation

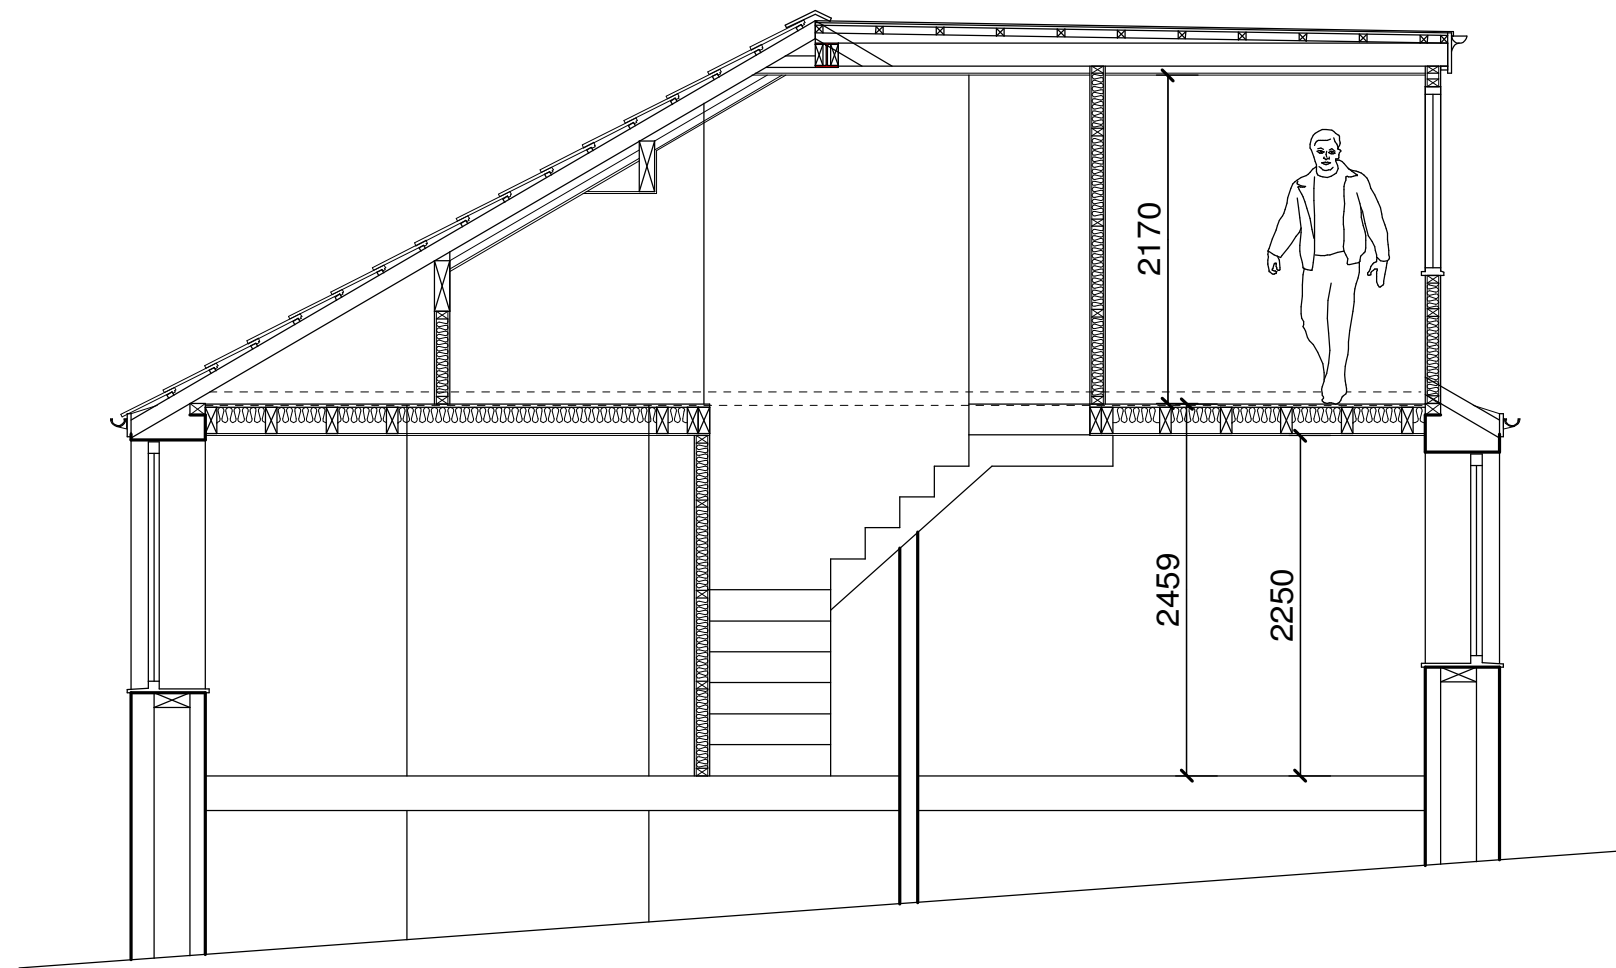


section with dropped ceiling

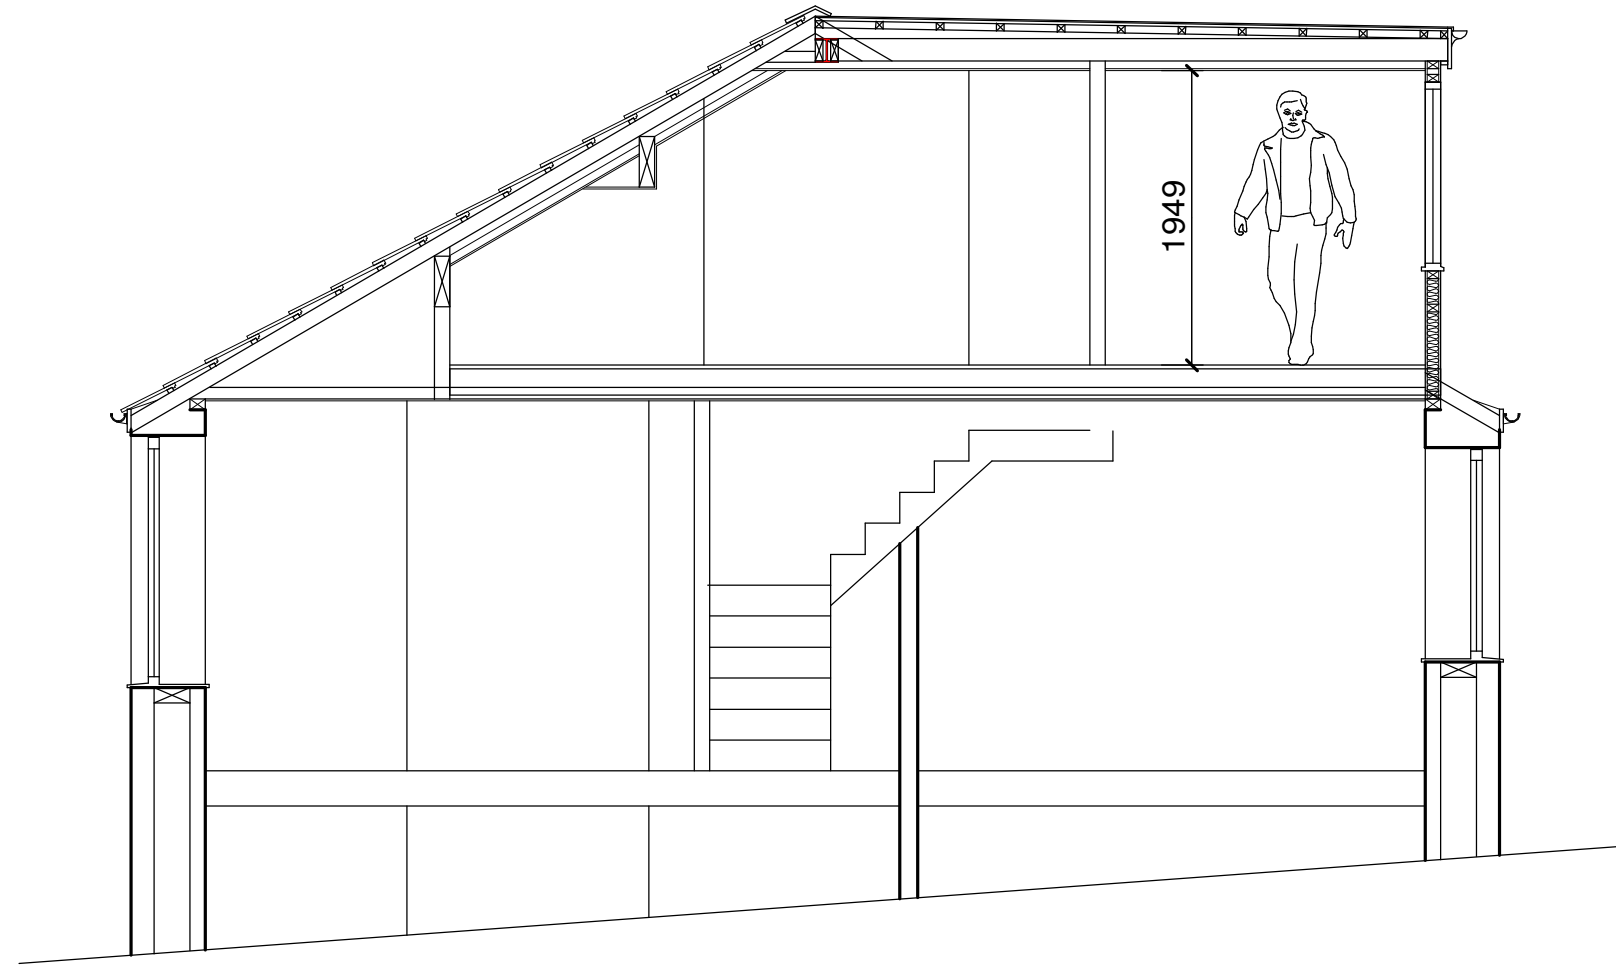


section without dropped ceiling

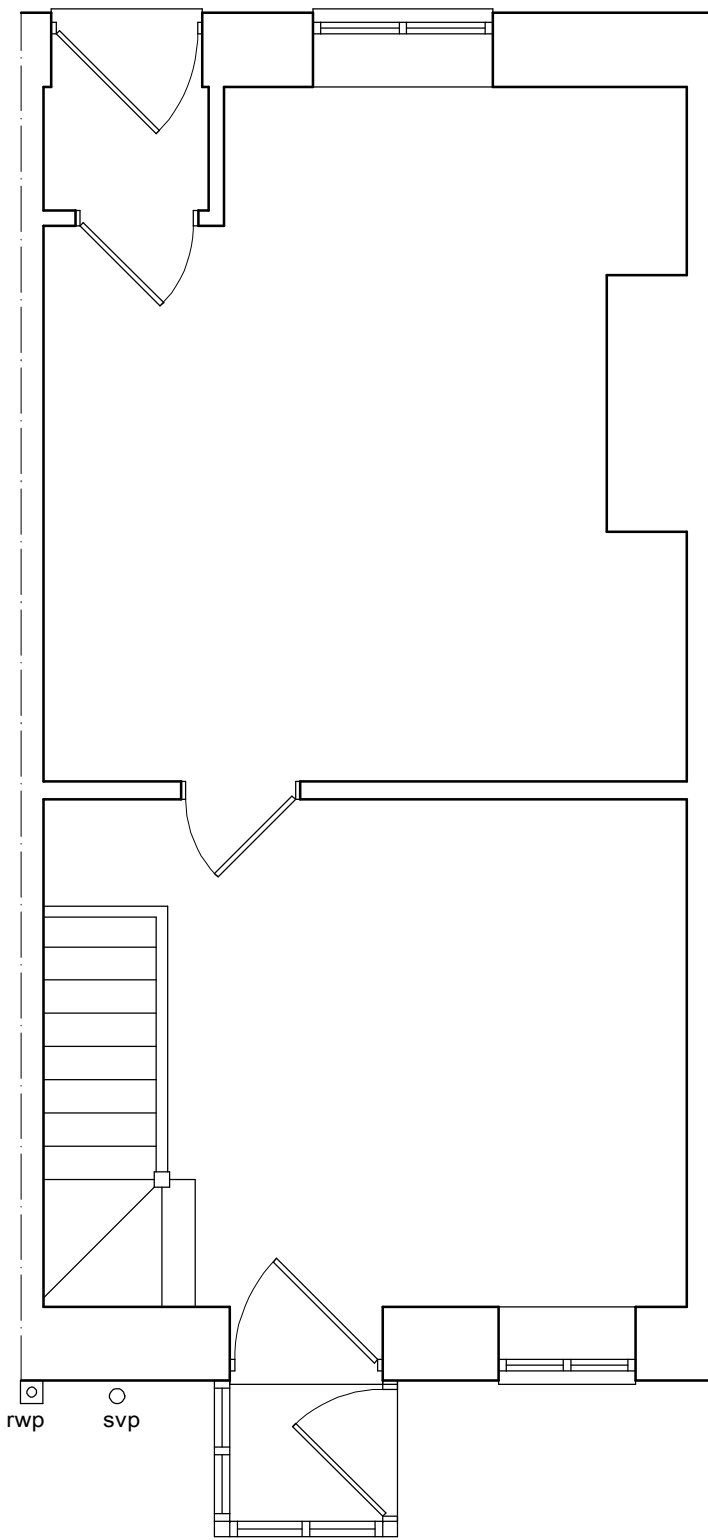


existing ground floor plan

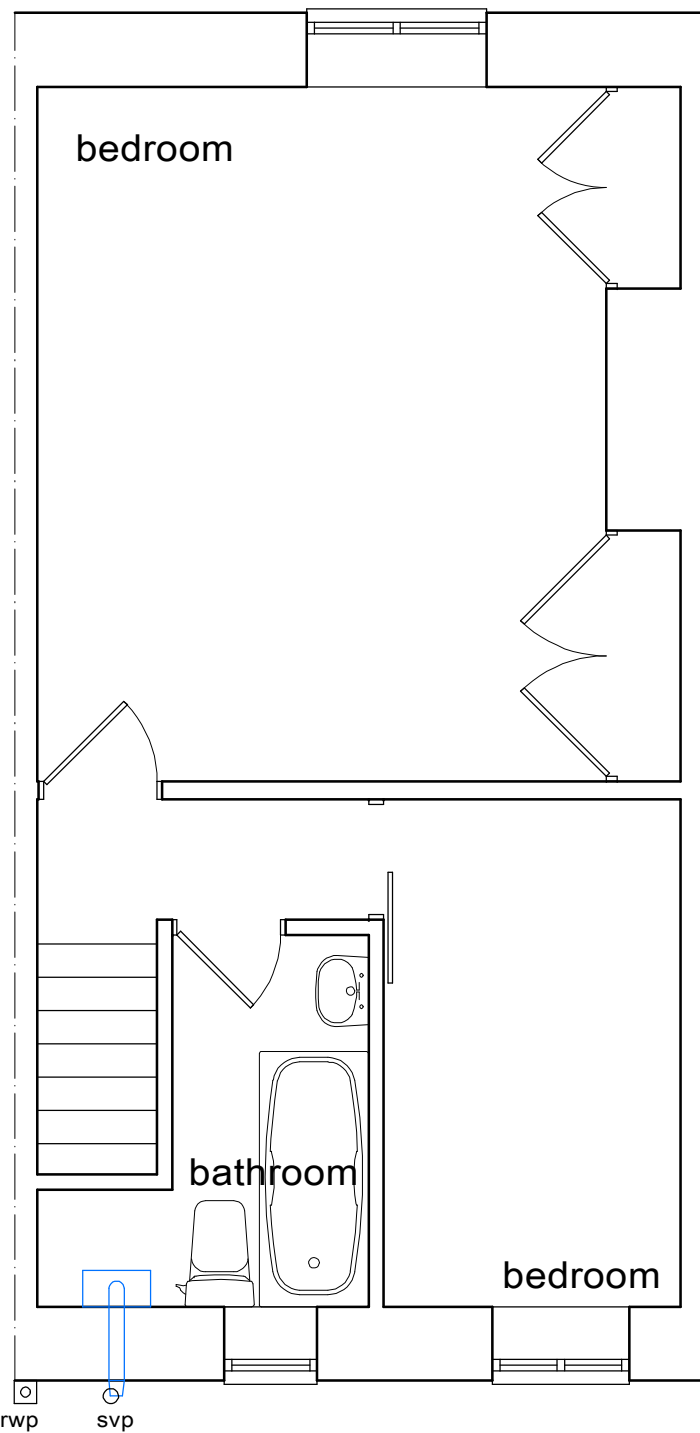


existing first floor plan

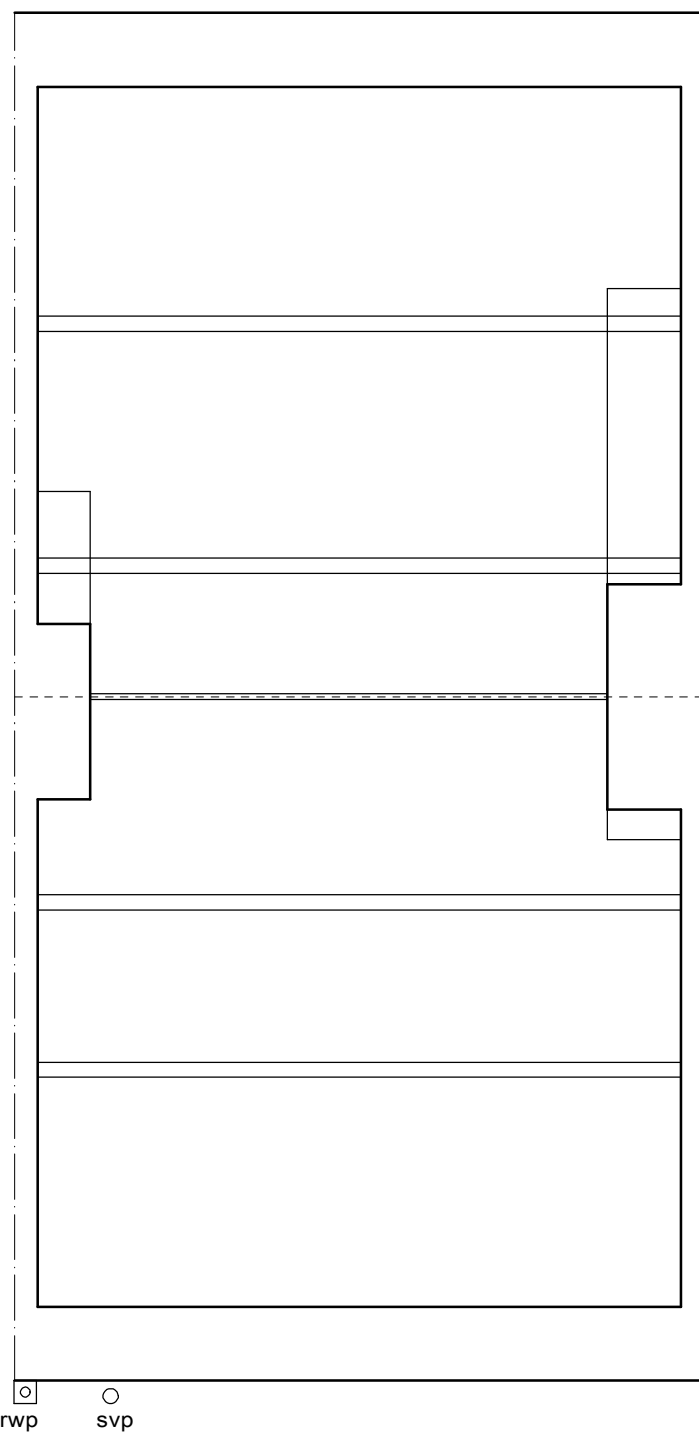


existing loft plan

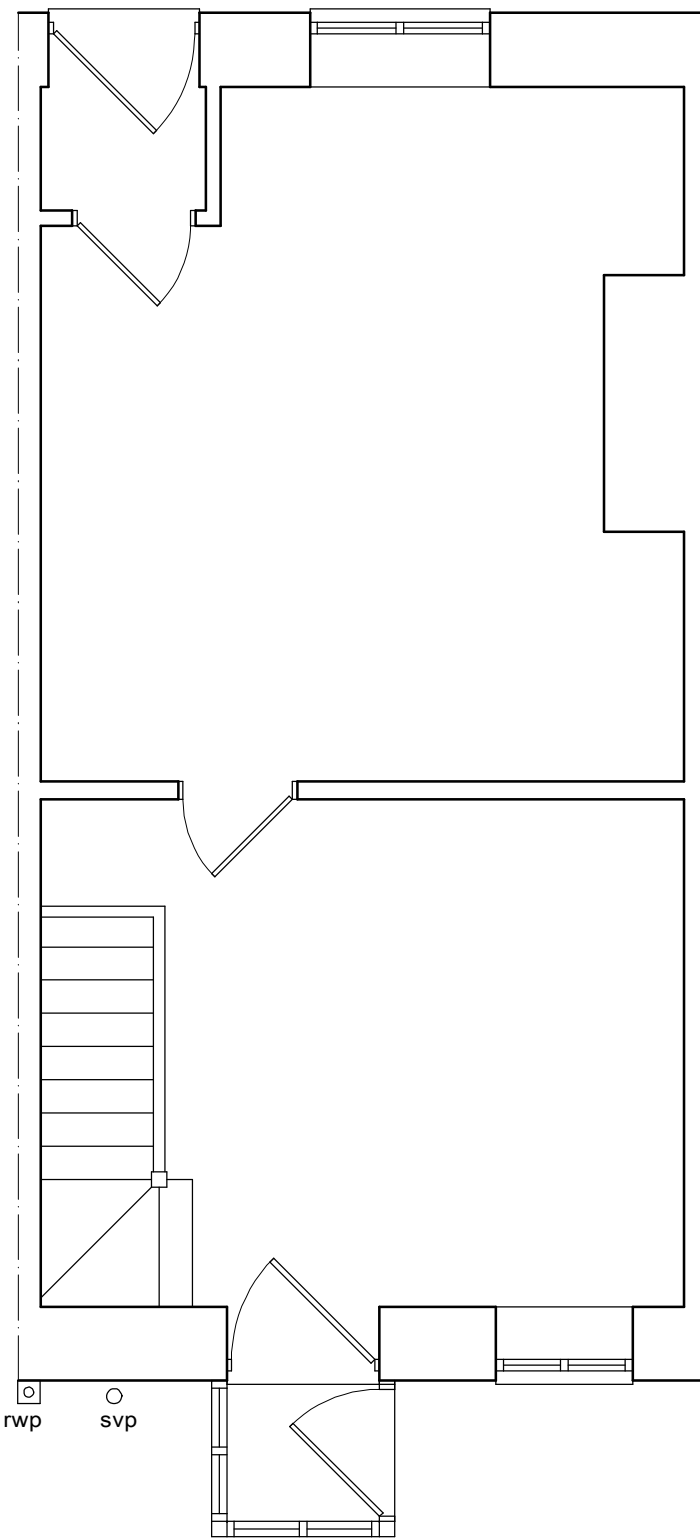

proposed ground floor plan

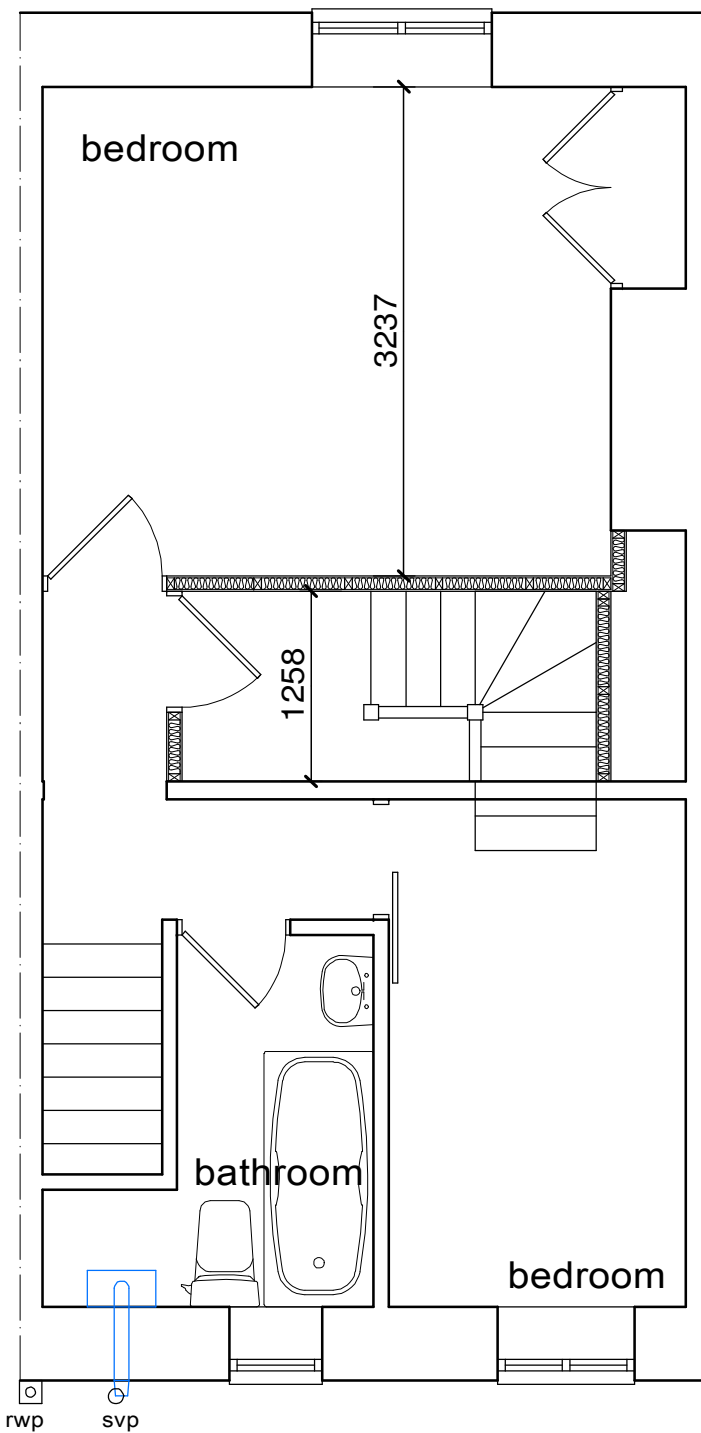

proposed first floor plan

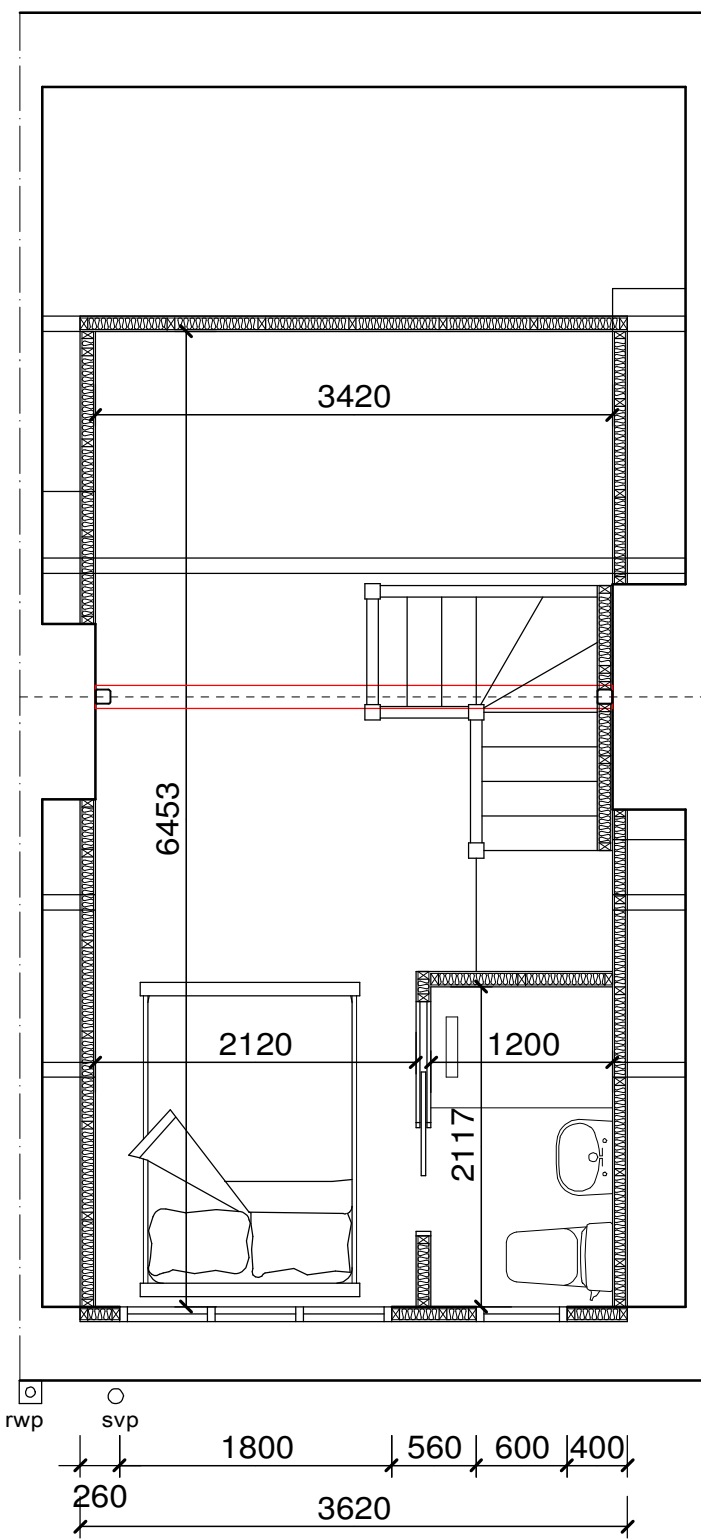

proposed loft plan

This drawing has been prepared for the sole purpose of obtaining Planning Permission and Building Regulation Approval ONLY. All structural calculations are to be checked by structural engineer prior to construction.

All dimensions & details are to be checked on site prior to construction, any discrepancies reported to ExtensionsNW prior to any work undertaken. Any work undertaken prior to full planning & building regulation approval is at the builders own risk. ExtensionsNW will not be held responsible for any problems arising.

This drawing is the copyright of ExtensionsNW and any reproduction in whole or part is strictly forbidden.
Plotted on 26/09/2022
ExtensionsNW reserve the right to modify and make necessary alterations dependent on site conditions.

D	
C	
B	
A	
DATE	

SCALE 1:50	DATE Sept 22
DRAWN JDJ	PP B.R
CUSTOMER	Mr & Mrs Catterall
PROJECT	Loft Conversion
LOCATION	64 Old Road, Tintwistle, SK13 1LH
LOCAL AUTHORITY	

Extensions

3 Cribden Street, Rawtenstall, Boscaldale, BB4 6BZ
Mob: 07968438495
Web: www.extensionsnw.co.uk E-mail: jpc@extensionsnw.co.uk

JOB No.

3164 - 01

REV.