






Proposed Front Elevation
Scale: 1 : 100

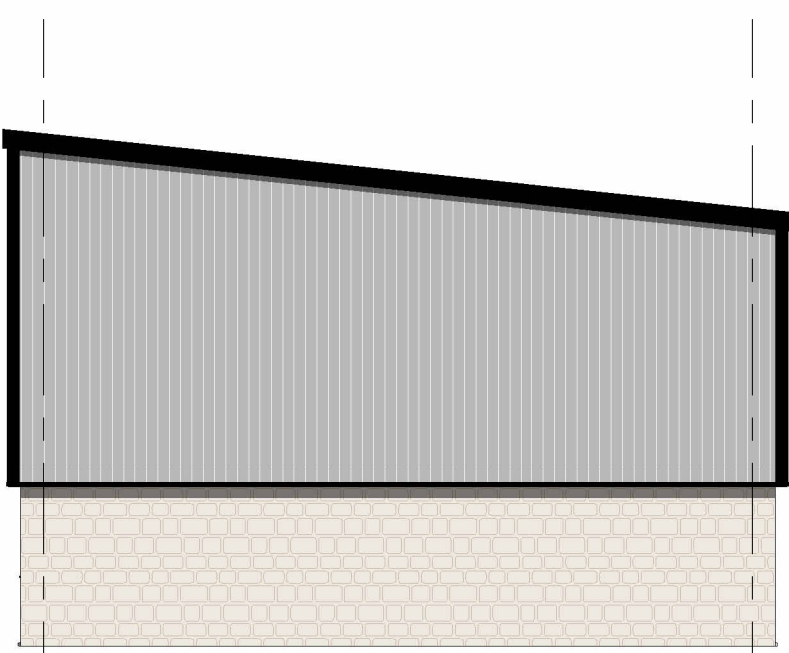


Proposed Side Elevation A2
Scale: 1 : 100

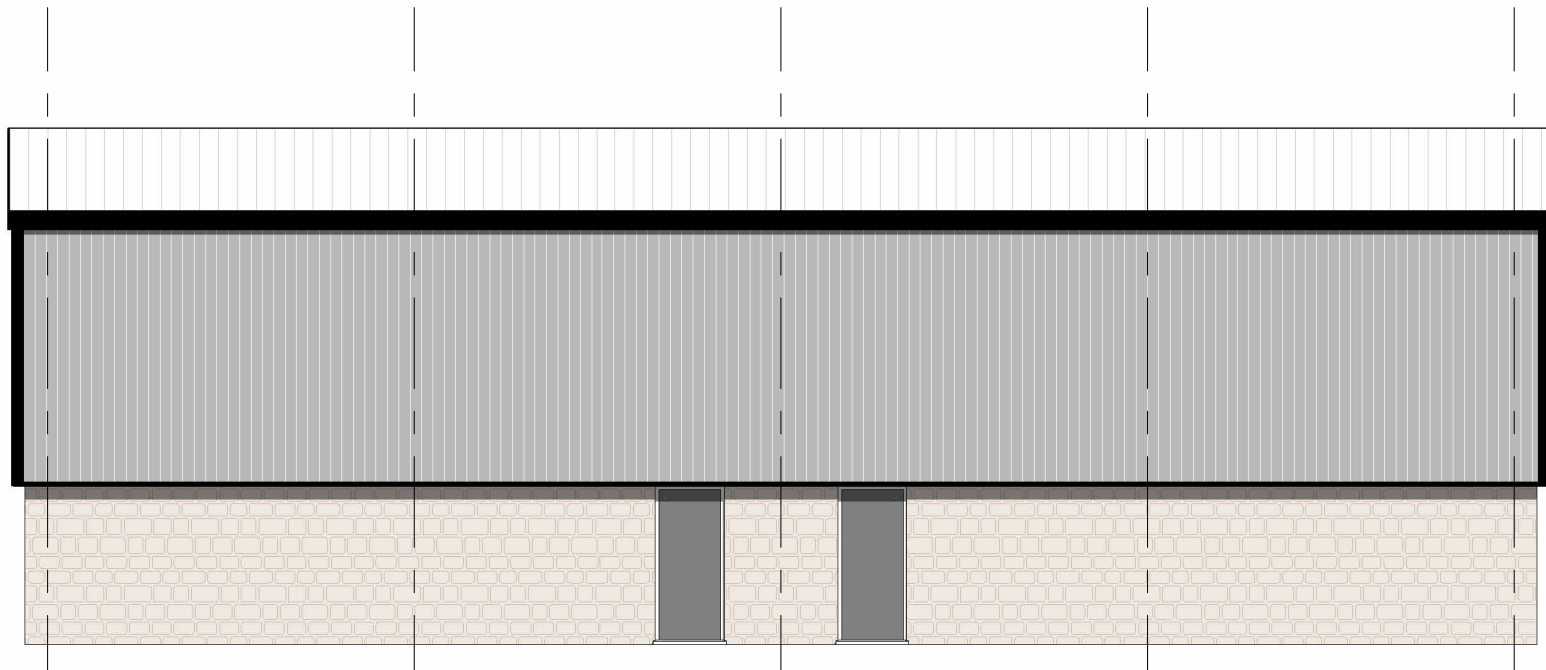

Proposed Rear Elevation
Scale: 1 : 100

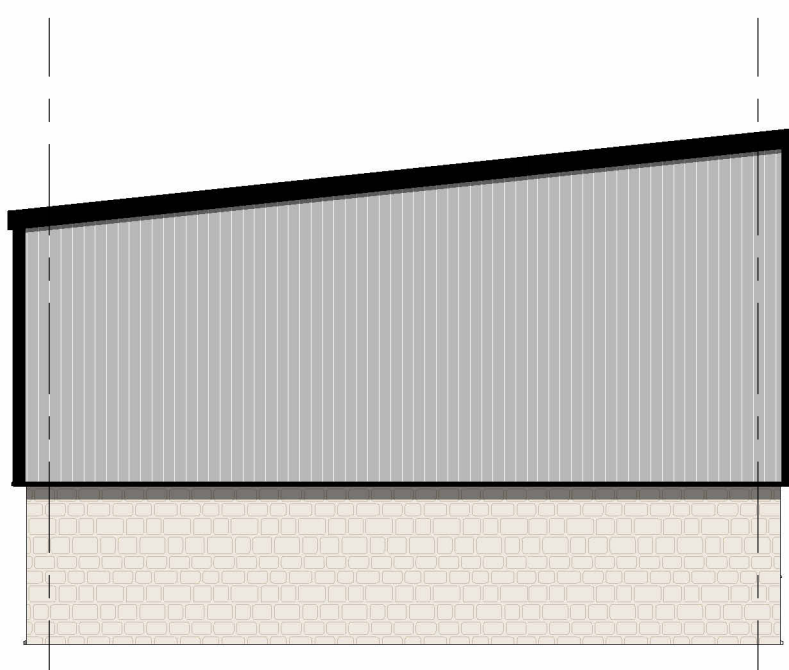

Proposed Side Elevation B1
Scale: 1 : 100

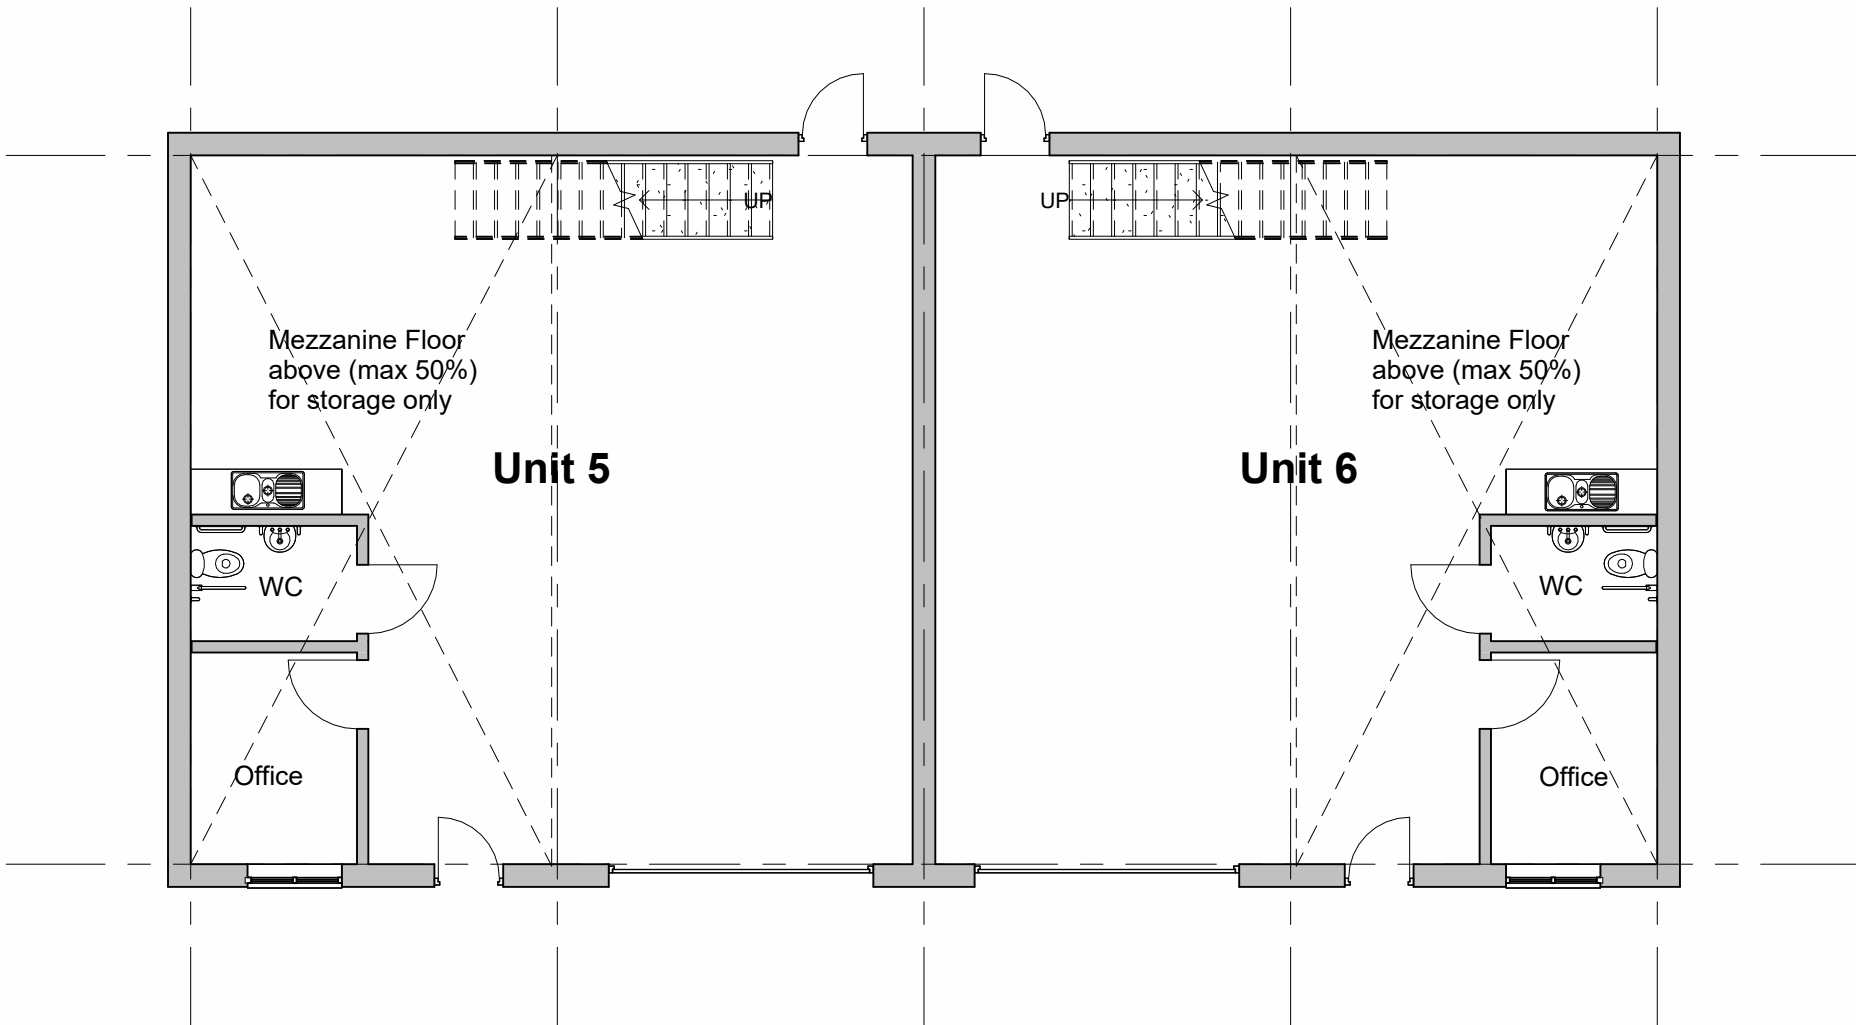

Proposed Ground Floor Plan
Scale: 1 : 100

Rev	Description	Date
A	Mezzanine floors added	4/11/22

Drawing Issue Status:

PLANNING APP

All dimensions to be checked on site prior to manufacture, setting out, or construction. Any discrepancies to be notified for clarification.

All work to be carried out strictly in accordance with current Approved Documents, British Standards, Codes of Practice, statutory regulations, and manufacturers instructions whether specifically referred to or not.

This drawing and any design there on is the copyright of Richard Jagger & RJ Design (Architectural Services) Limited and must not be reproduced in any way without their written consent.

All references to RJ Design or other abbreviation, shall be taken to mean "RJ Design (Architectural Services) Limited".



Richard Jagger MCIAT
Chartered Architectural Technologist
CIAT Chartered Practice



07721 996296
www.rj-design.co.uk

Project: Industrial Development Graphite Way, Hadfield, Glossop		
Client: Dr. R. Levine		
Sheet Title: Units 5-6 - Scheme Plans		
Date: Sept '22	Scale: As Shown	Sheet Size: A1
Project No: 22/	Dwg No: A301	Rev: A