




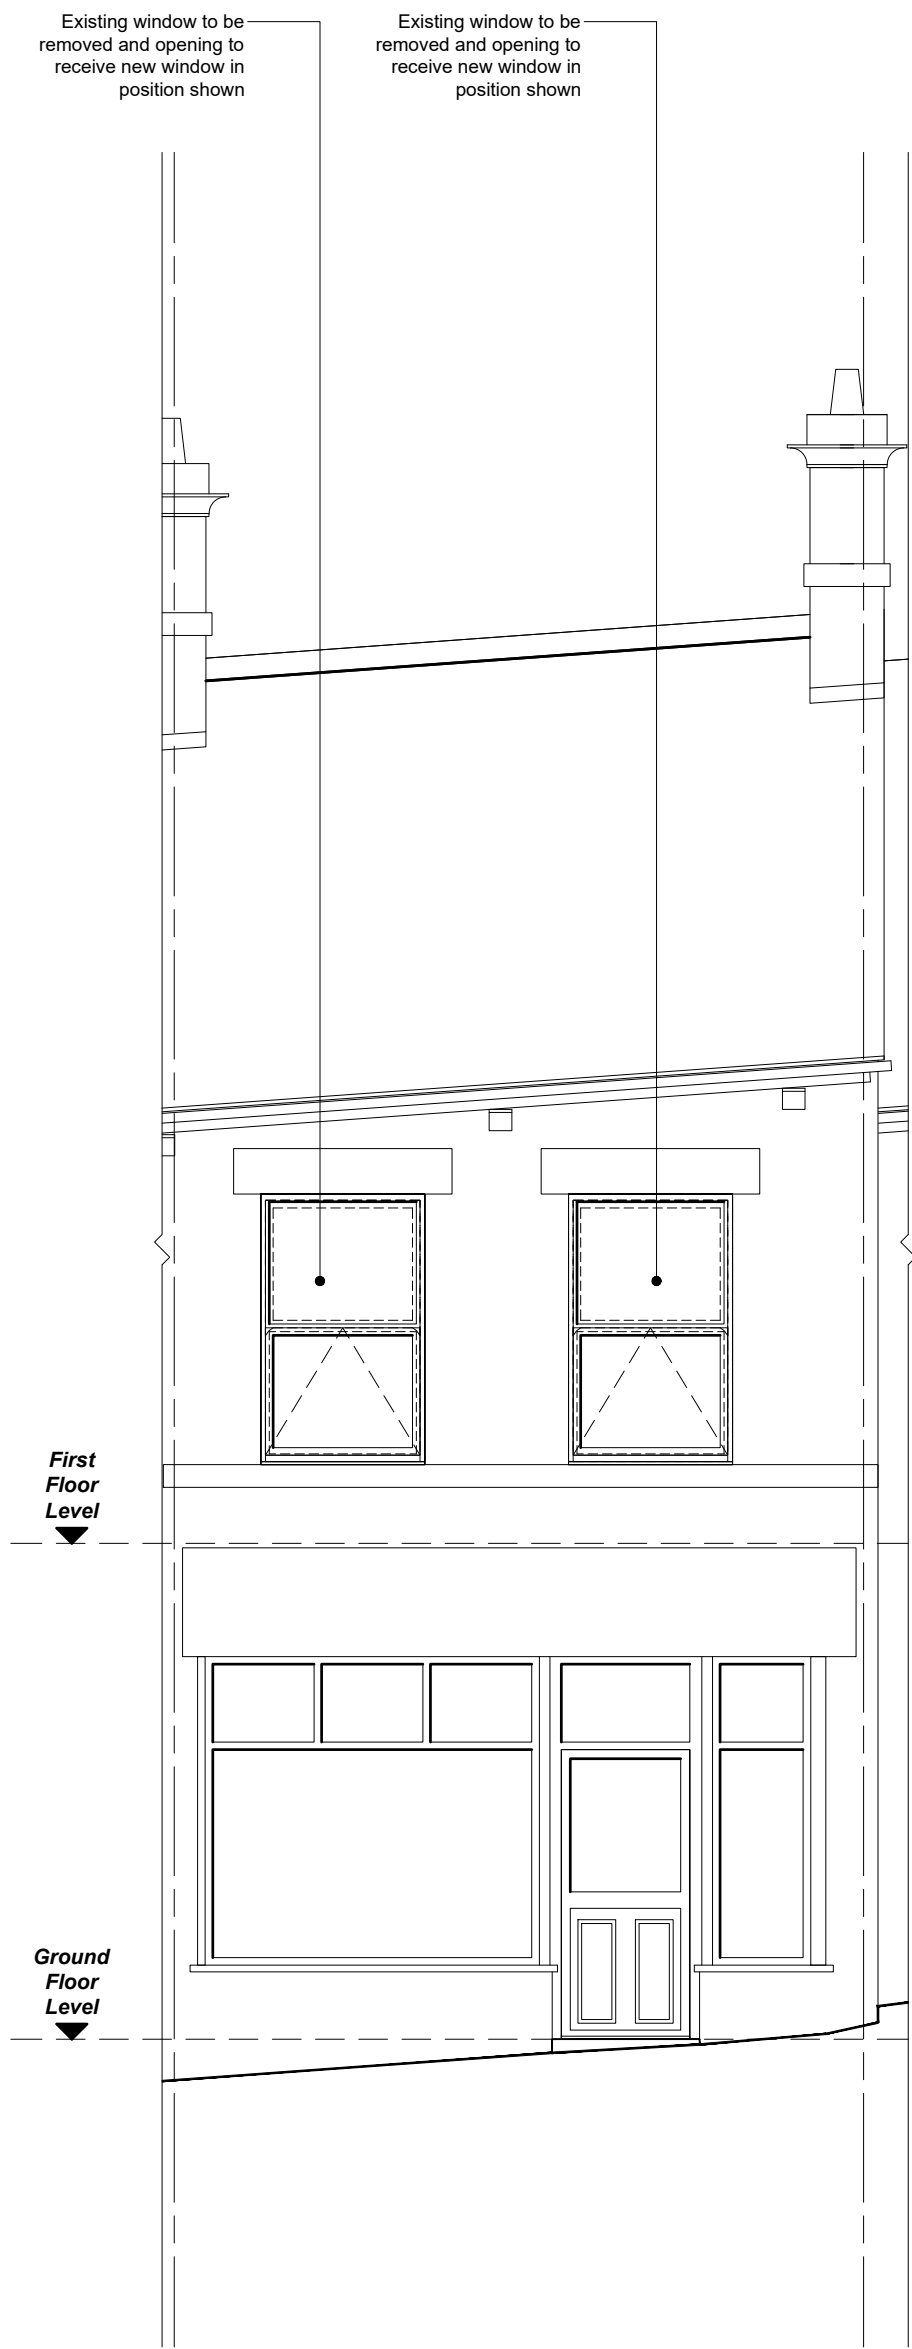

PROPOSED FRONT (WESTERN)
ELEVATION TO OLD ROAD

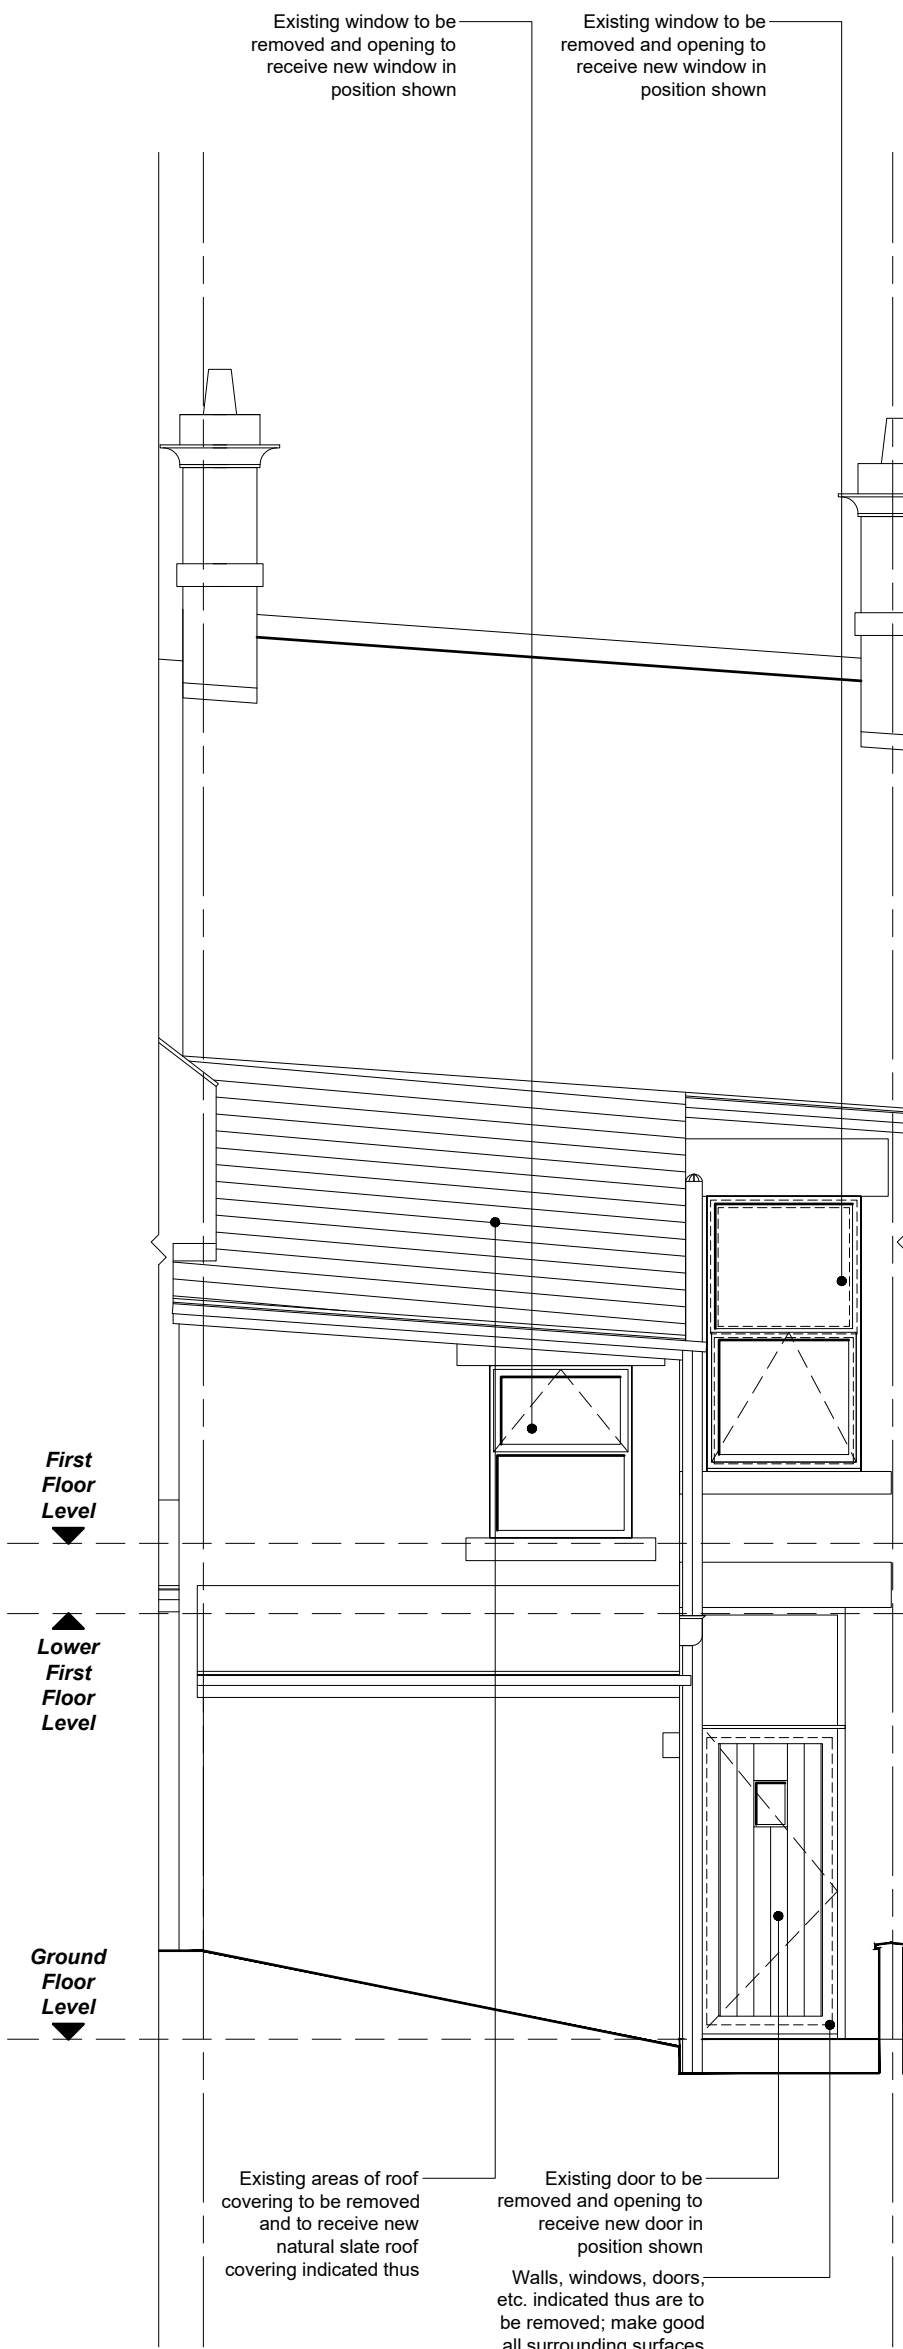

PROPOSED REAR (EASTERN)
ELEVATION

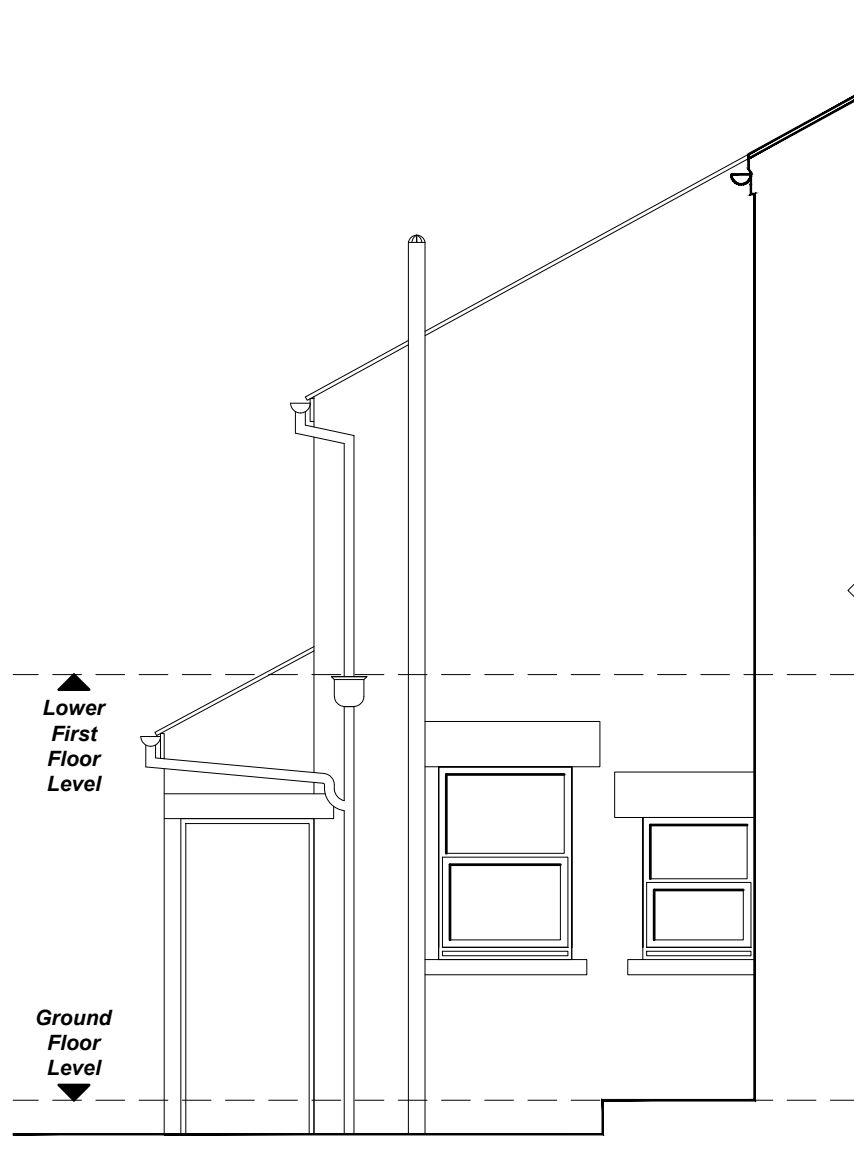

PROPOSED SIDE (NORTHERN)
ELEVATION

NOTES
All dimensions are to be checked on site and any discrepancies referred to the designer prior to proceeding. All levels are to be confirmed on site prior to proceeding with the work. All discrepancies between information shown on the drawing and the information shown on the specification are to be referred to the designer prior to proceeding with the works. All component sizes and references to be checked prior to the ordering of materials. Positions of existing drain runs and associated installations to be confirmed prior to proceeding and drains checked as necessary. All relevant boundary positions to be checked prior to proceeding. Any on site design changes must be reported to the designer and agreed with the relevant authority prior to proceeding. Levels shown are related to an arbitrary datum and therefore not related to ordnance datum.

B	18.02.23	General amendments
A	19.11.21	Proportion of height to width to 2no. new windows to new structural openings to new wall to rear elevation amended
Revision	Date	Details

GRUNDY ARCHITECTURAL SERVICES LIMITED
30 PARK ROAD, HADFIELD, GLOSOP, DERBYSHIRE, SK1 2AH
TEL: 0774 501 8862
EMAIL: GRUNDY@GOSOPARCHITECTURAL.COM

Project: Proposed Alterations and Change of Use at:
8 Old Road
Whaley Bridge
Derbyshire
S122 7HE
Client: Joanne Murray
Drawing Title: PROPOSED ELEVATIONS

Drawn by:	R.G.	Date:	8th June 2021
Drawing No.:	2103L04	Scale:	1:50 @ A1
Revision:	8		

