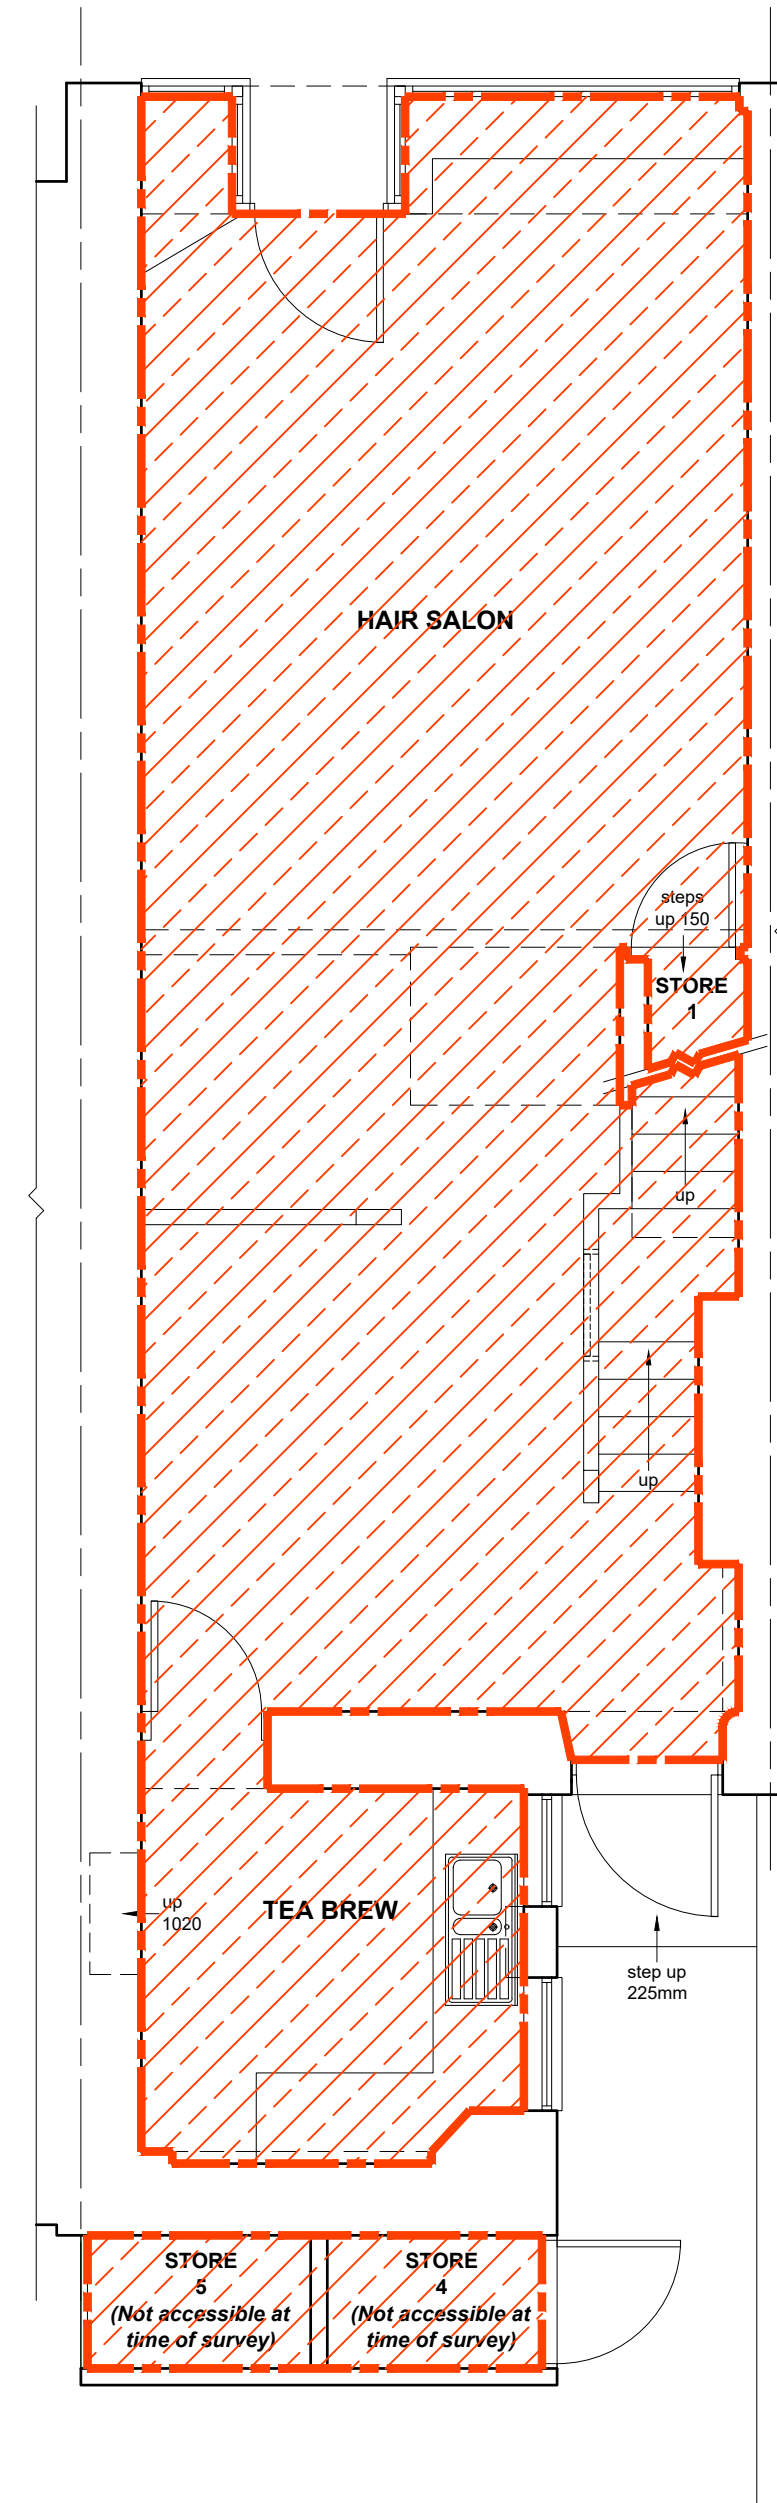


8 Old Road, Whaley Bridge

[illegible]

EXISTING ROOF PLAN

Revision	Date	Details
----------	------	---------

Project:	Proposed Alterations and Change of Use at: 8 Old Road Whaley Bridge Derbyshire SK23 7HR		
Client:	Joanne Murray		
Drawing Title:	EXISTING USAGE PLANS		
Drawn by:	R.G.	Date:	8th June 2021
Drawing No.:	2103L05	Scale:	1:50 @ A1
Revision:			

