


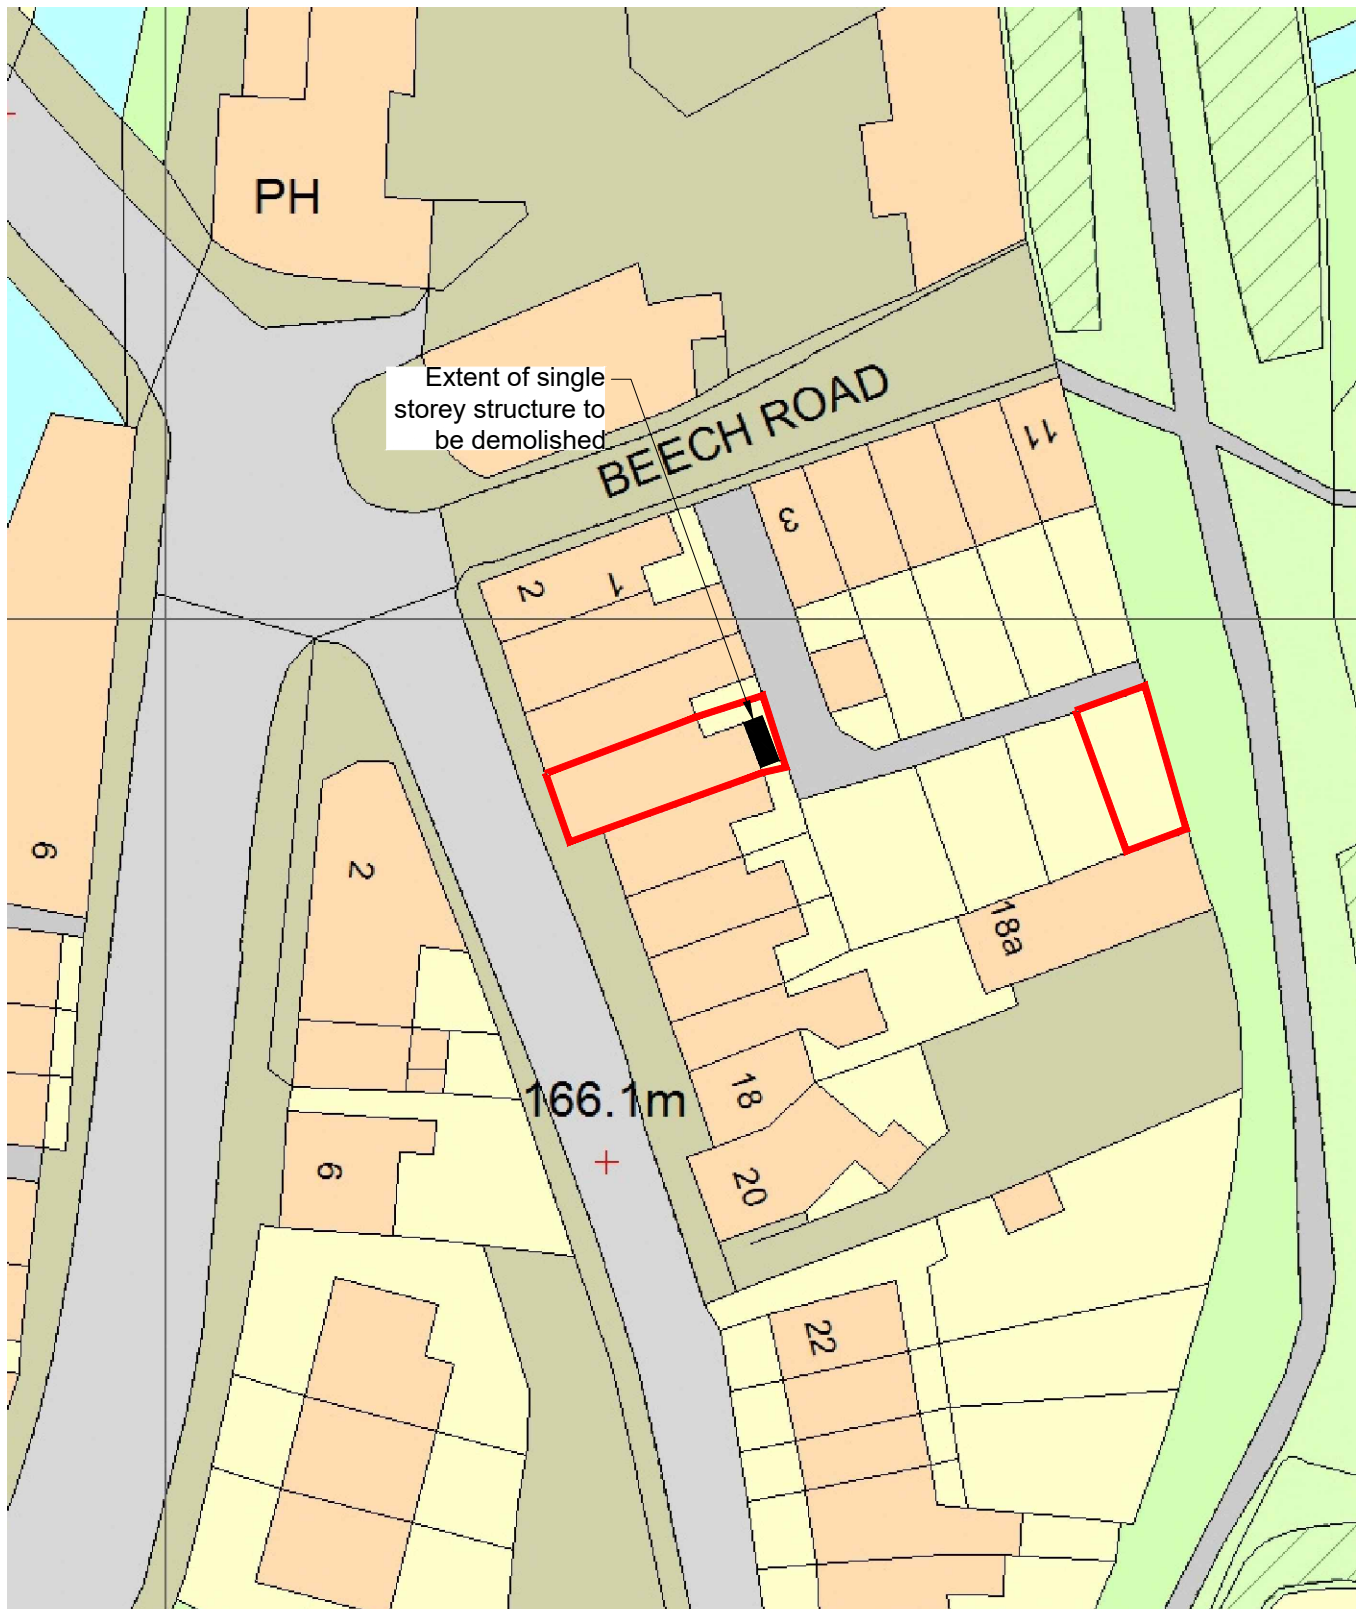

8 Old Road, Whaley Bridge
Existing Site Plan
Scale 1:500

