


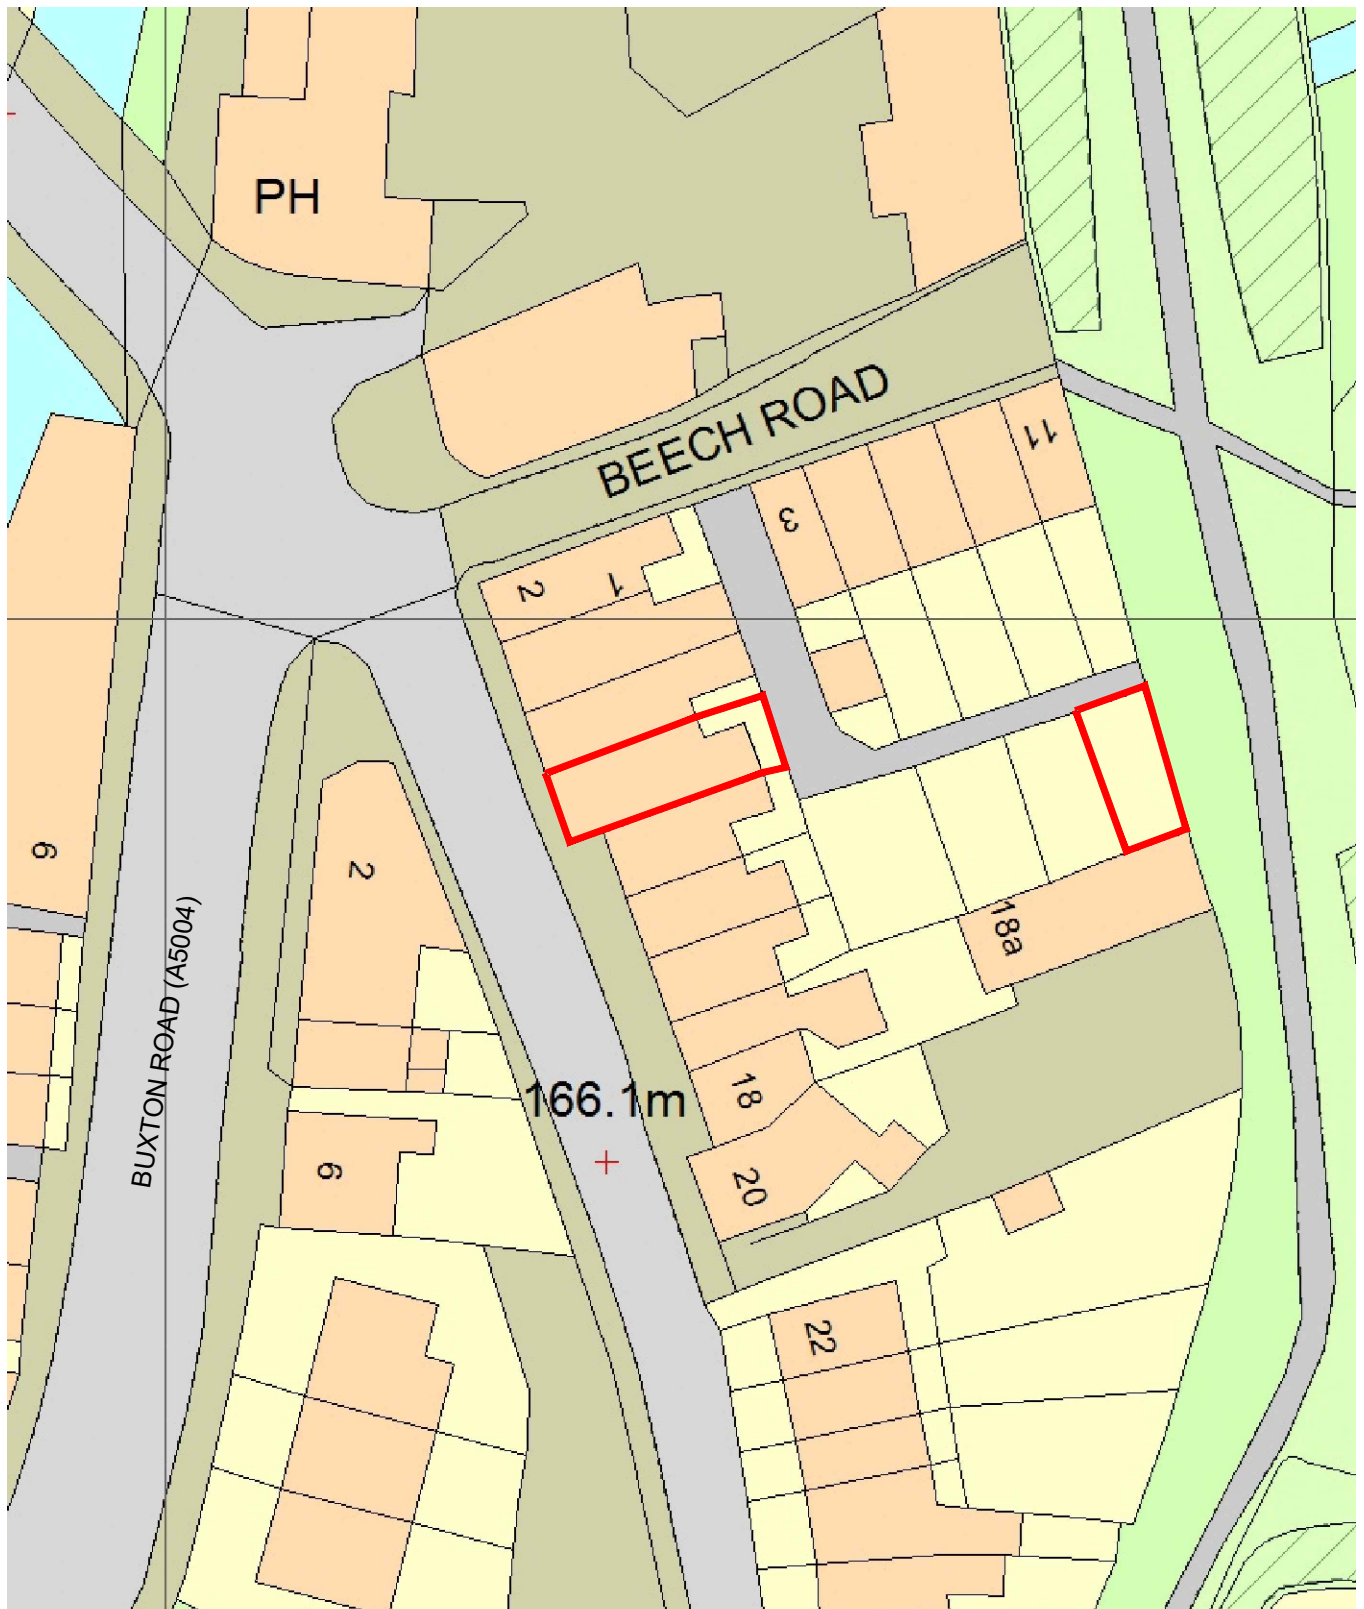

8 Old Road, Whaley Bridge
Proposed Site Plan
Scale 1:500

