

Notes


A	Ceiling Roses No. Increased	13.09.22	ASN	JW
Rev	Construction Issue	11.08.22	ASN	JW
Rev	Description	Date	Dr	App
ASN		07/08/2022	JW	

AHR AHR Building Consultancy Ltd
5th Floor
55 Princess Street
Manchester
M2 4EW
United Kingdom


T +44(0)161 8287900
E manchester@ahr.co.uk
www.ahr.co.uk

client name	 High Peak Borough Council <i>working for our community</i>
project	Glossop Town Hall Refurbishment
drawing	Town Hall, First Floor - Court Room 1 Ceiling Molding Details
computer file	C:\Users\Alan.Nutall\REVIT LOCAL FILES\2021.00039.001 - High Peak Council - Glossop Town Hall Refurbishment - Construction - 18.11.22 - Alan.Nutall.rvt
project number	2021.00039.001
drawing number	GTH-45-D-101
plot date	scale
As indicated@A1	rev
A	issue status
C	


This drawing is to be read in conjunction with all related drawings. All dimensions must be checked and verified on site before commencing any work or producing shop drawings. The originator should be notified immediately of any discrepancy. This drawing is copyright and remains the property of AHR.

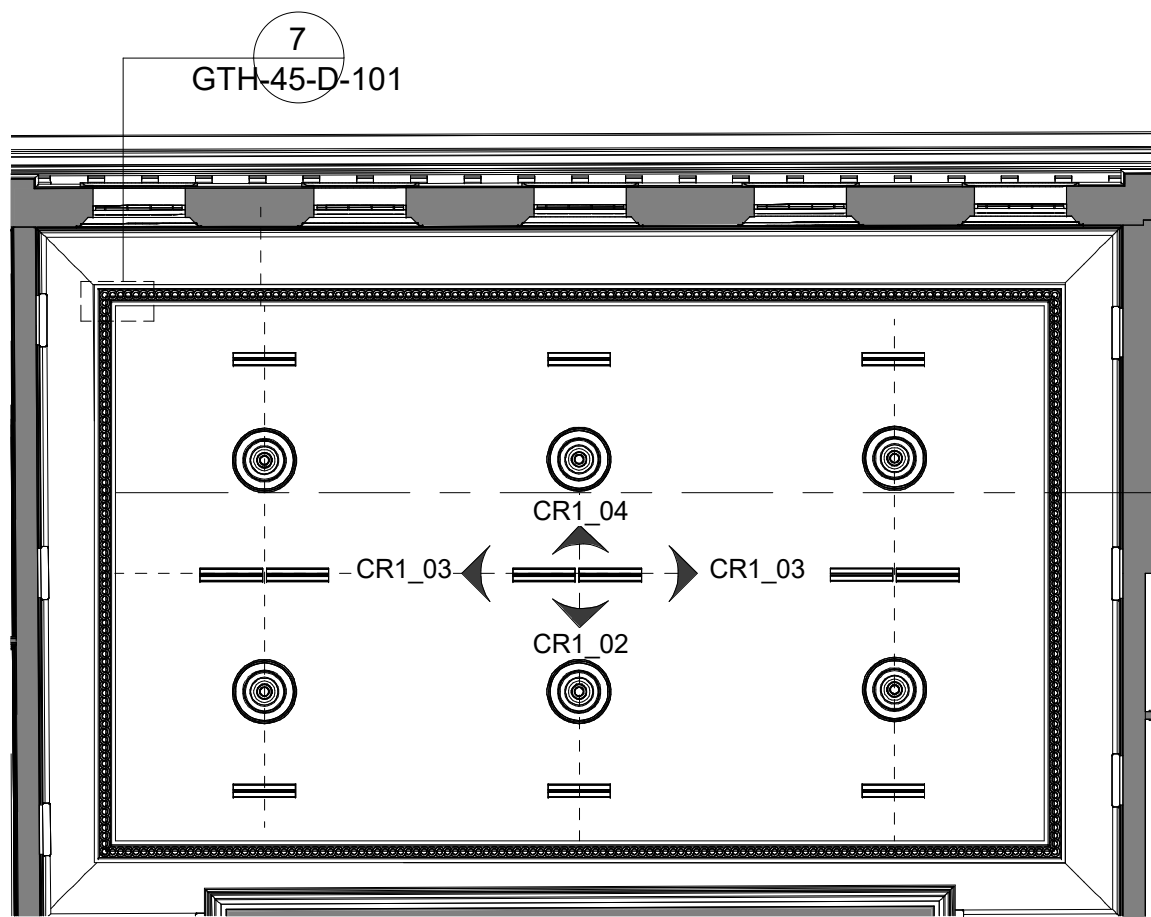


Court Room 1 Reflected Ceiling plan
scale 1:100@A0

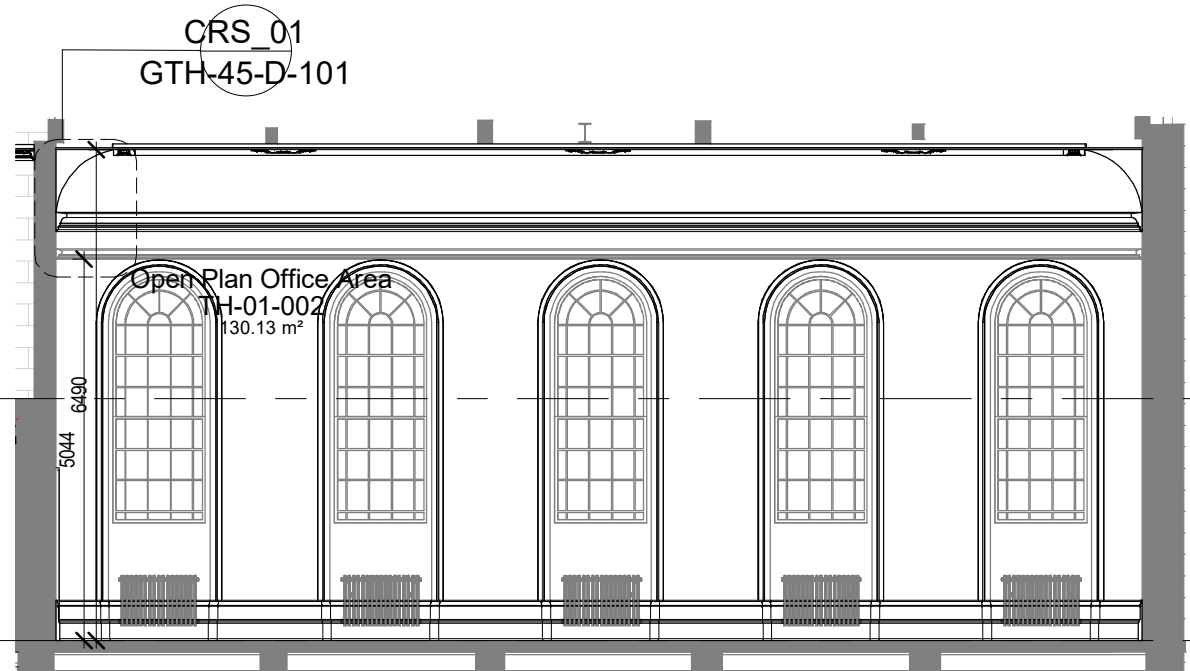


Internal Elevation CR1_04
scale 1:100@A0

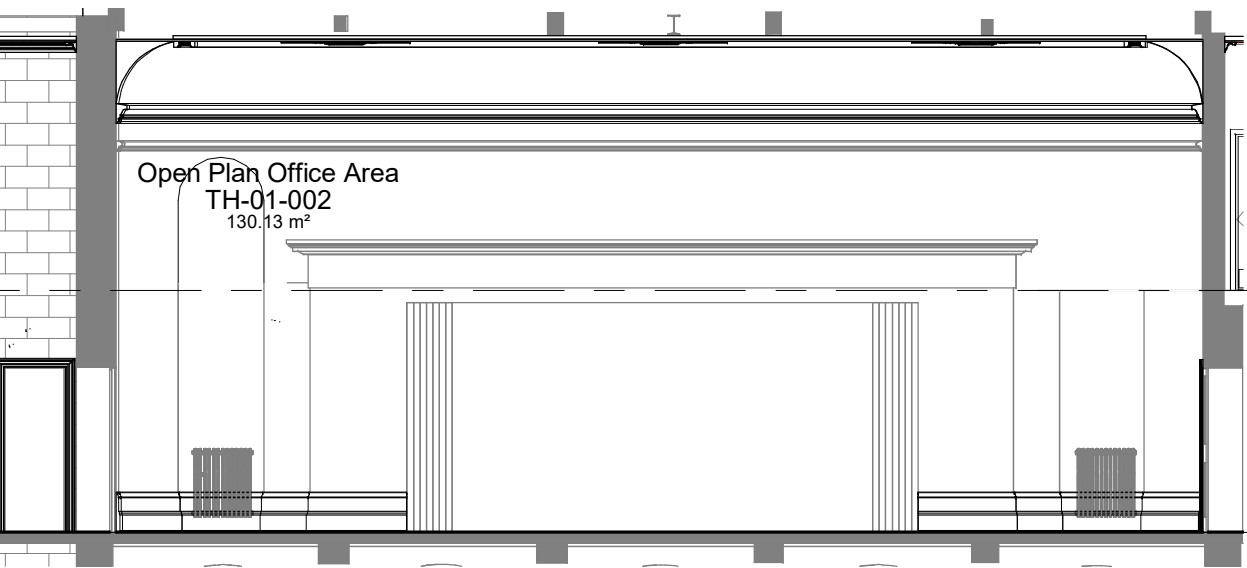


Internal Elevation CR1_02
scale 1:100@A0

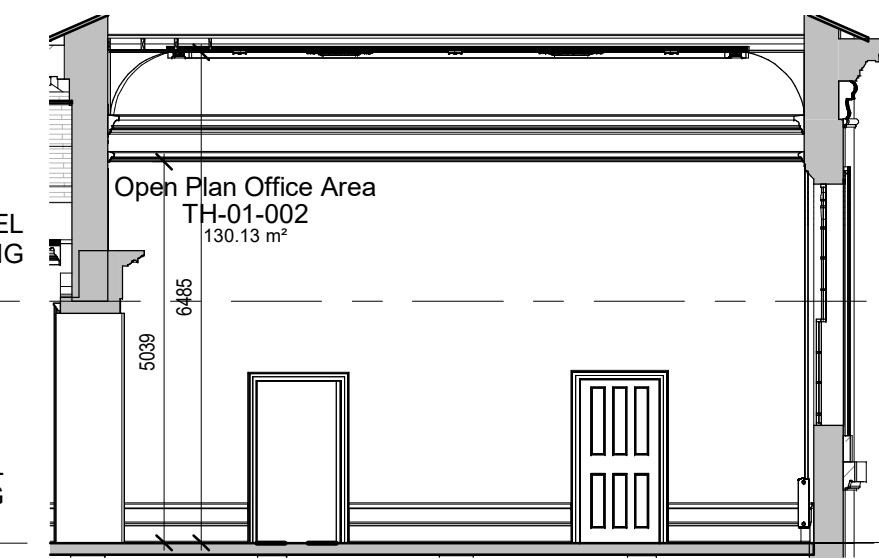


Internal Elevation CR1_01
scale 1:100@A0

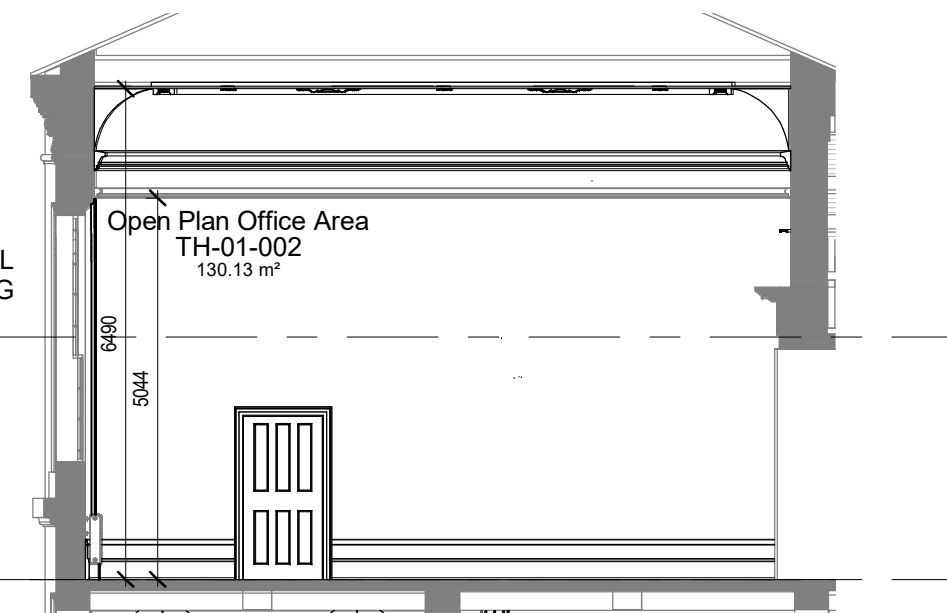


Internal Elevation CR1_03
scale 1:100@A0

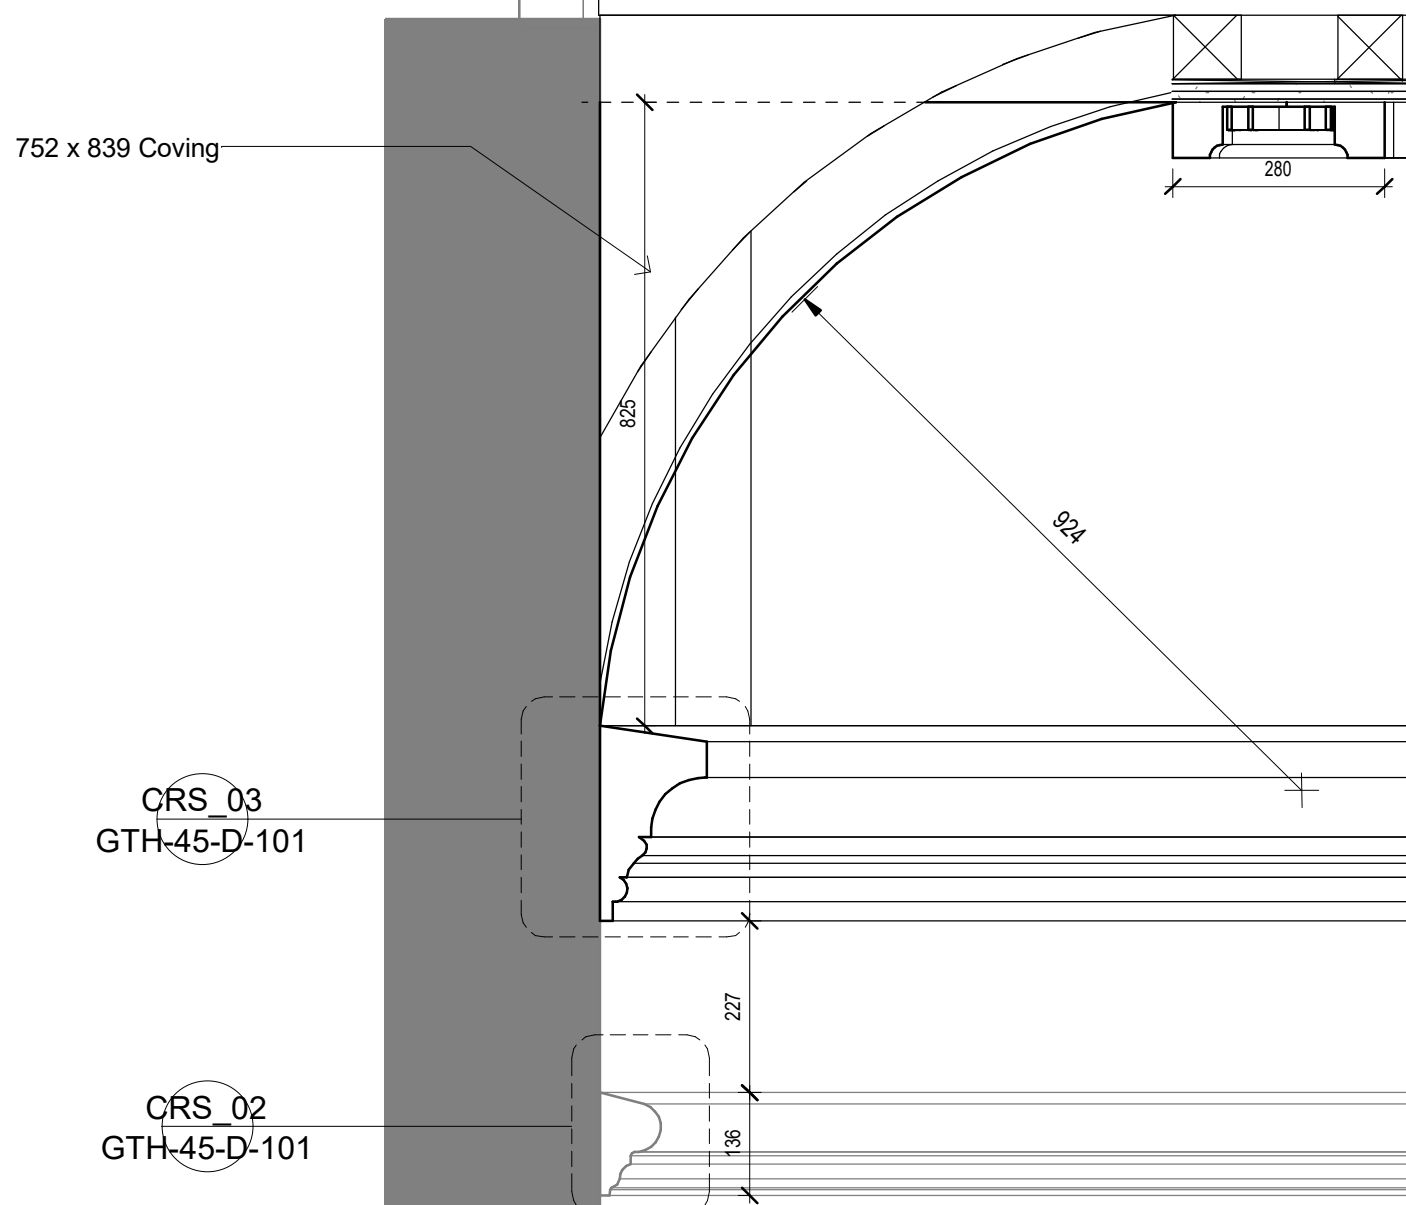


Section CRS_01 Overall layout Ceiling Decoration
scale 1:10@A0

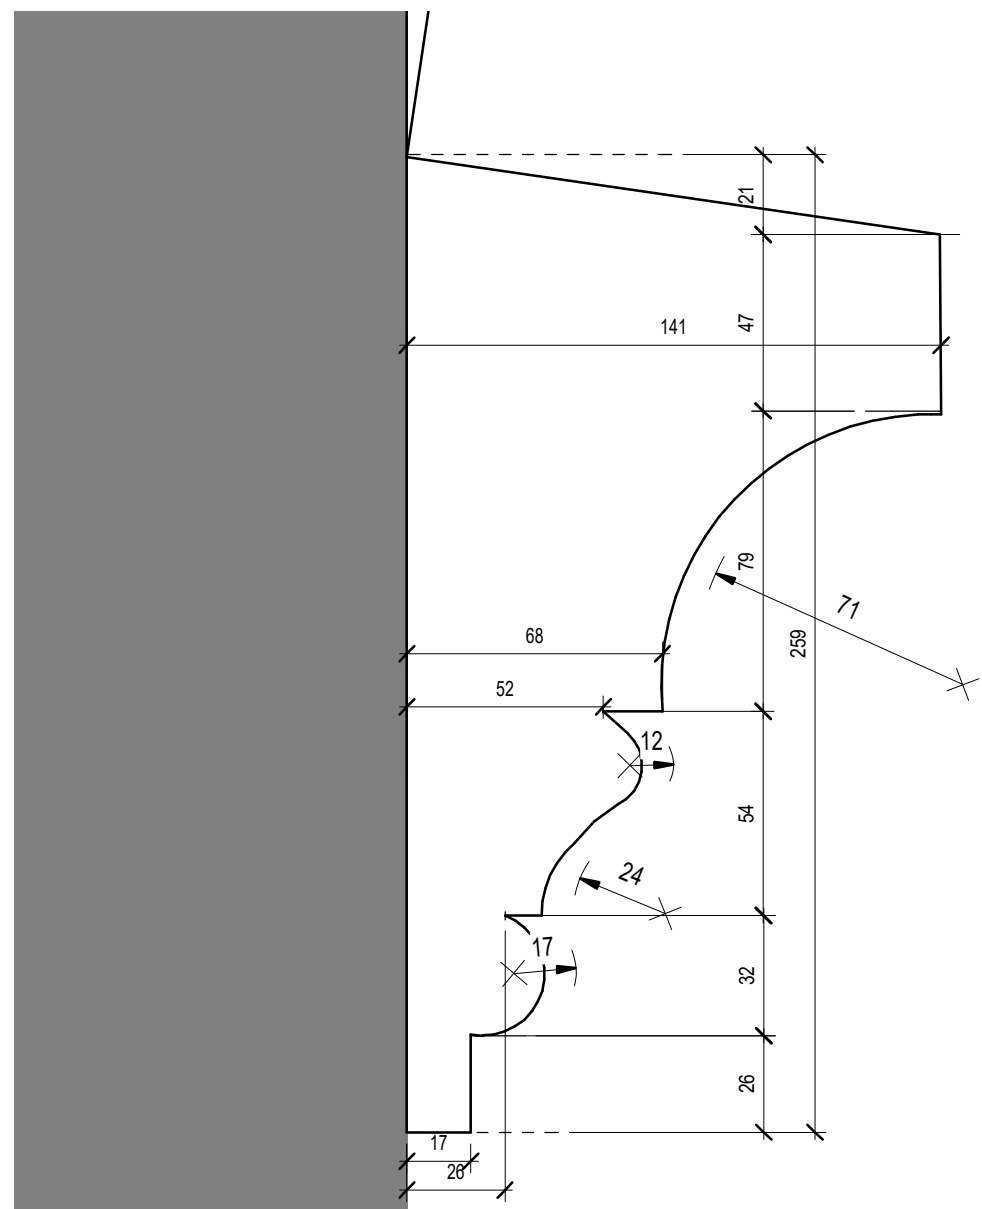


Section CRS_03 Picture Rail 2
scale 1:2@A0

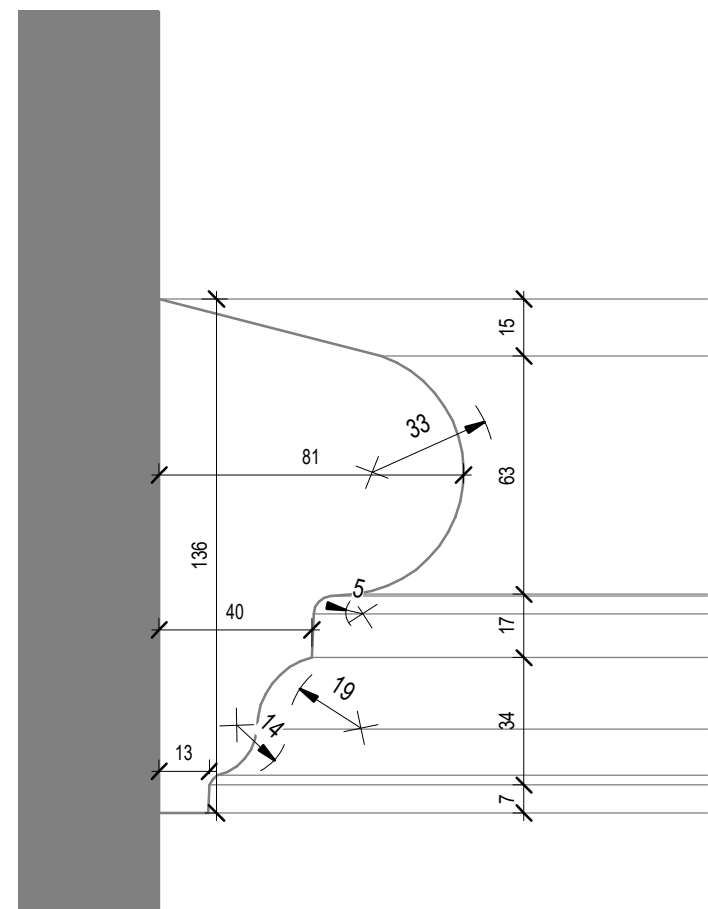


Section CRS_02 Picture Rail 1
scale 1:2@A0

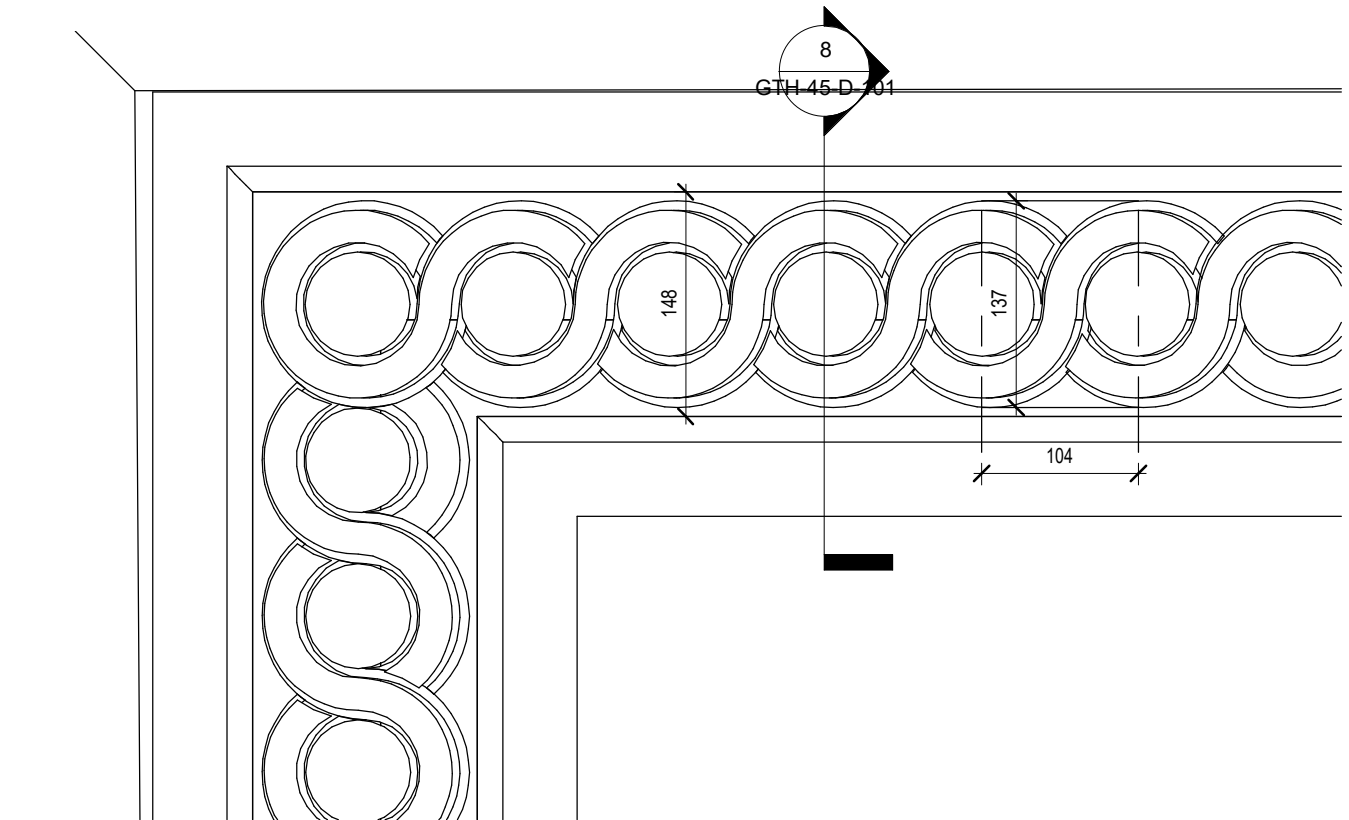

RCP Guilloche detail
scale 1:5@A0

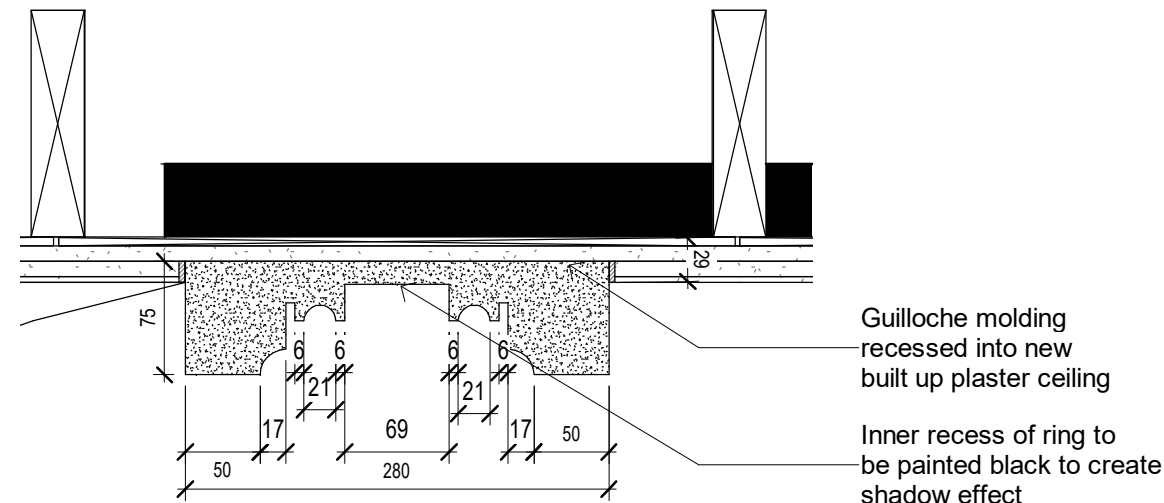

Guilloche Section
scale 1:5@A0

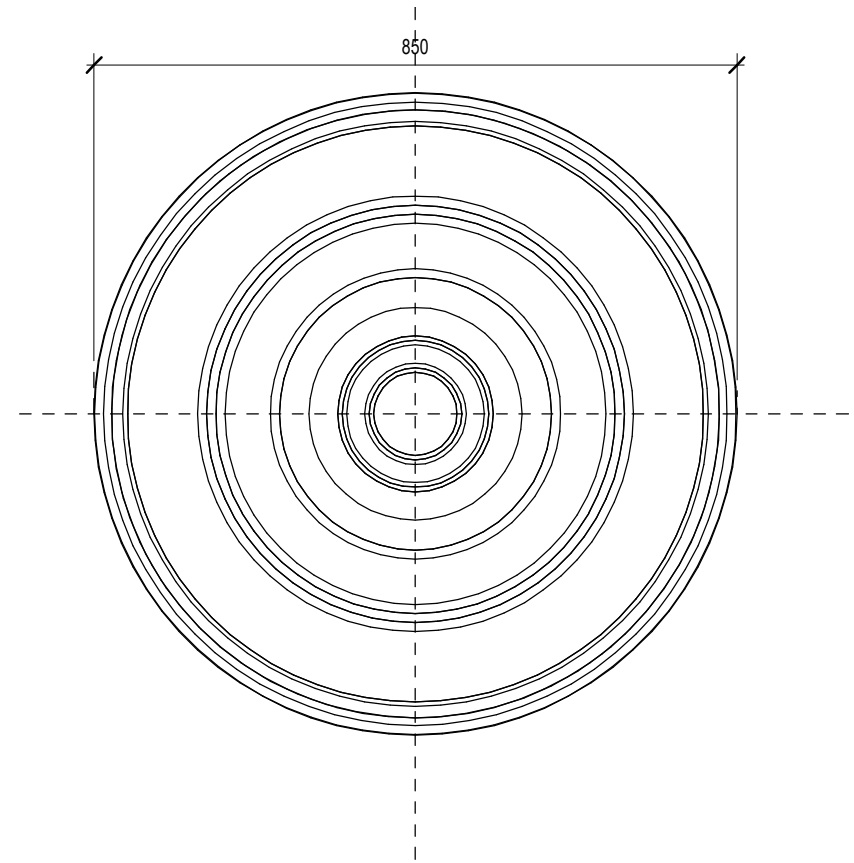

Fibrous Plaster Ceiling Rose, Rondelle
scale 1:5@A0

