




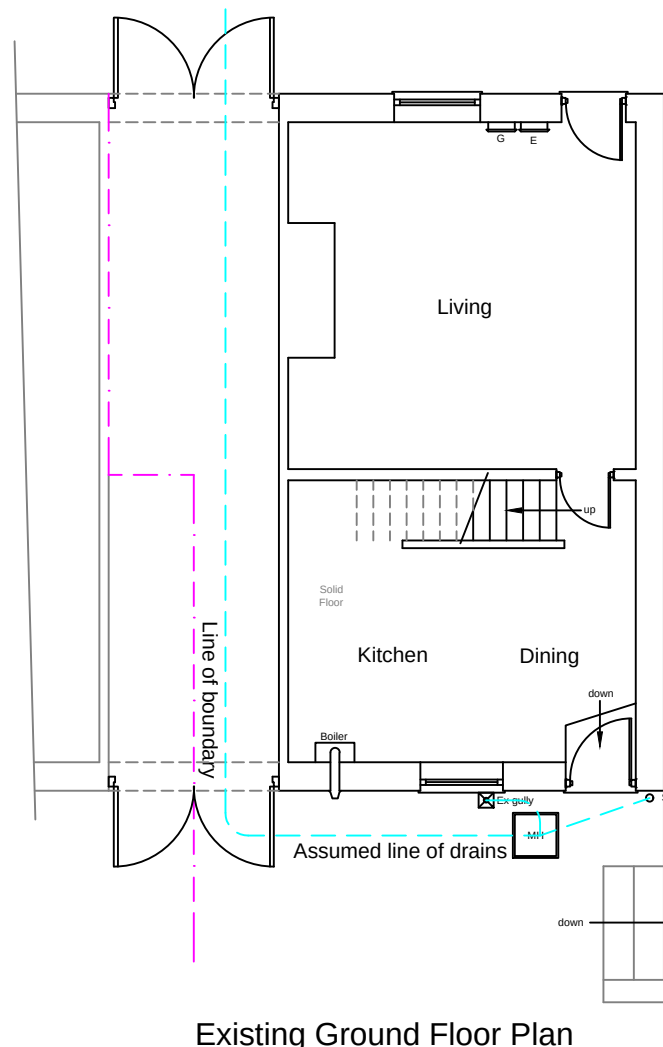

Existing Ground Floor Plan

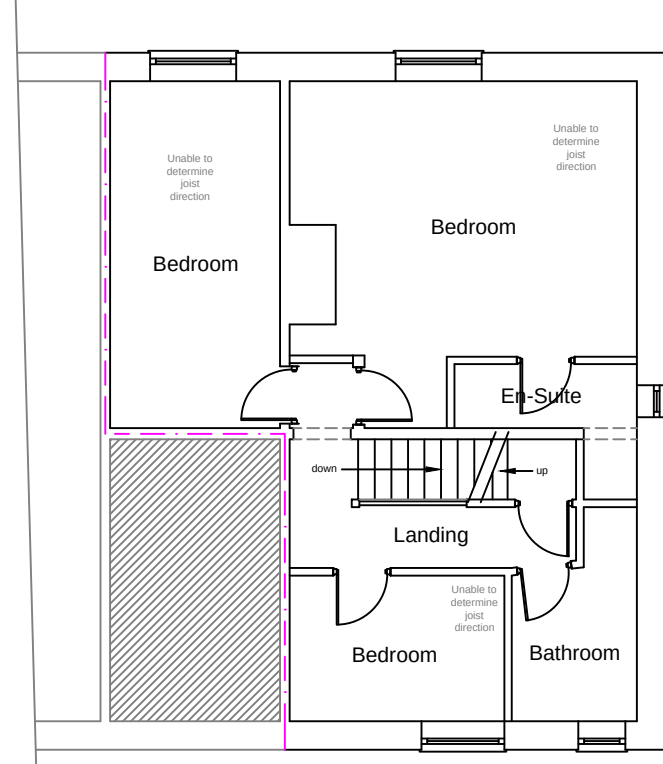


Existing First Floor Plan

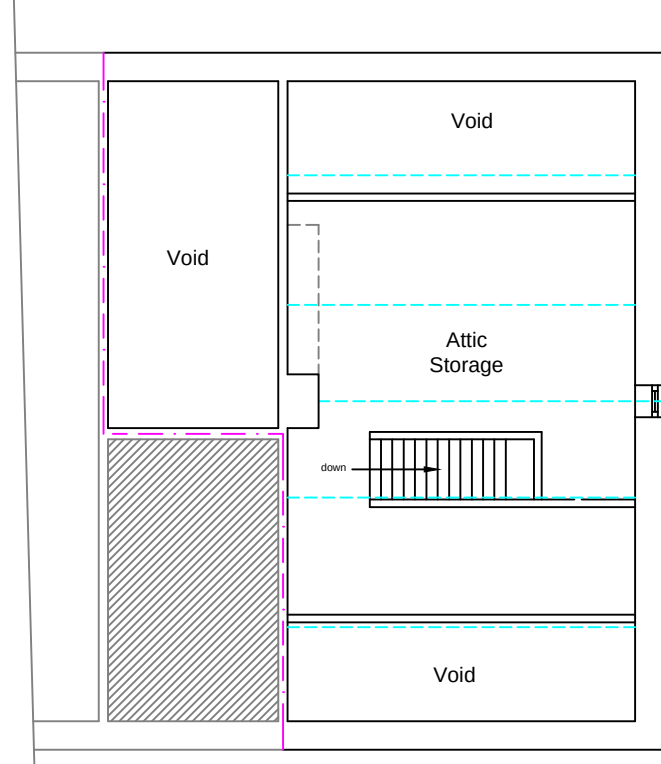


Existing Attic Floor Plan

1:100

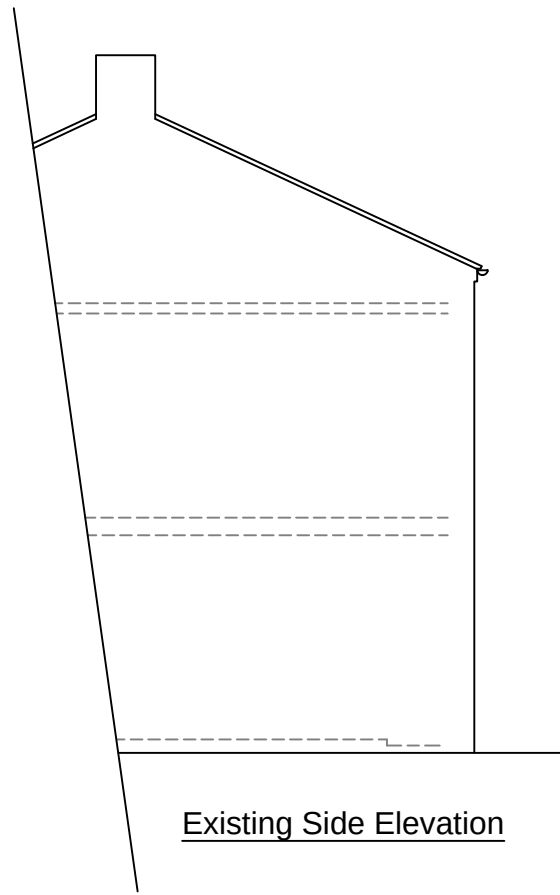


Existing Side Elevation

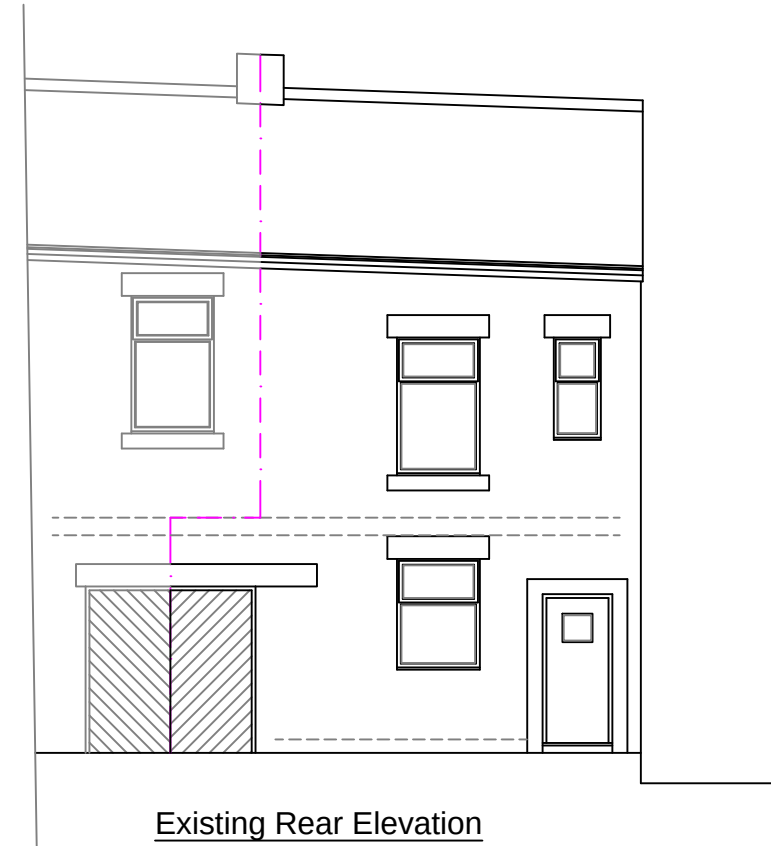

Existing Rear Elevation


1:100

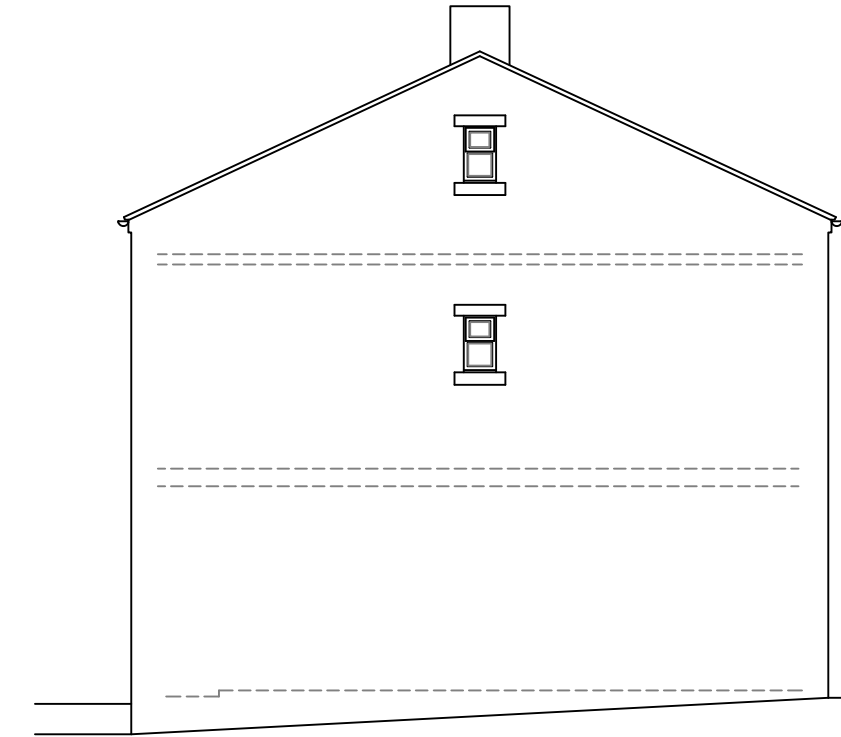

Existing Side Elevation




Existing Front Elevation

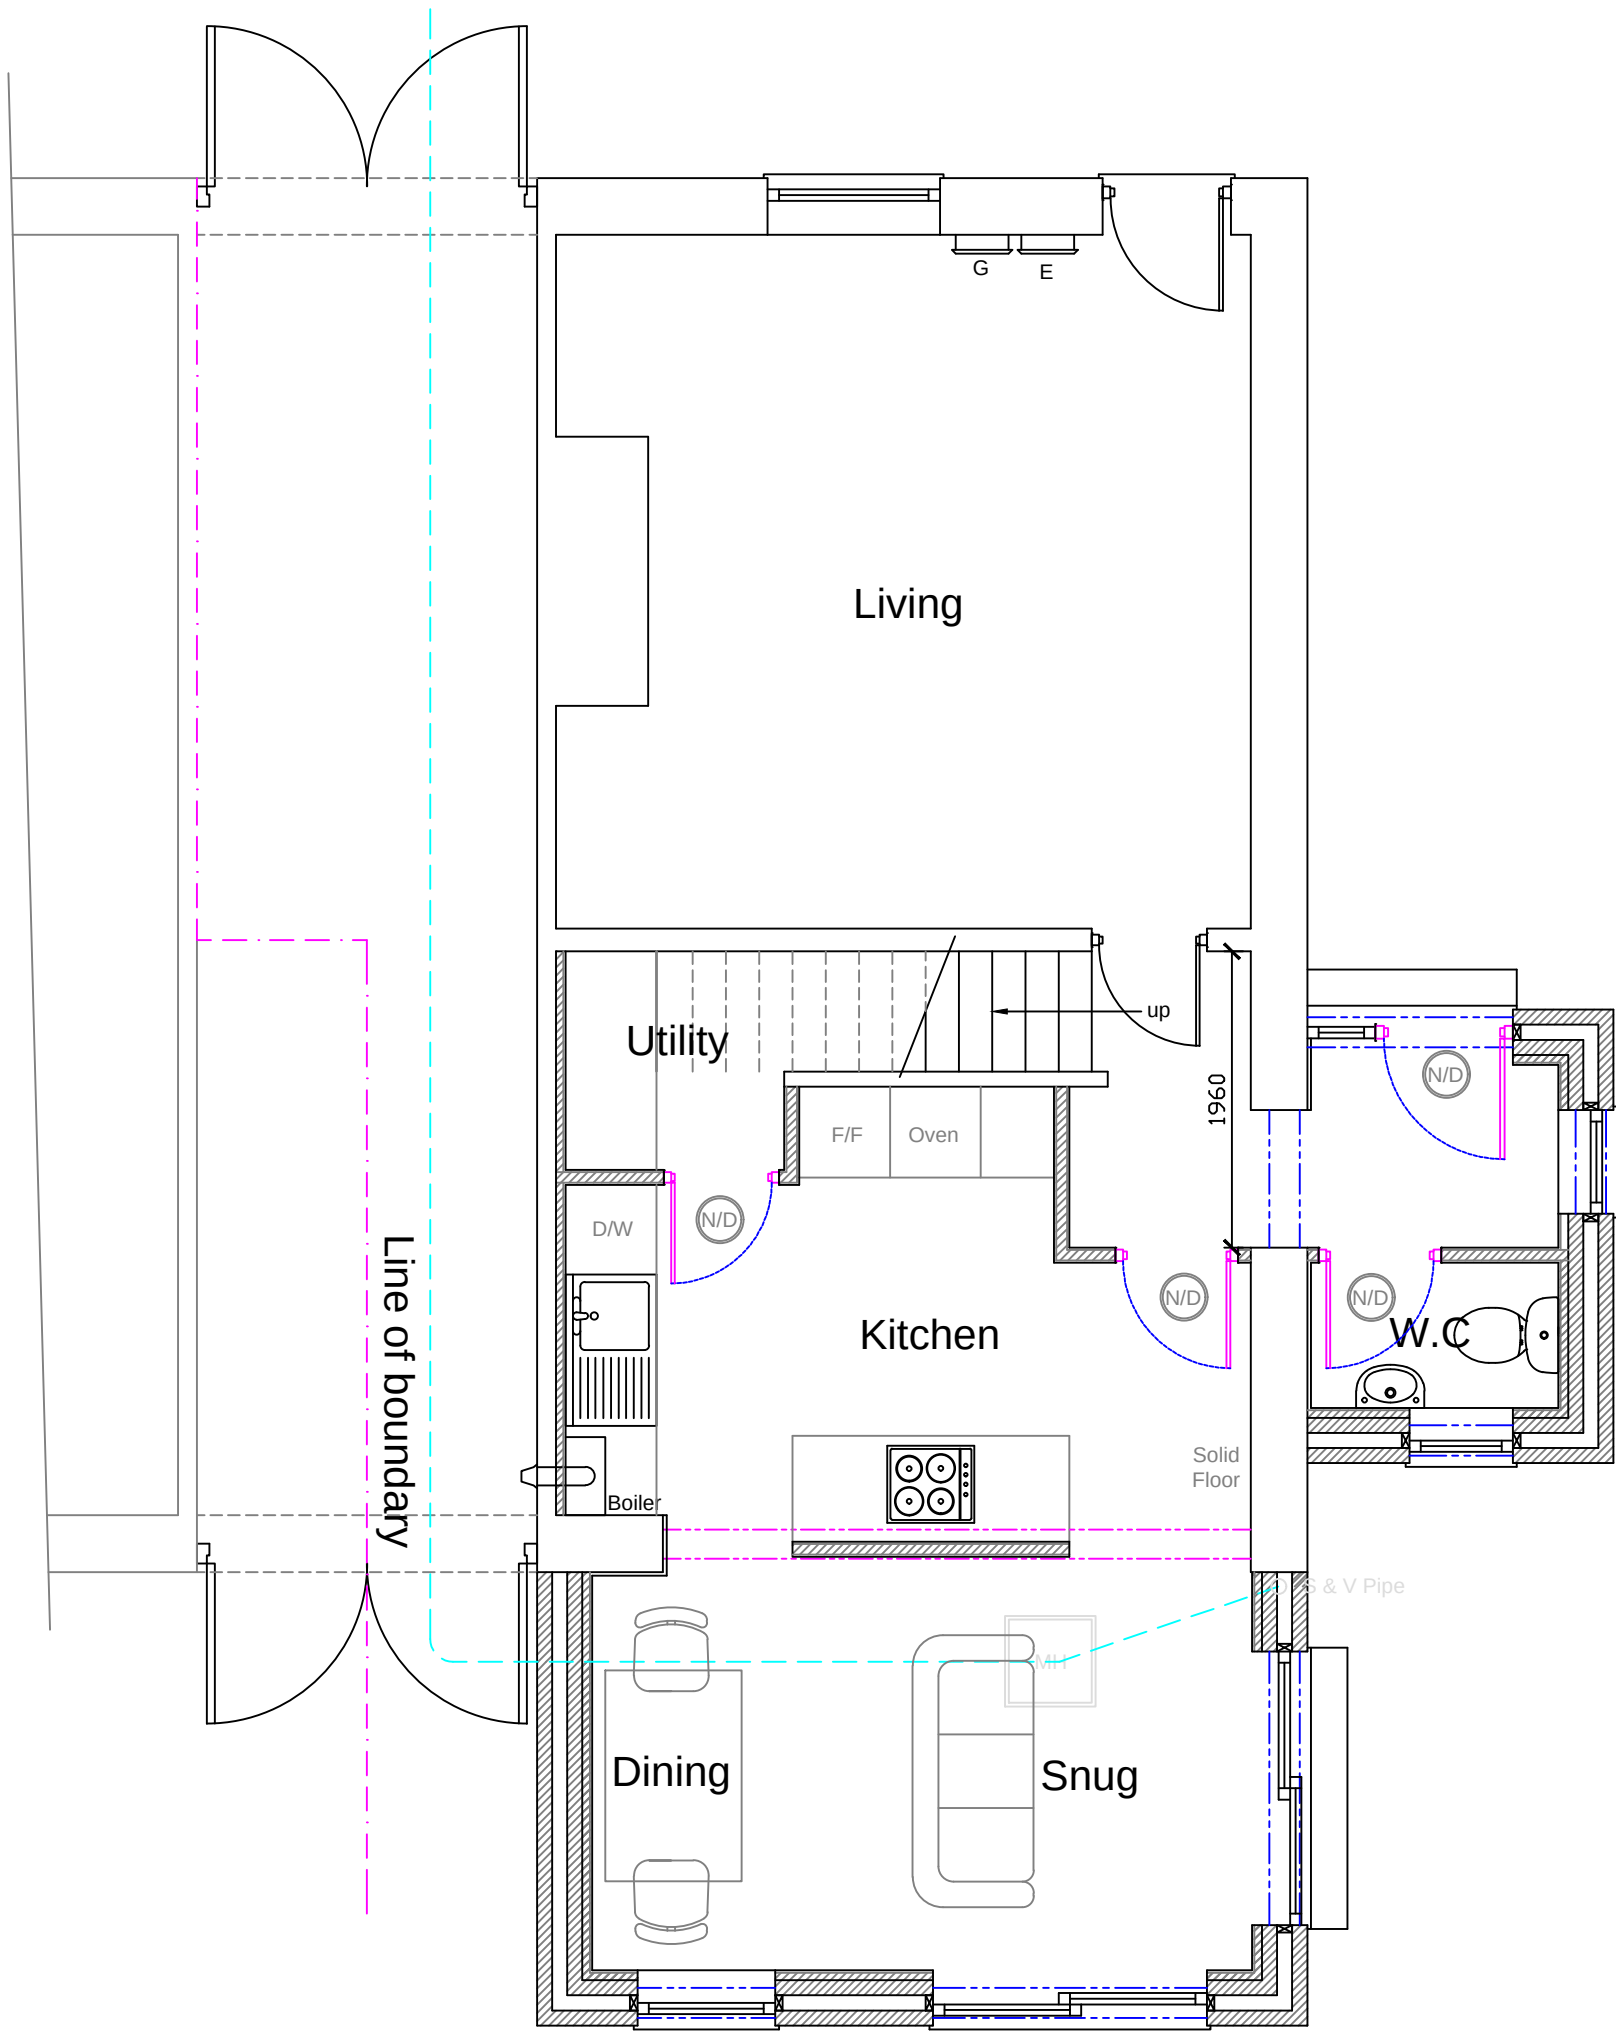

Proposed Ground Floor Plan

1:50

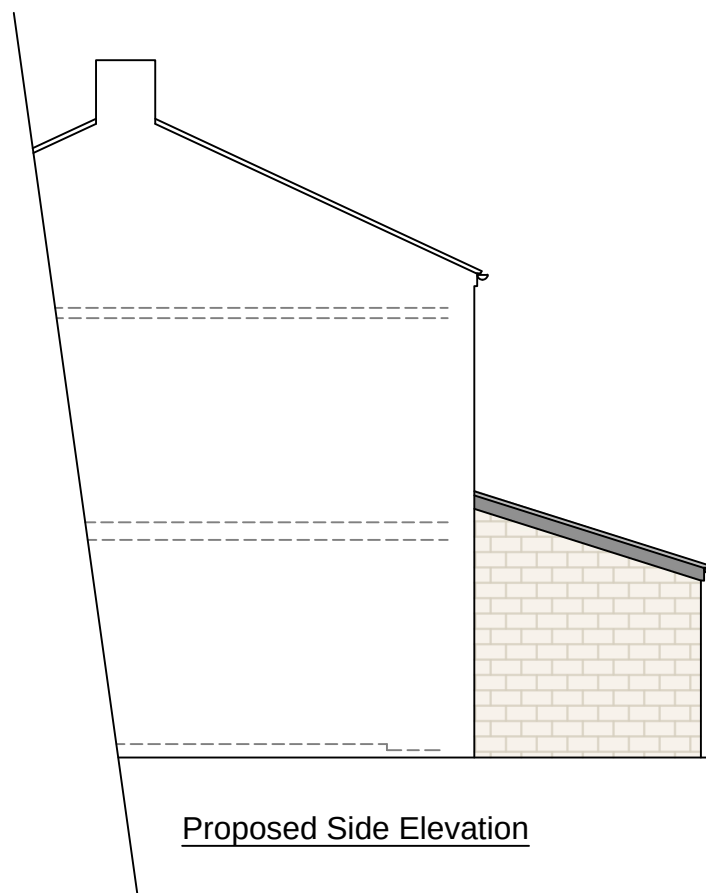

Proposed Side Elevation



Proposed Rear Elevation


1:100



Proposed Side Elevation



Proposed Front Elevation

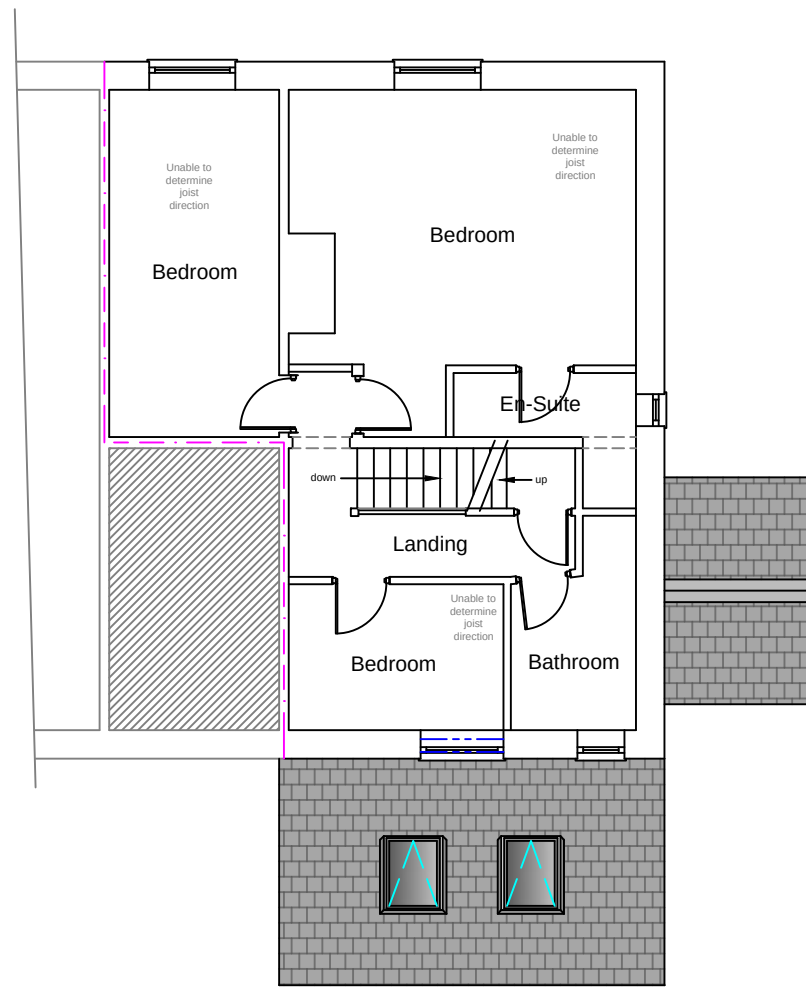

Proposed First Floor Plan

1:100

Stage :-		Lawful Development	
Project Title :-		Proposed Single Storey Side & Rear Extension	
Drawing Title :-		Existing & Proposed Plans & Elevations	
Client :-		Mr Diggle & Ms Bushell	
Drwg No :-	02/23/17	Date :-	Feb '23
Scale :-	1:100 & 1:50@A1	Drawn:-	SCM
Site Address :-		73 Brosscroft, Hadfield, High Peak, SK13 1HE	