



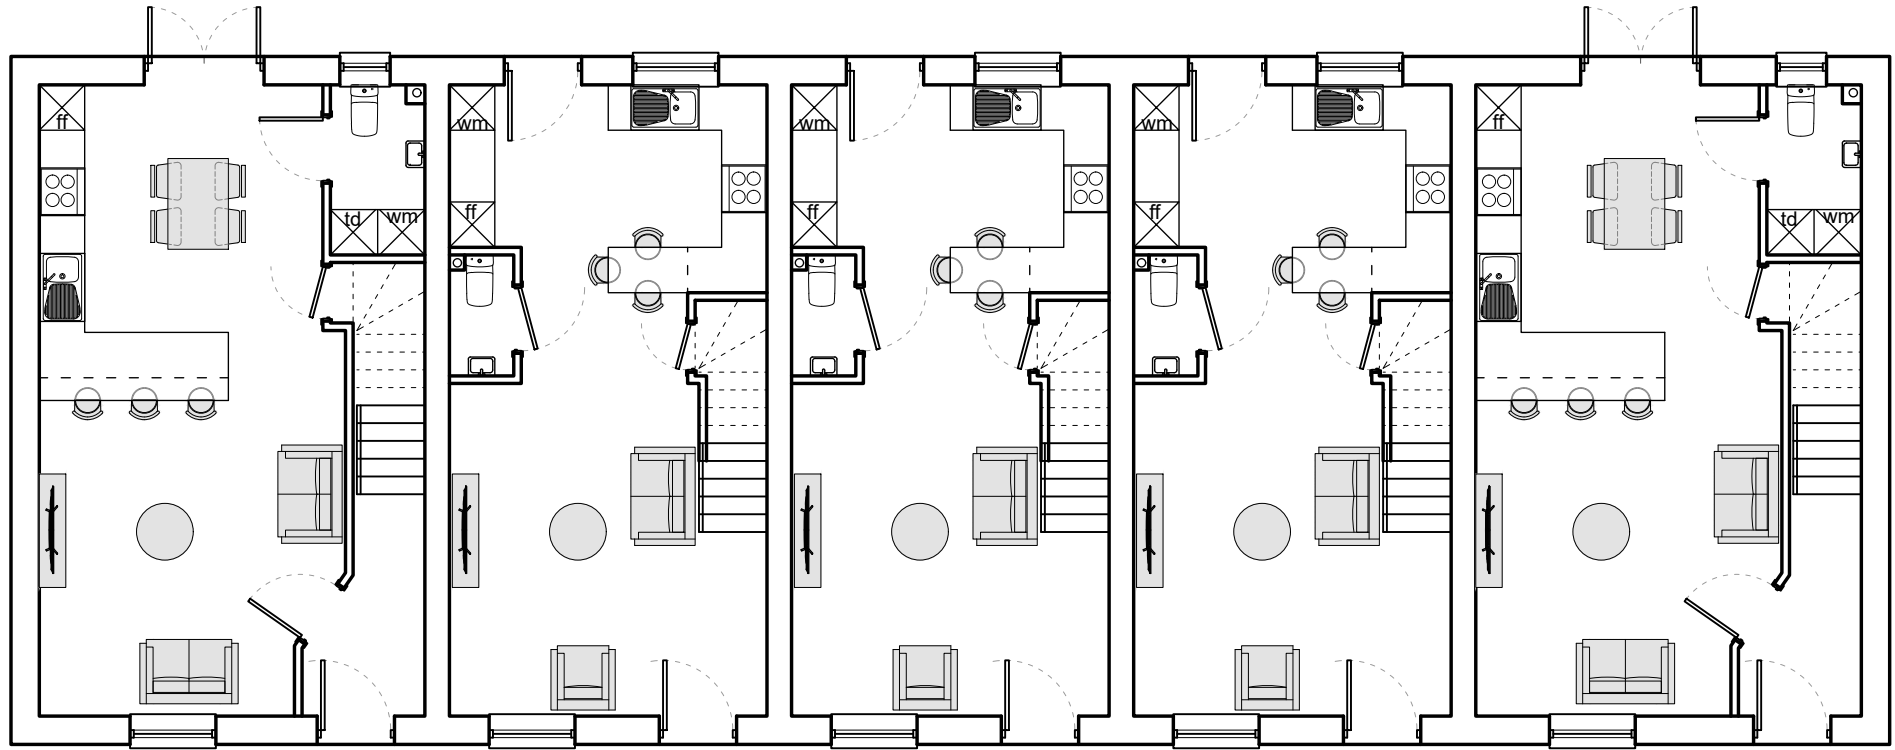

3B4P House (Type 1)
85m²

2B3P House (Type 1)
70m²


Typical Ground Floor Plans

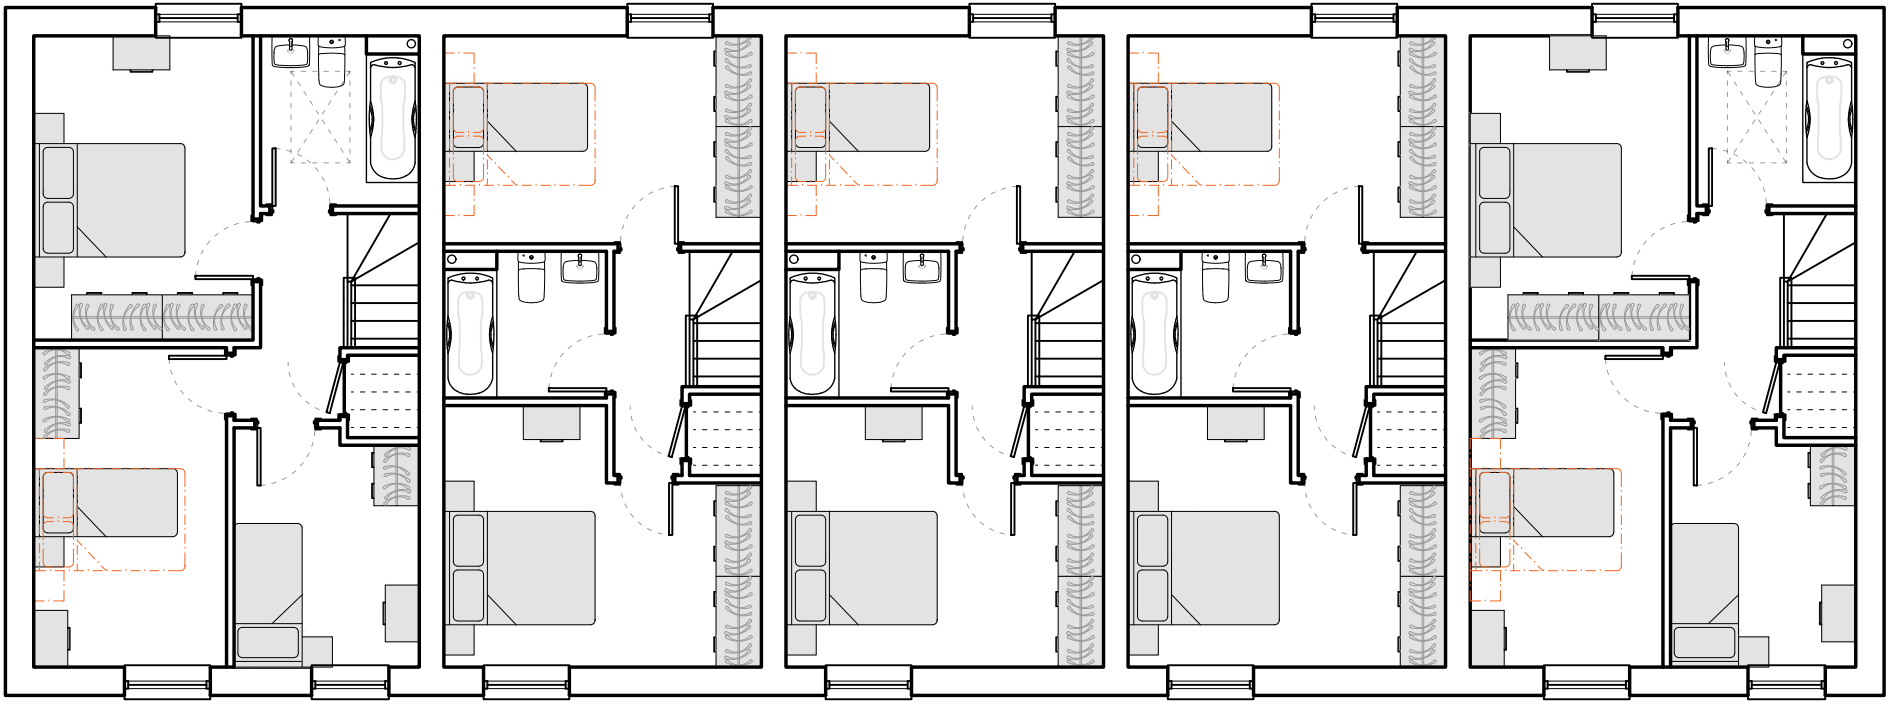

Typical First Floor Plans




Typical Front Elevation

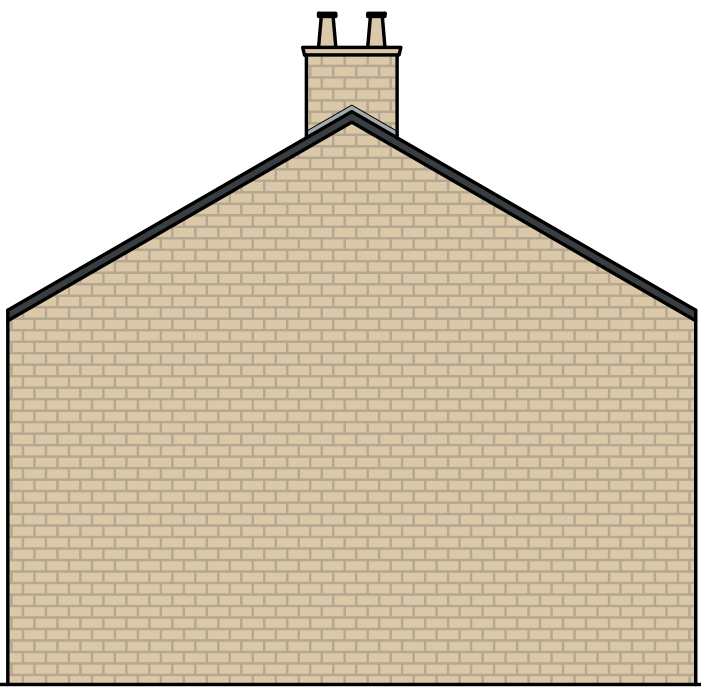

Typical Gable Elevation




Typical Rear Elevation

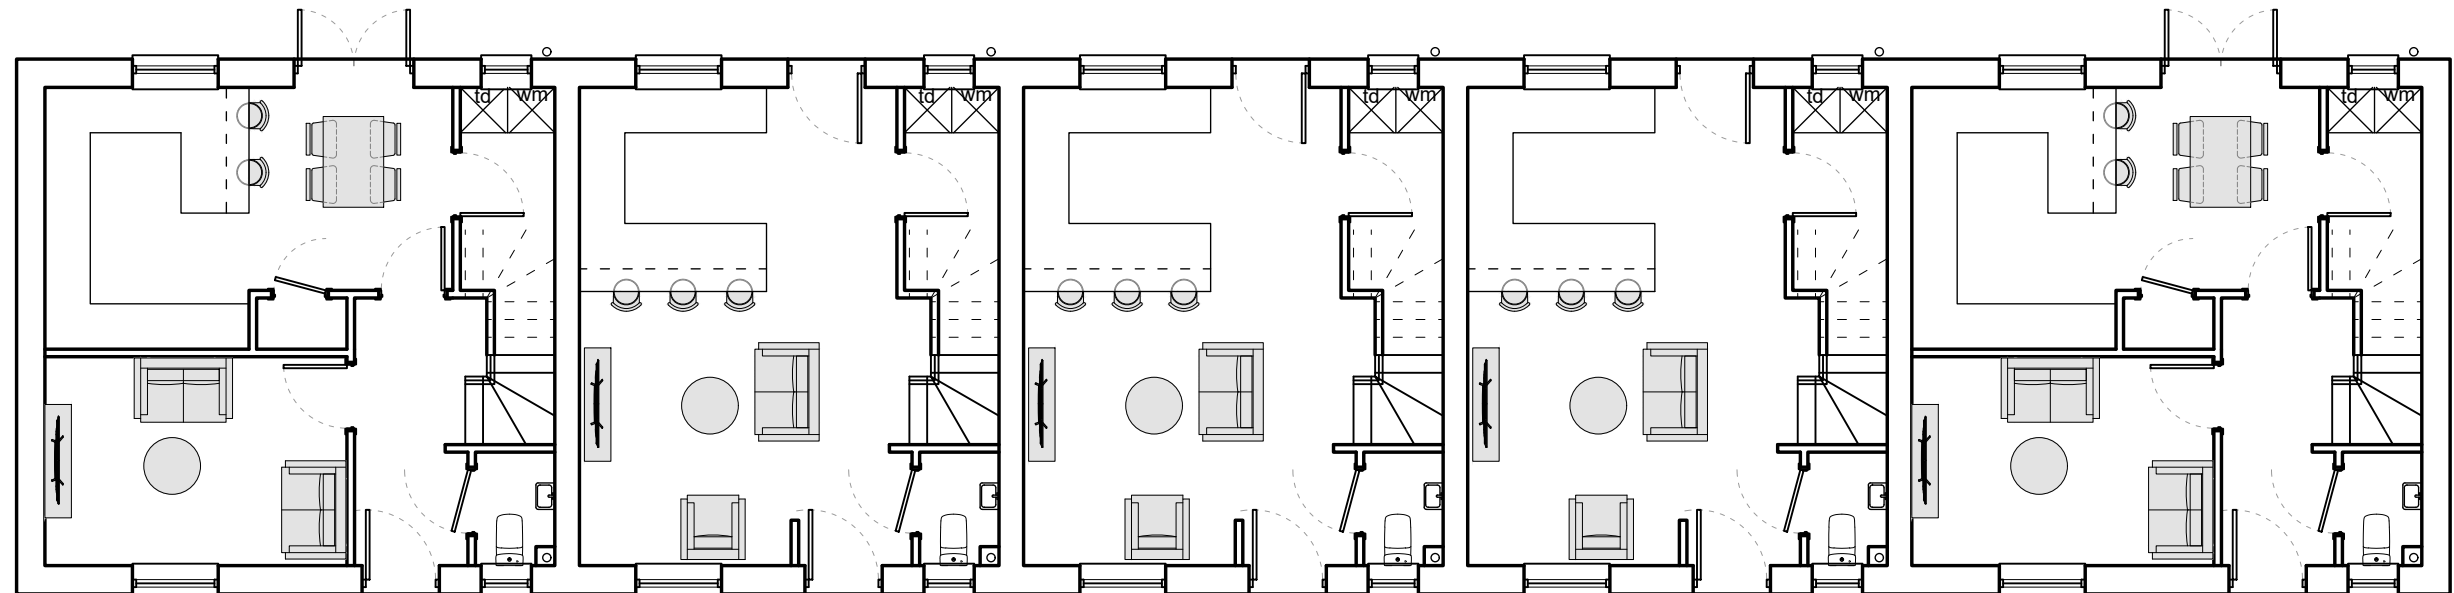

3B4P House (Type 2)
85m²

2B3P House (Type 2)
70m²

Typical Ground Floor Plans

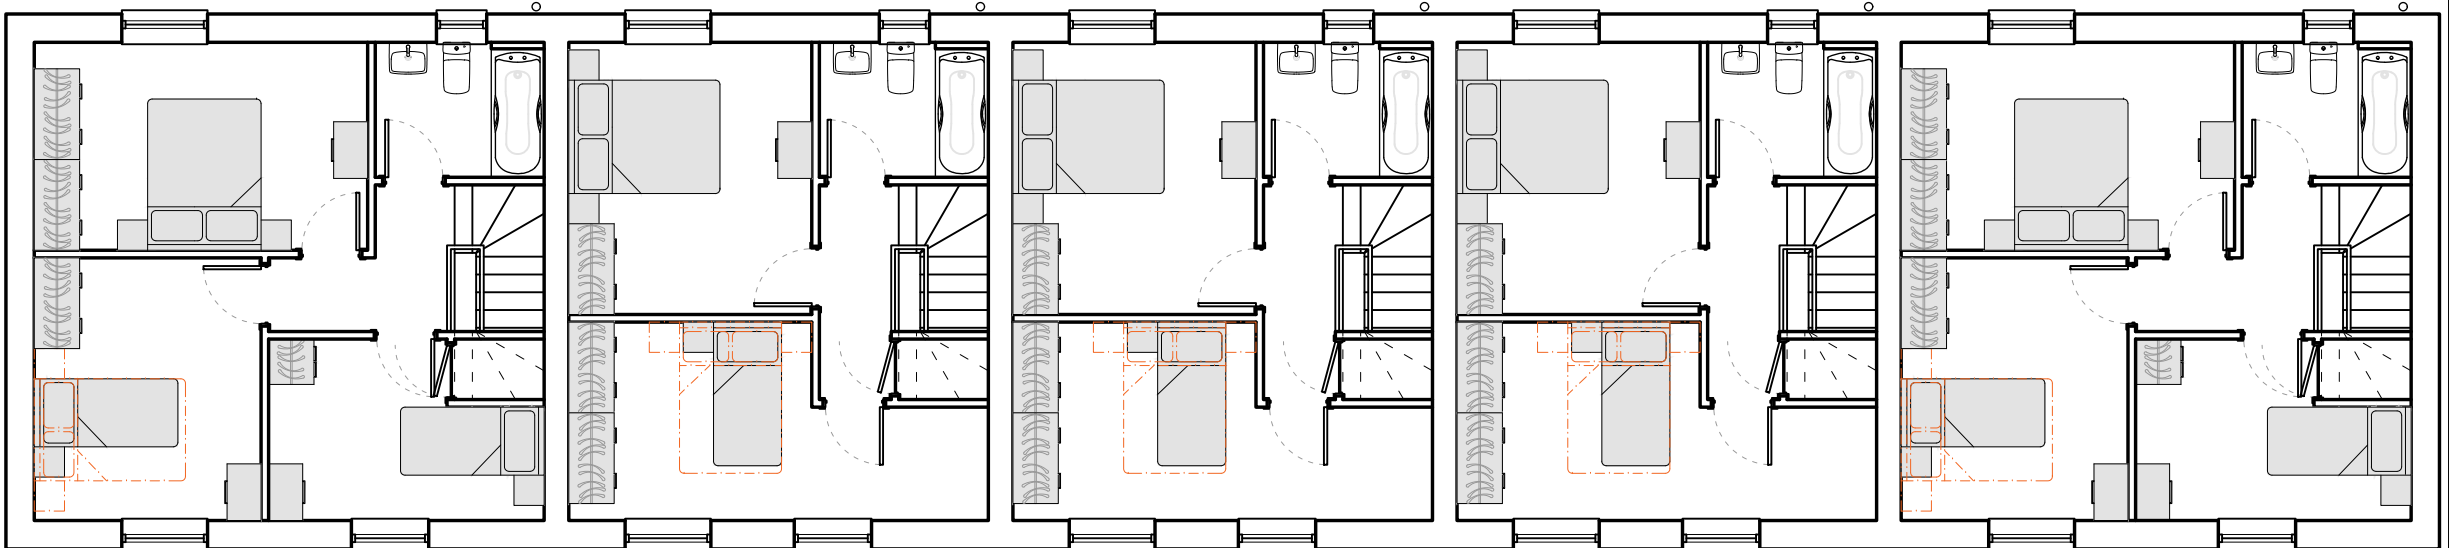

Typical First Floor Plans



Typical Front Elevation



Typical Rear Elevation

General Notes
01: Ensure drawing is printed to accurate scale before scaling any dimensions. the scale bar below is to assist. If in doubt, contact TADW Architects.
02: All dimensions are in millimetres unless noted otherwise.
03: All dimensions should be verified on site before proceeding with the work.
04: TADW Architects shall be notified in writing of any discrepancies.
05: © TADW Limited (UK) 2015

Legend

P1	Drawn	06.01.23	AM	AM
Issue	Description	Date	Drawn	Checked

Drawing Status
P - Planning | **T** - Tender | **C** - Construction | **R** - As Record

For Approval



Six St. Petersgate Stockport Cheshire SK1 1HD
Ph 0161 477 6158 Fx 0161 480 8342 mail@tadw.co.uk www.tadw.co.uk

Client **Treville Properties**

Job **Land to rear of Bridgemont**

Title **Indicative Typical Block Plans and Elevations**

Scale **1:100 @ A1**

Job Number 311106	Drawing Number 06	Issue P1
-----------------------------	-----------------------------	--------------------