


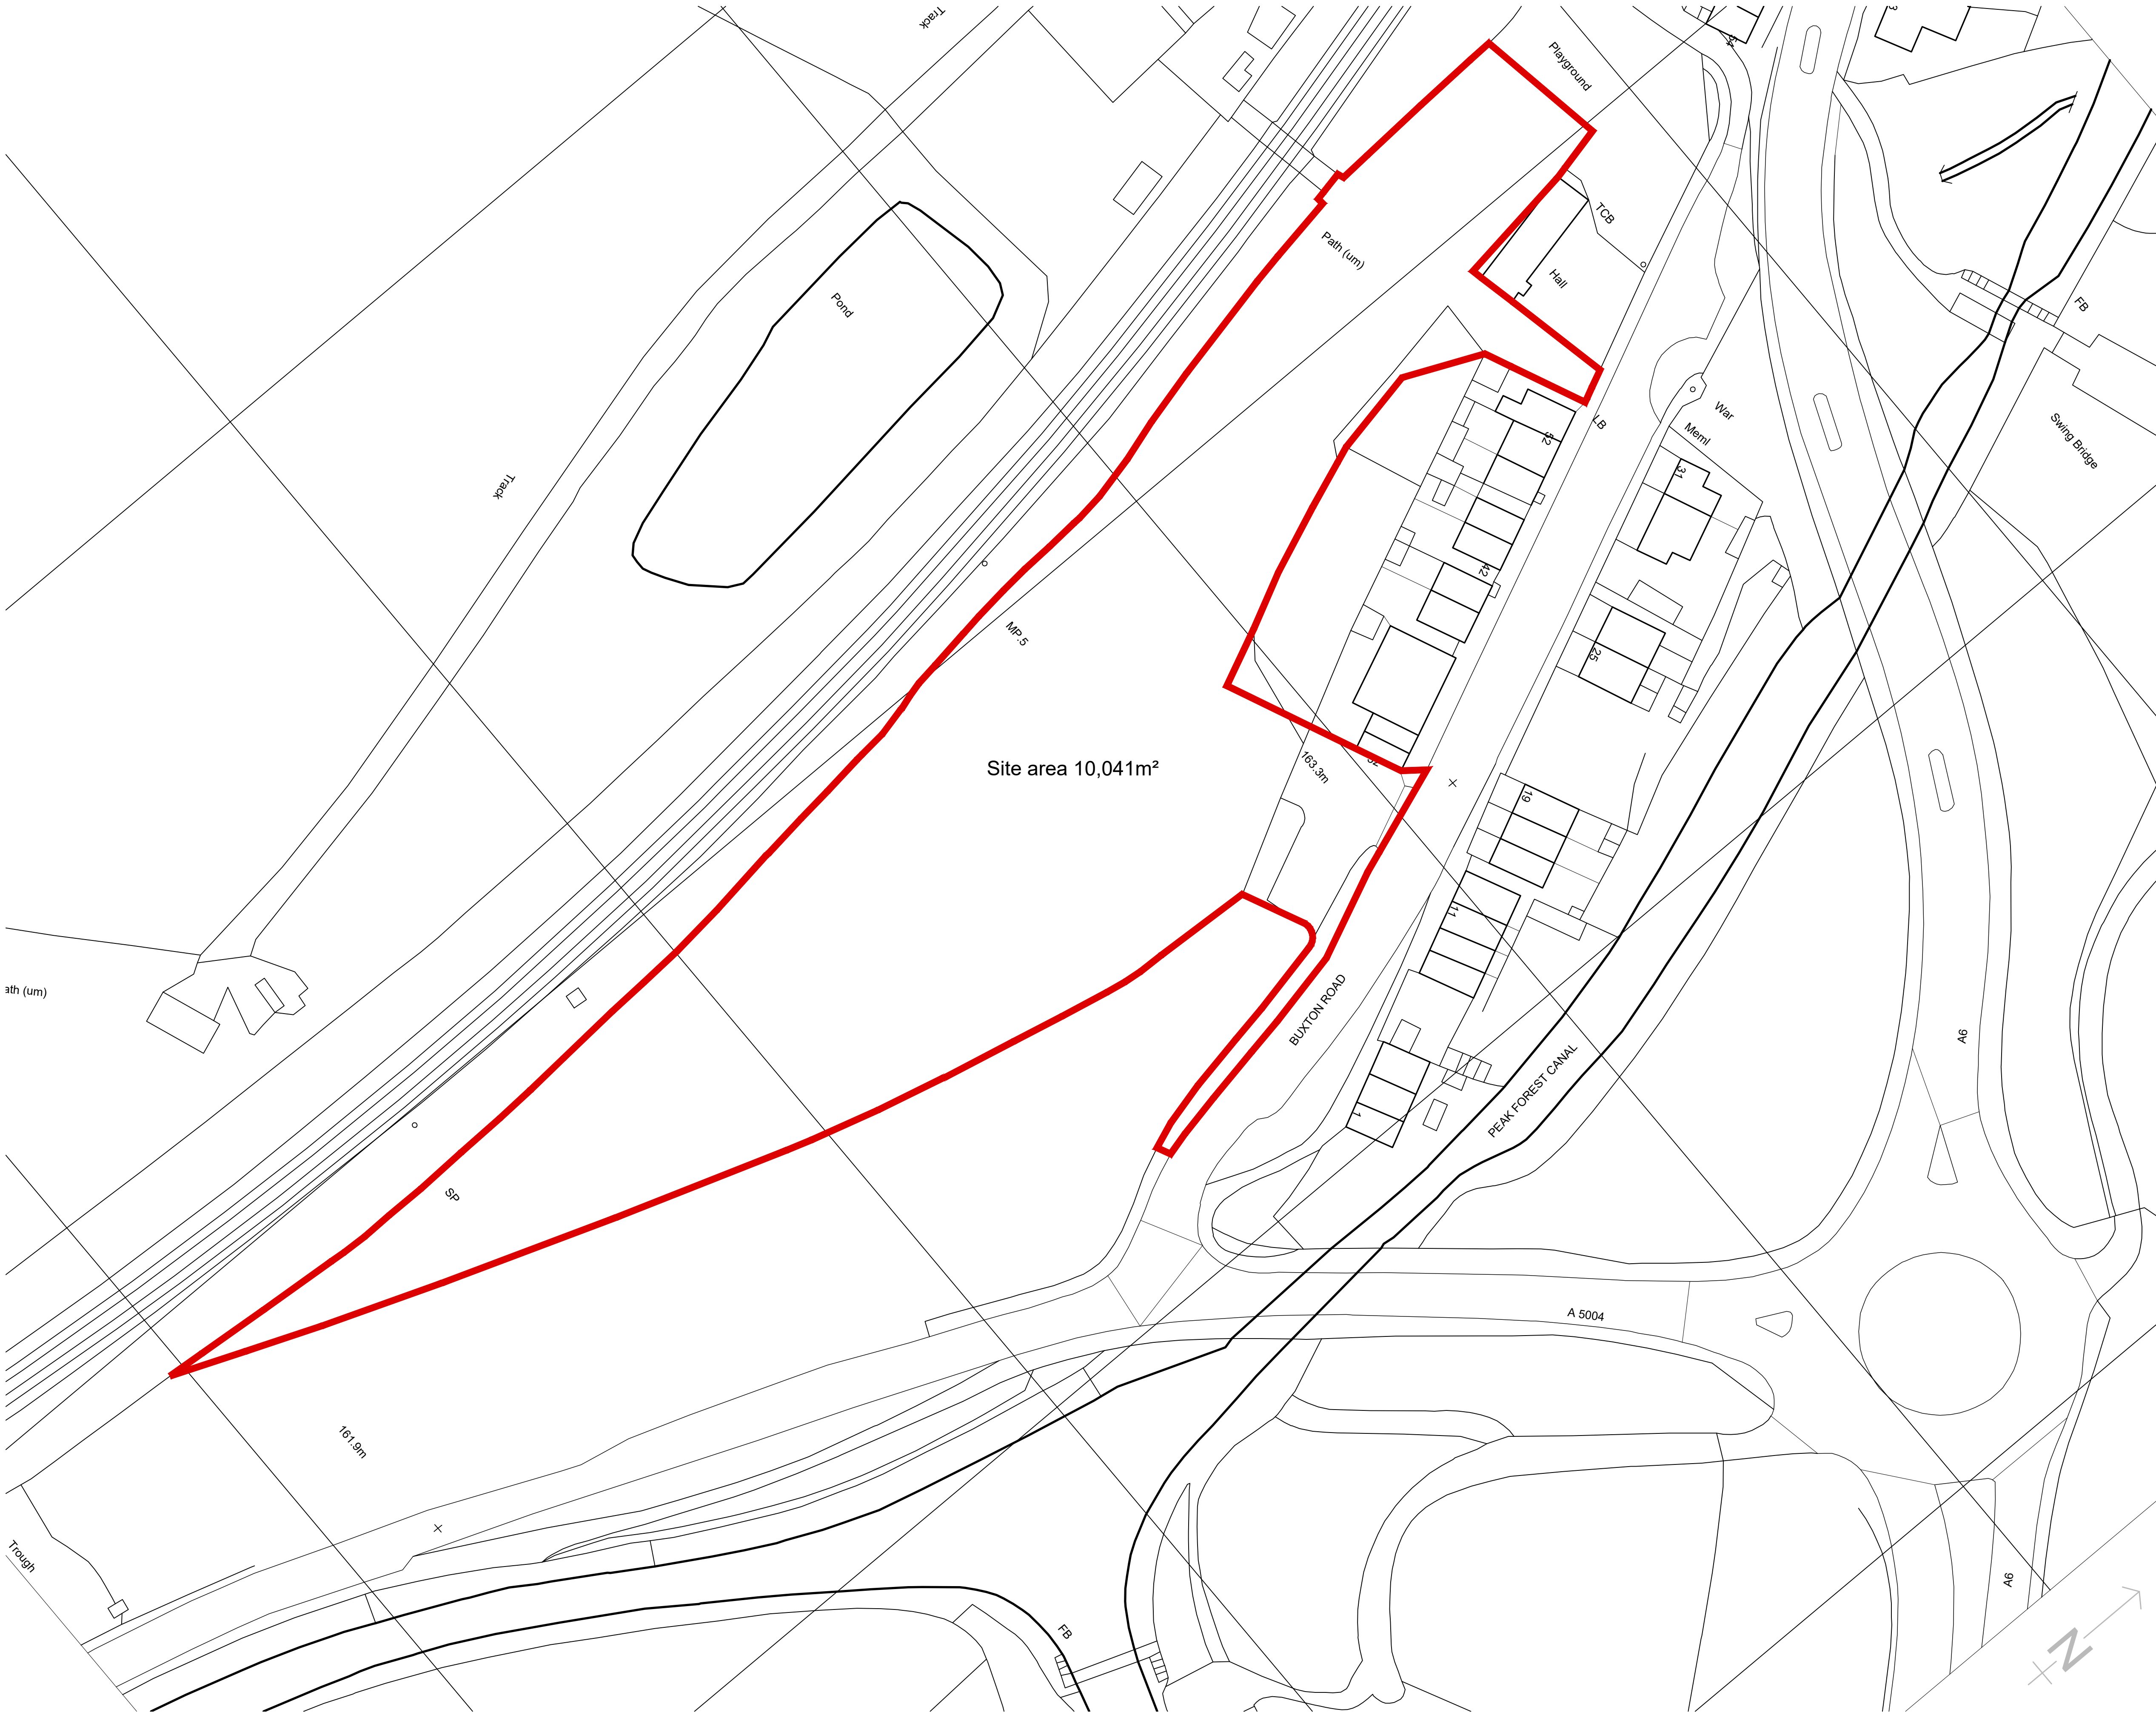

01 Existing Site Plan
01 Scale 1:500 @ A3

General Notes
01: Ensure drawing is printed to accurate scale before scaling any dimensions, the scale bar below is to assist. If in doubt, contact TADW Architects.
02: All dimensions are in millimetres unless noted otherwise.
03: All dimensions should be verified on site before proceeding with the work.
04: TADW Architects shall be notified in writing of any discrepancies.
05: © TADW Limited (UK) 2015

Legend

02 Location Plan
01 Scale 1:2500 @ A1



Issue	Description	Date	Drawn	Checked
P3	Site edged in continuous red line	22.05.20	AM	GN
P2	Site edged red amended to include footpath link and site entrance	14.04.20	AM	GN
P1	Drawn for comments	11.08.16	AM	GN

Drawing Status
P - Planning | T - Tender | C - Construction | R - As Record

For Approval

tadw architects

Six St. Petersgate Stockport Cheshire SK1 1HD
Ph 0161 477 6158 Fx 0161 480 8342 mail@tadw.co.uk www.tadw.co.uk

Client Treville Properties

Job Land to rear of Bridgemont

Title Existing Site and Location Plan

Scale 1:500 @ A1

Note - Prints from PDF files may not be to scale, check accuracy against scale

10

20

30

50m

1:500

Job Number 311106	Drawing Number 01	Issue P3
----------------------	----------------------	-------------