




Existing North Elevation A

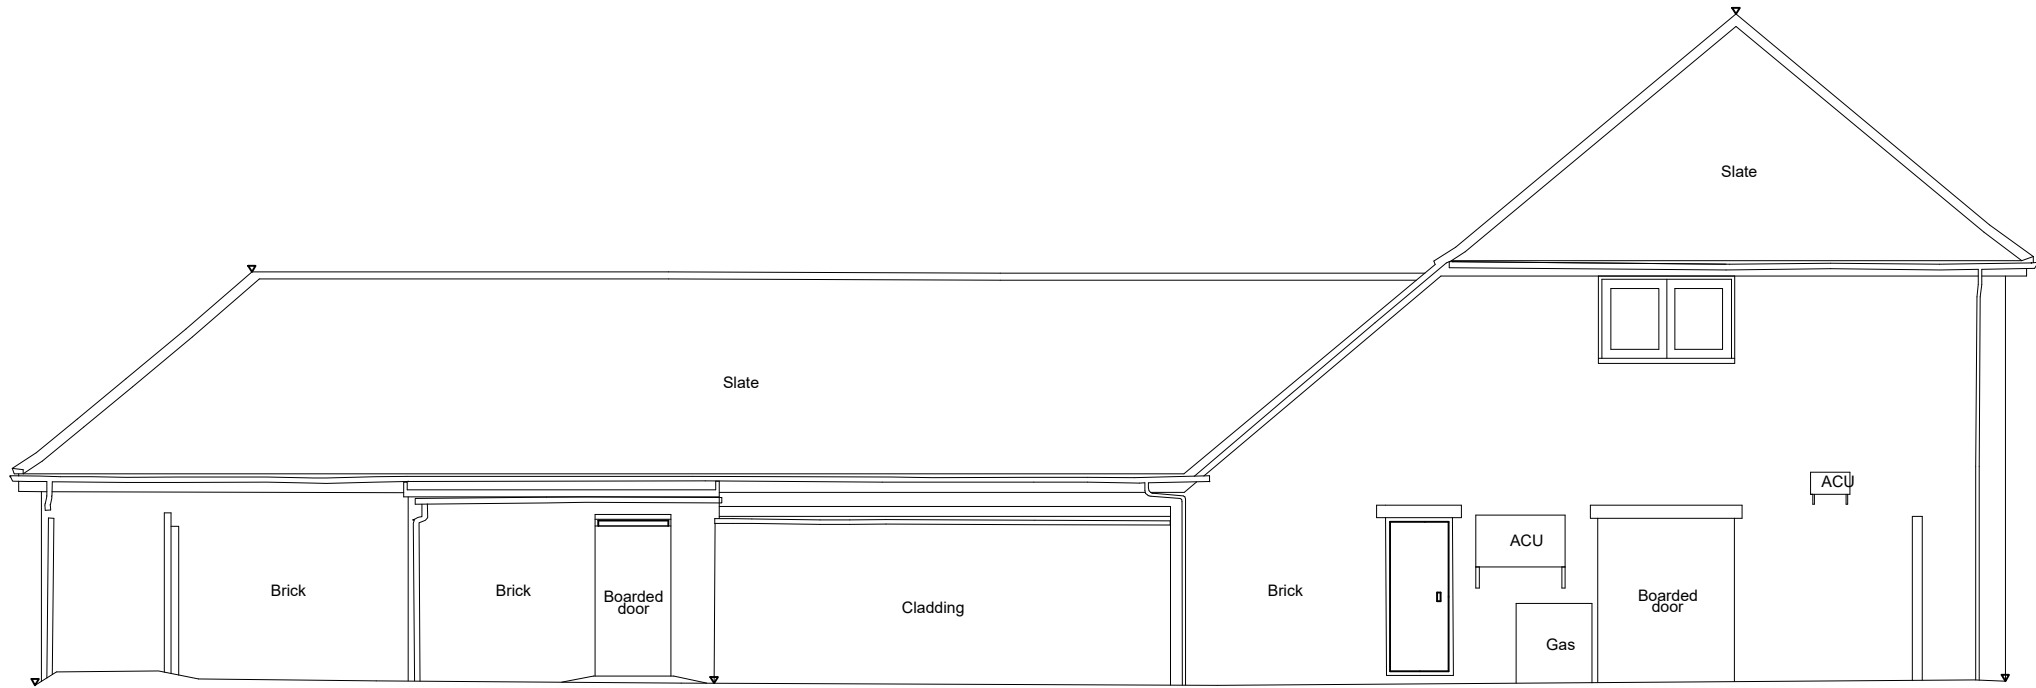


Existing East Elevation B

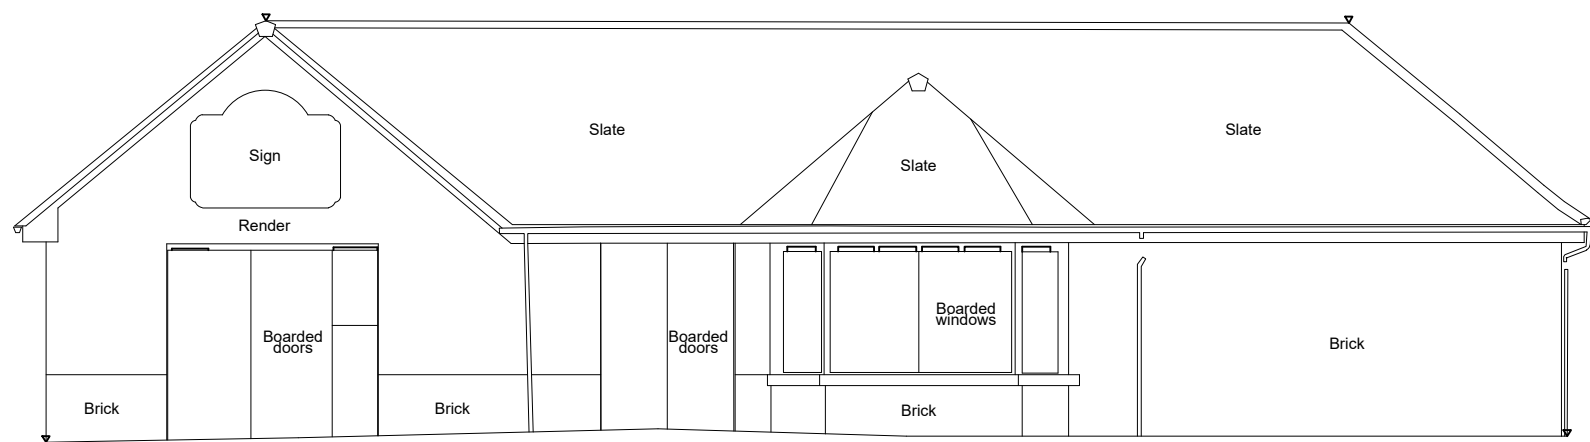

Existing South Elevation C

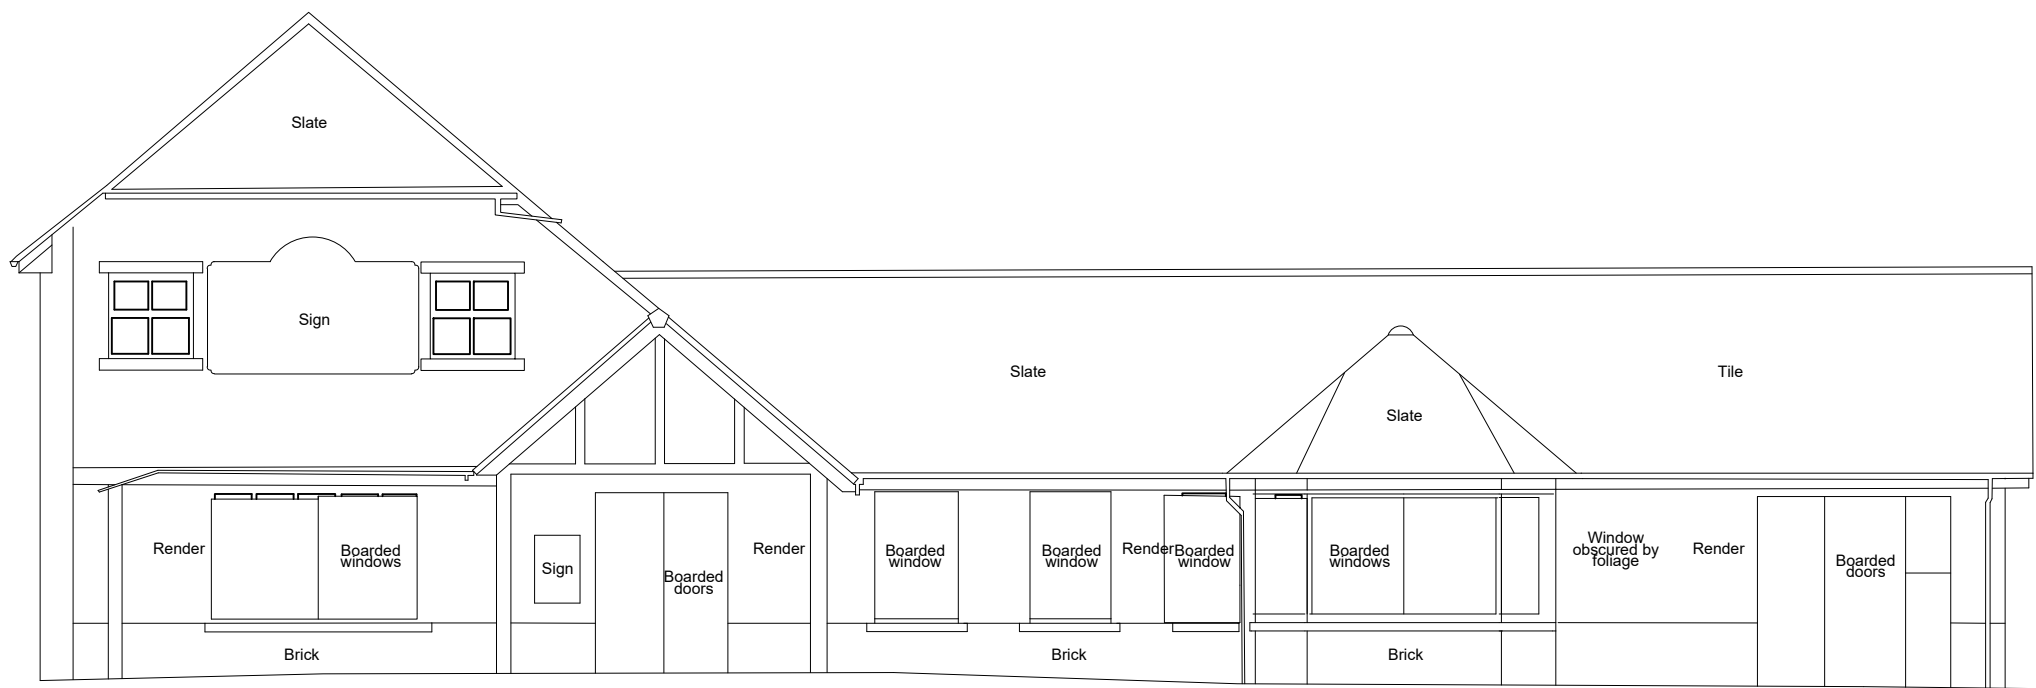

Existing West Elevation D

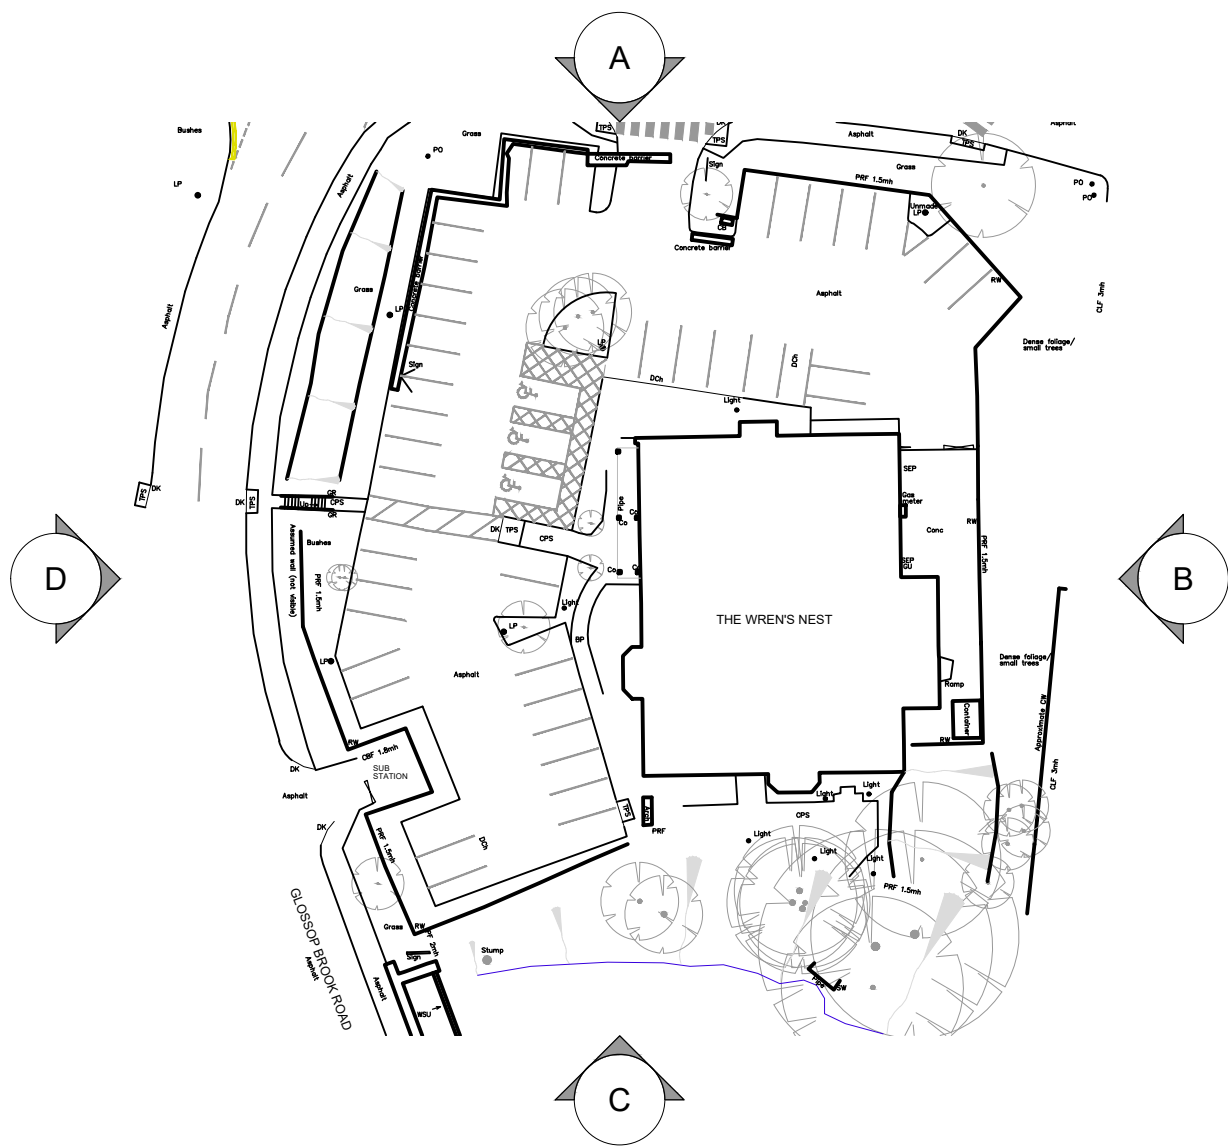

Key Plan - NTS

NOTES

- All dimensions and levels are to be checked on site.
- Any discrepancies are to be reported to the architect before any work commences.
- This drawing shall not be reproduced without express written permission from AEW.
- Title overlay drawings and ownership boundaries are produced using all reasonable endeavours. AEW cannot be responsible for the accuracy or scale discrepancy of base plans supplied to them.
- All works are to be undertaken in accordance with Building Regulations and the latest British Standards.
- All proprietary materials and products are to be used strictly in accordance with the manufacturers recommendations.

CDM 2015

Client notified of duties: **At Design Workshop**

Principal Designer: **TBC**

Unless noted below, all known hazards have been highlighted on the drawing:

Drawing Based on:
Granvilles topographical survey.
Drawing:4210323-4101-GLOSSOP-NB8325 Dated: JUNE 2021

Granvilles Building survey:
North, East, South and West Elevation Issued on: 17th DECEMBER 2021

Notes:
All drawings to be read in conjunction with all other drawings as noted on issue sheet.

-	20/12/21	JJ	TSS
Initial Issue			
REV	Date	Drawn by:-	Checked by:-
Status	Purpose of Issue		
S2	For Information		
drawing stage	Planning		
client	McDonald's Restaurants Ltd		
project	The Wren's Nest Glossop Brook Road Glossop		
store	8325		
drawing title	Existing Elevations		
date	20/12/21	drawn	JJ
scale@A1	1:100	checked	TSS