



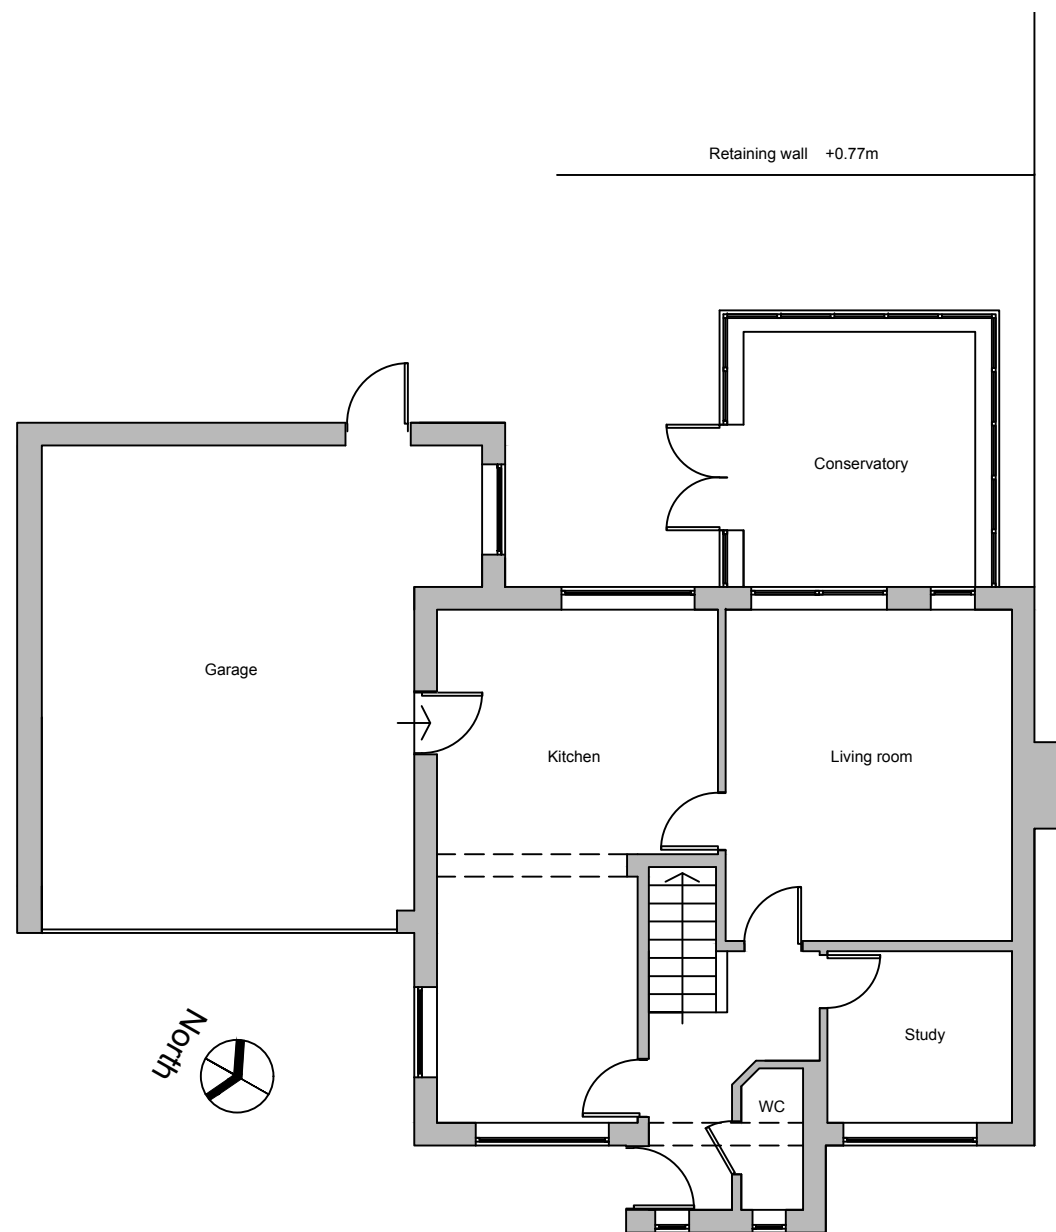

Existing Ground Floor Plan

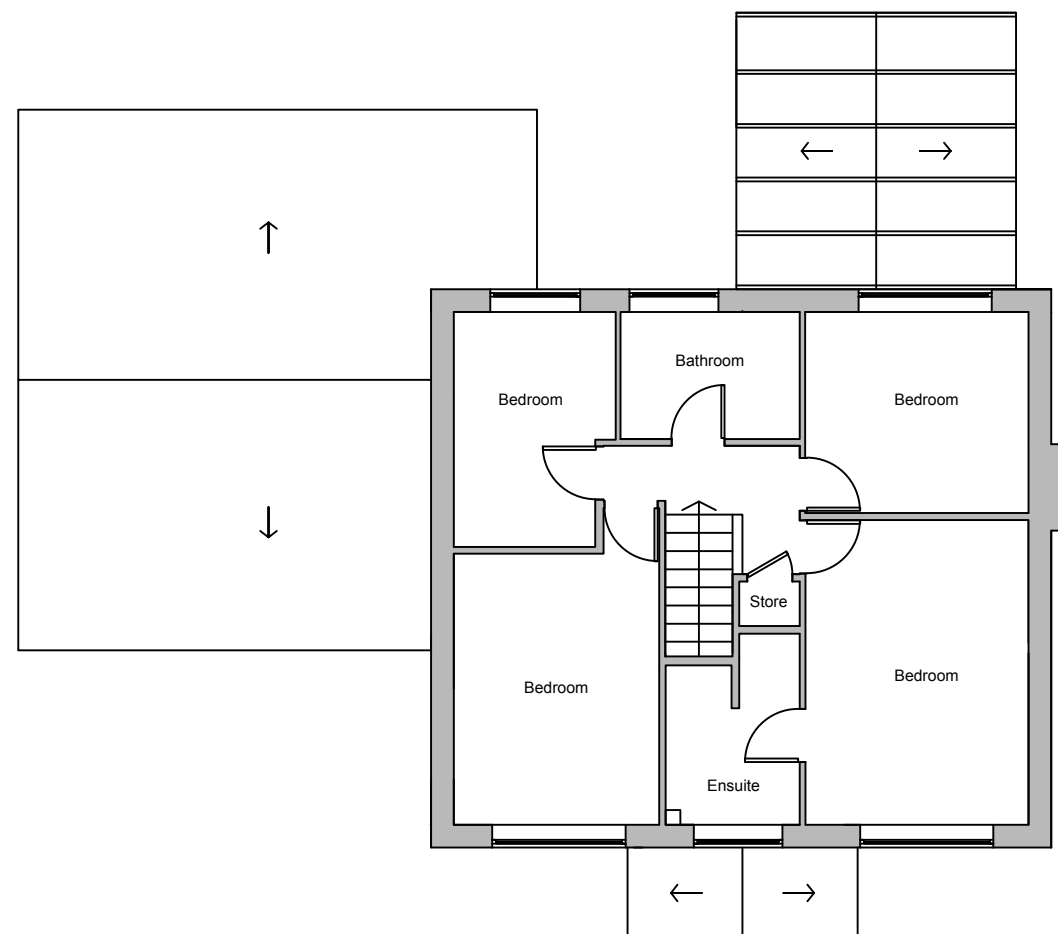

Existing First Floor Plan



Metric Scale



Client:

Mr & Mrs Lynch
10 Bramble Bank, Glossop, Derbyshire, SK13 8TR

Project:

Proposed single storey rear extension to replace existing conservatory

Title:

Existing Plans

Scale: 1:100 @ A3

Drawn:

C.K.

Date:

February 2023

Project no.:

3183

Drawing no.:

3183-001

PLANMART LIMITED
9, GEORGE STREET, GLOSSOP,
DERBYSHIRE SK13 8AY.
TEL: 01457 863153