




Existing Front Elevation

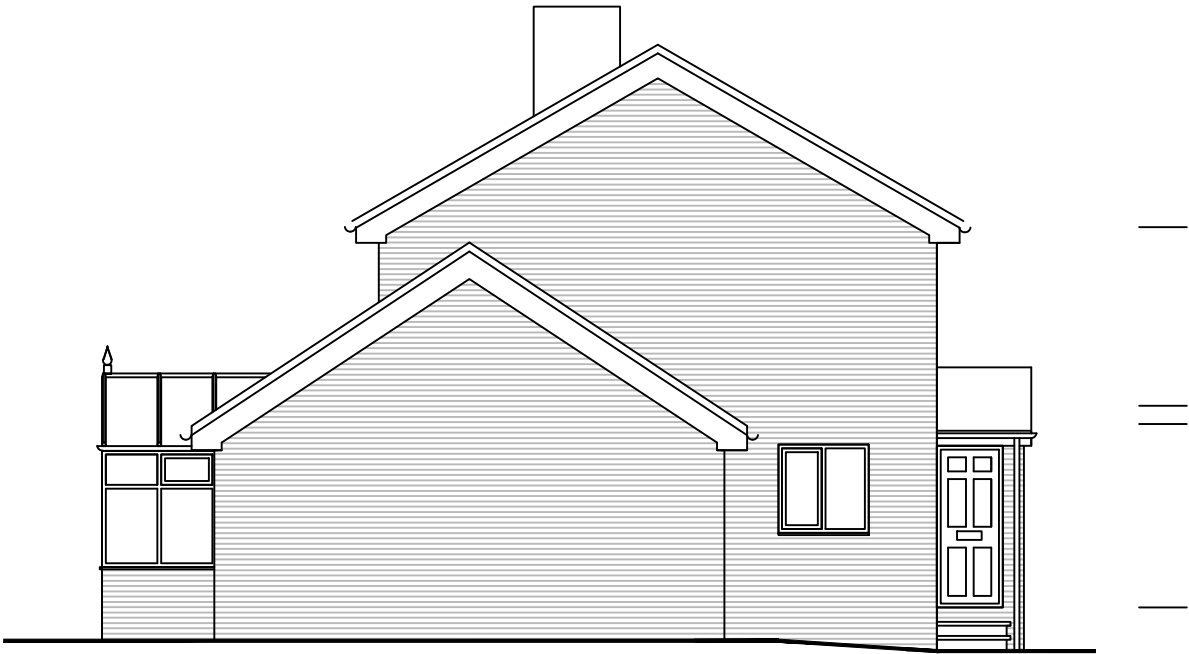

Existing Side Elevation



Existing Side Elevation



Existing Rear Elevation



Metric Scale



Client:	
Mr & Mrs Lynch	
10 Bramble Bank, Glossop, Derbyshire, SK13 8TR	
Project:	
Proposed single storey rear extension to replace existing conservatory	
Title:	
Existing Elevations	
Scale: 1:100 @ A3	
Drawn:	Date:
C.K.	February 2023
Project no.:	Drawing no.:
3183	3183-002

PLANMART LIMITED
 9, GEORGE STREET, GLOSSOP,
 DERBYSHIRE SK13 8AY.
 TEL: 01457 863153