




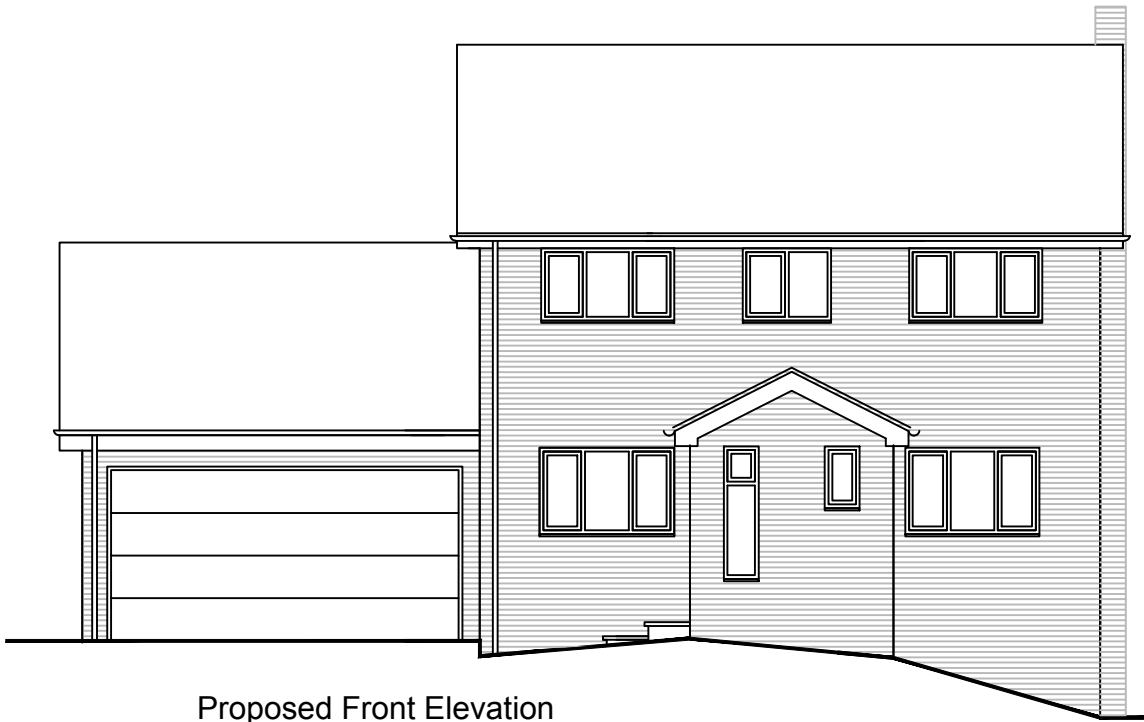

Proposed Front Elevation

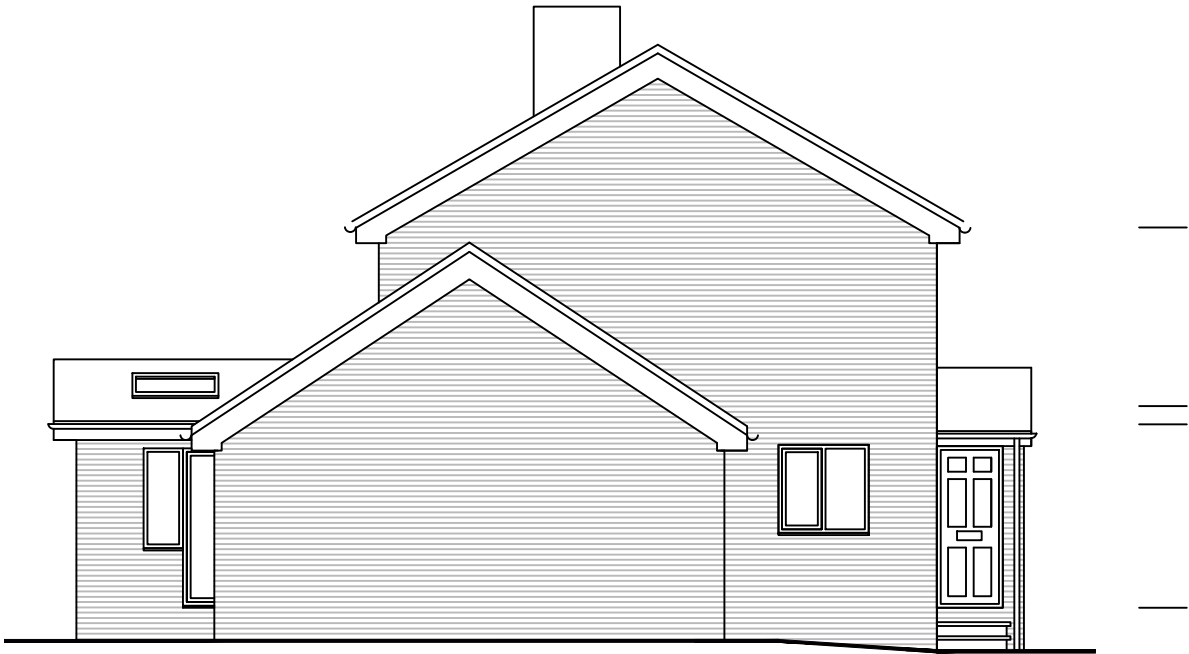

Proposed Side Elevation

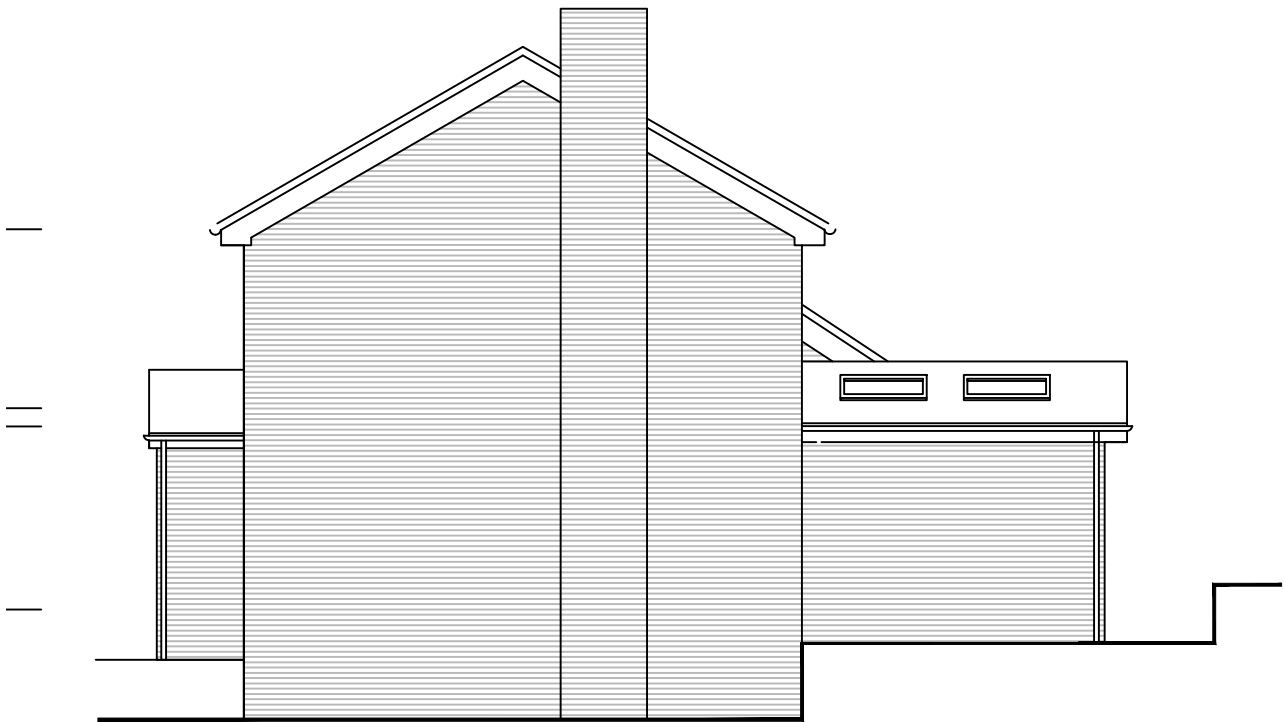

Proposed Side Elevation



Proposed Rear Elevation



Client:
Mr & Mrs Lynch
 10 Bramble Bank, Glossop, Derbyshire, SK13 8TR

Project:
 Proposed single storey rear extension to replace existing conservatory

Title:
 Proposed Elevations

Scale: 1:100 @ A3

Drawn: C.K.	Date: February 2023
----------------	------------------------

Project no.: 3183	Drawing no.: 3183-004
----------------------	--------------------------



Metric Scale