


Rear (NW) Elevation


Front (SE) Elevation

Side (SW) Elevation


Side (NE) Elevation

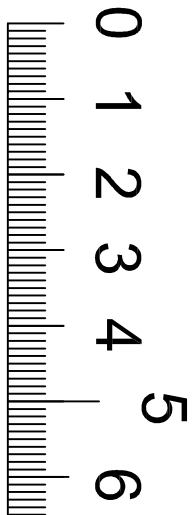


Elevations scale 1:100 @ A1

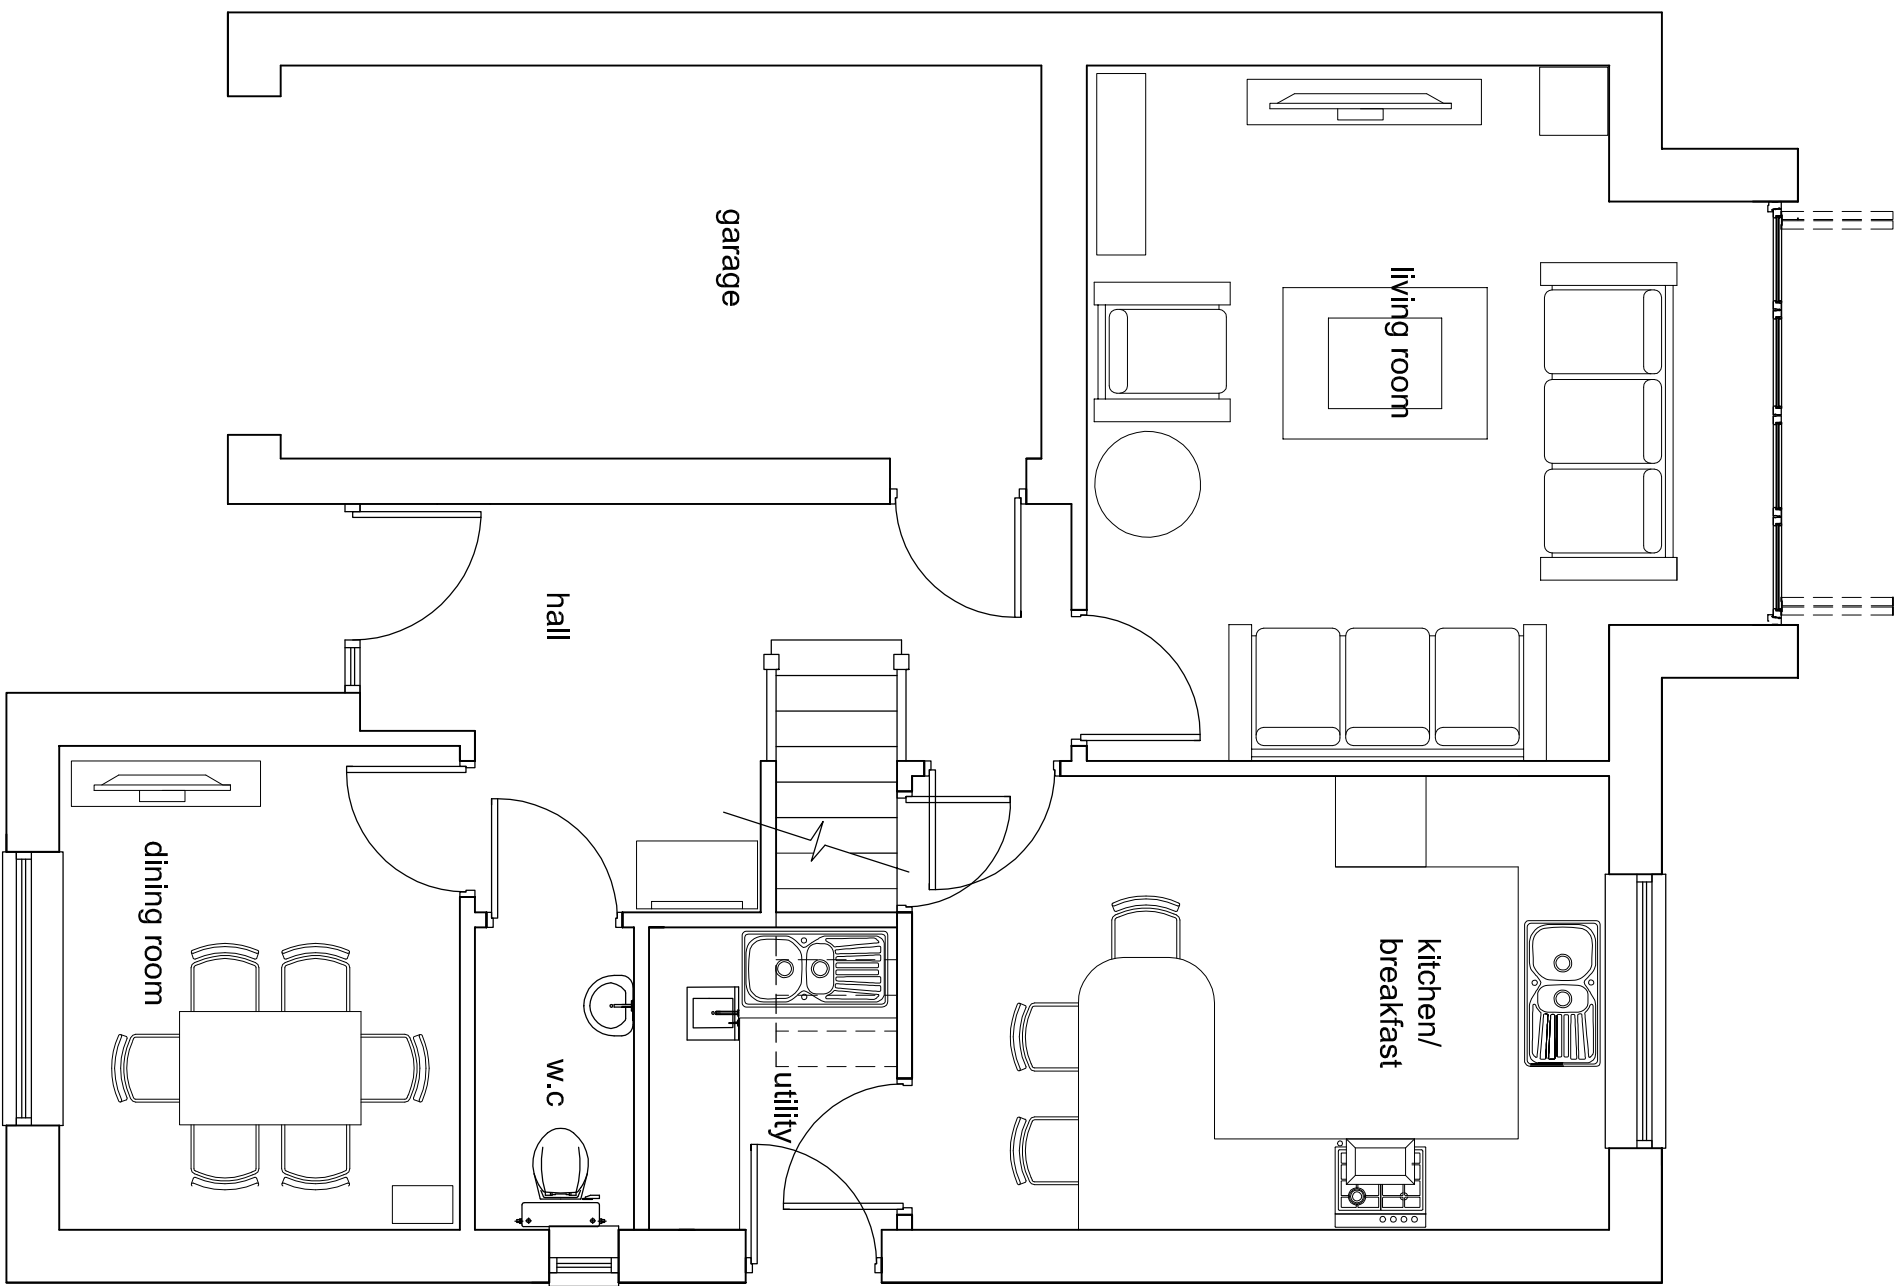


Ground floor plan

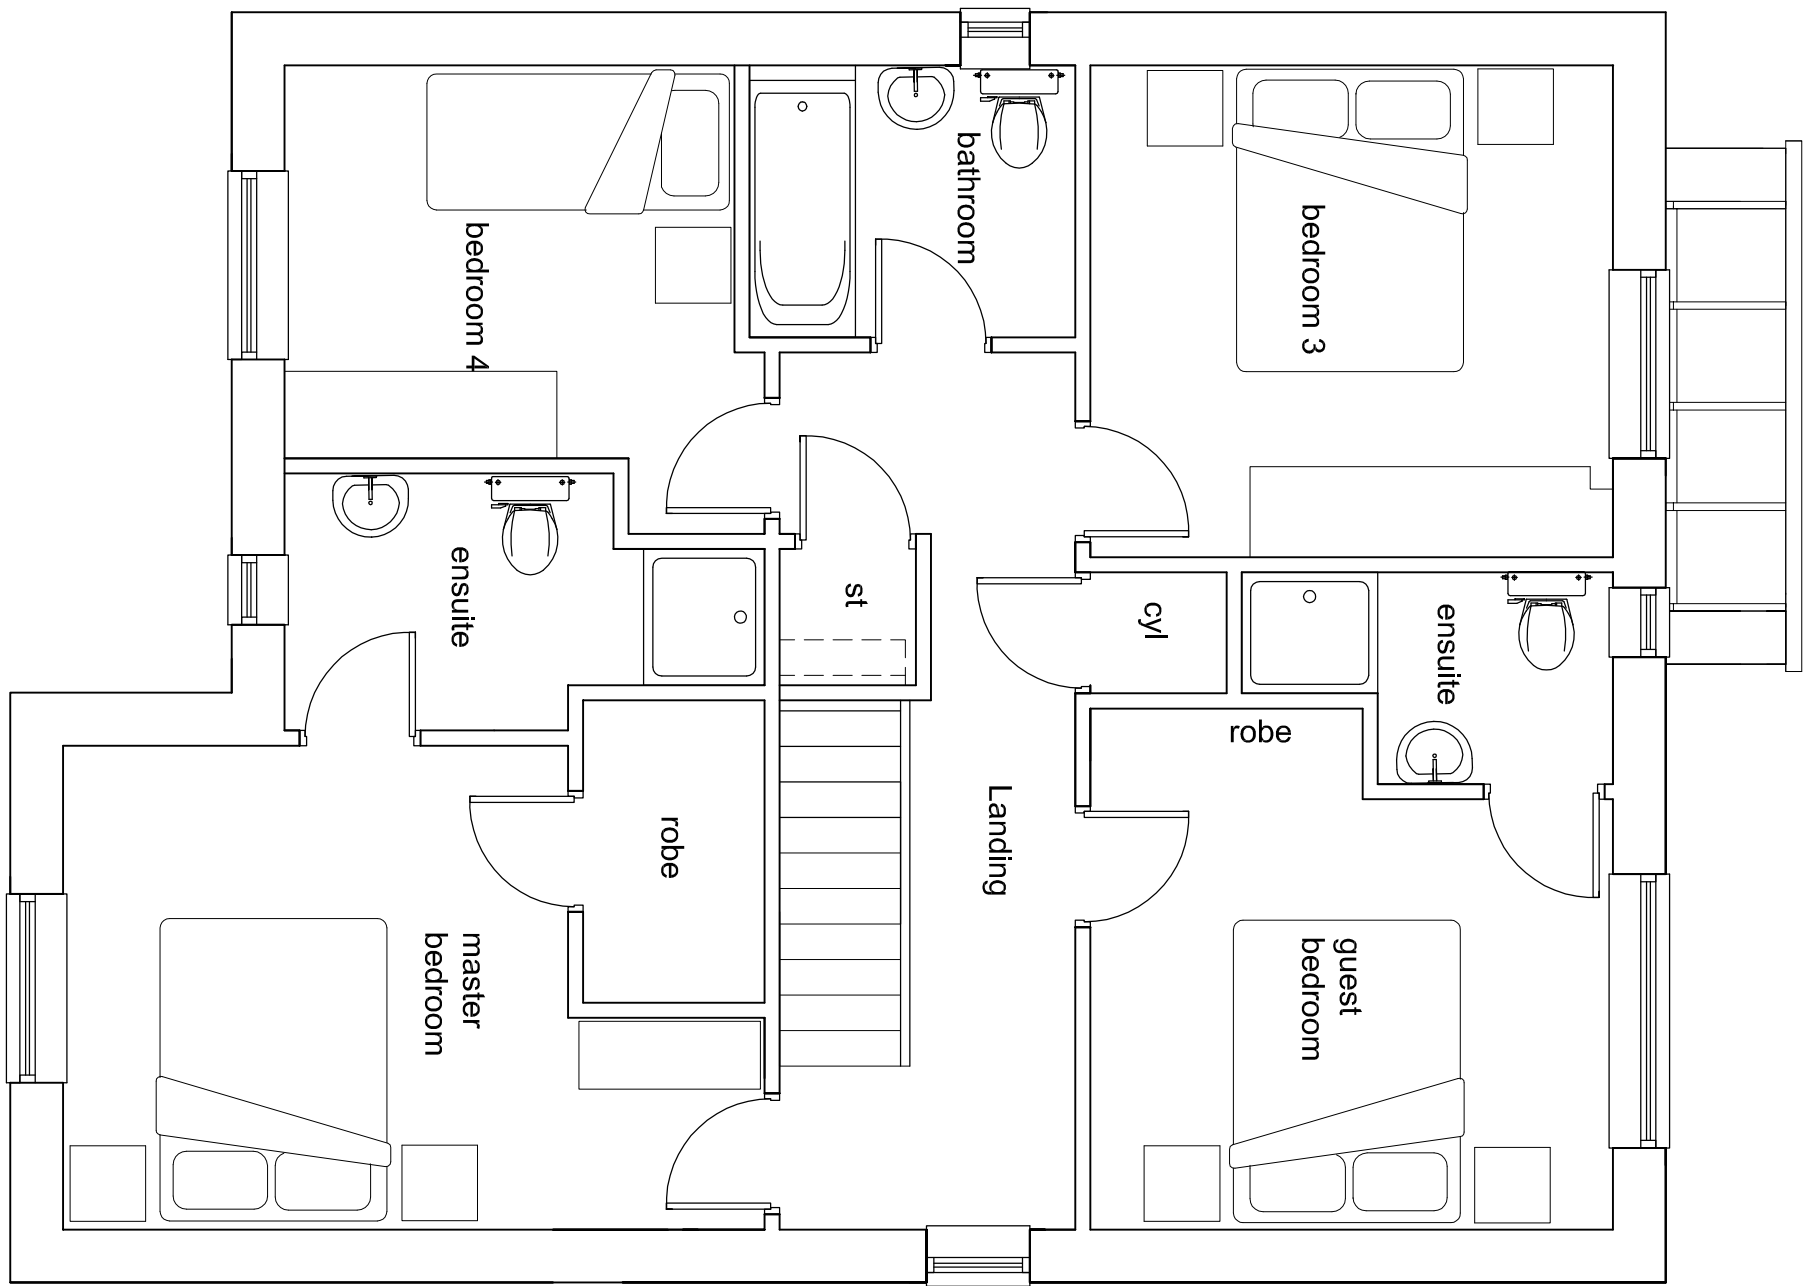

First floor plan

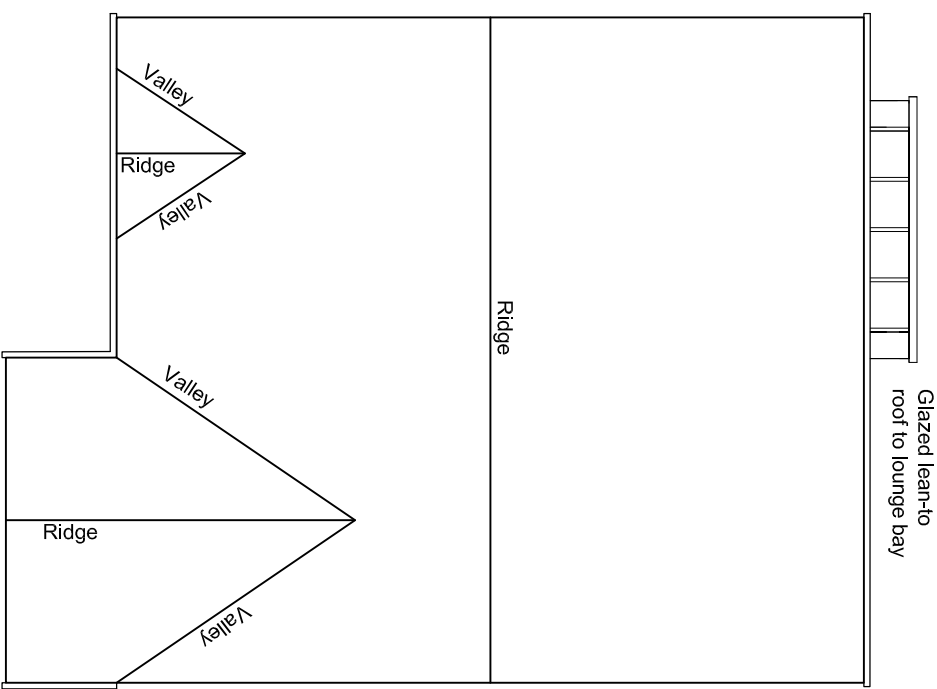

Roof Plan

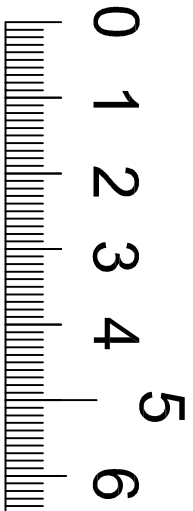

Scale 1:100 @ A1

Client:	
Project:	PROPOSED NEW HOUSE
Address:	LAND ADJACENT TO THE MEADOWS GREEN LANE, HADFIELD SK13 2DT
Drawing:	PROPOSED FLOOR PLANS, ROOF PLAN AND ELEVATIONS
Dwg No:	1891/103
Date:	March 2023
Scale:	As shown @A1 half shown @A3