




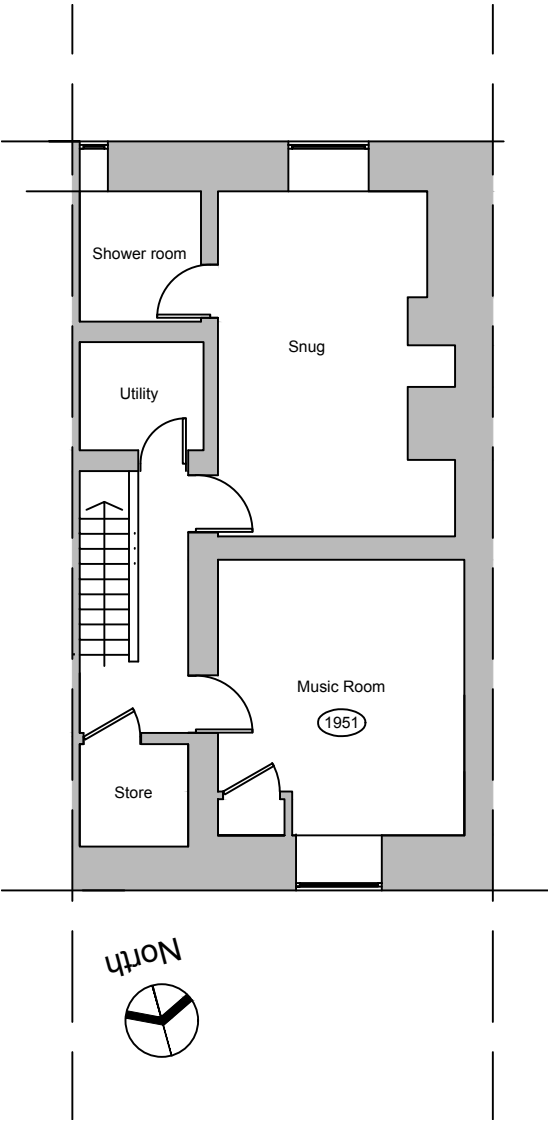


Proposed Basement

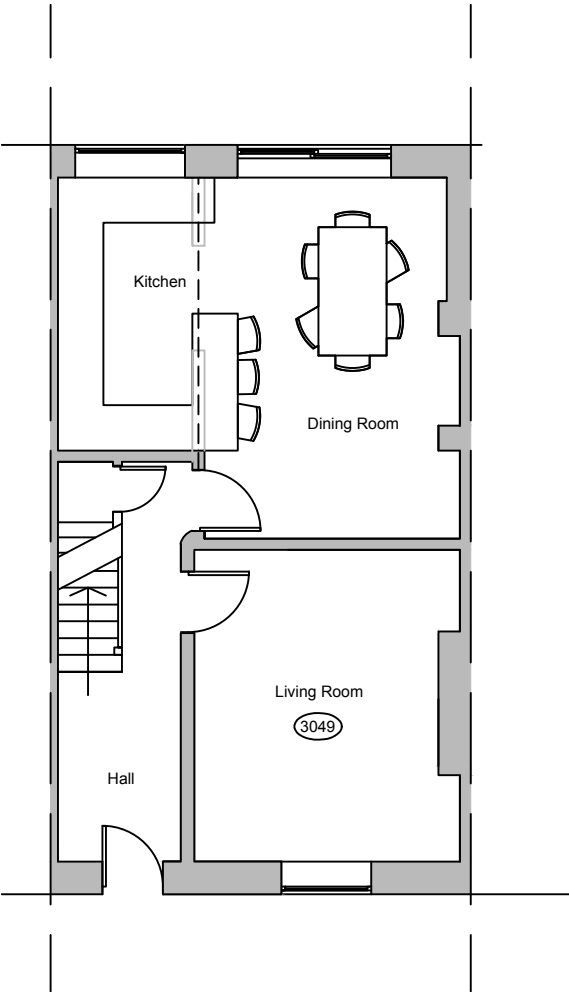


Proposed Ground Floor Plan

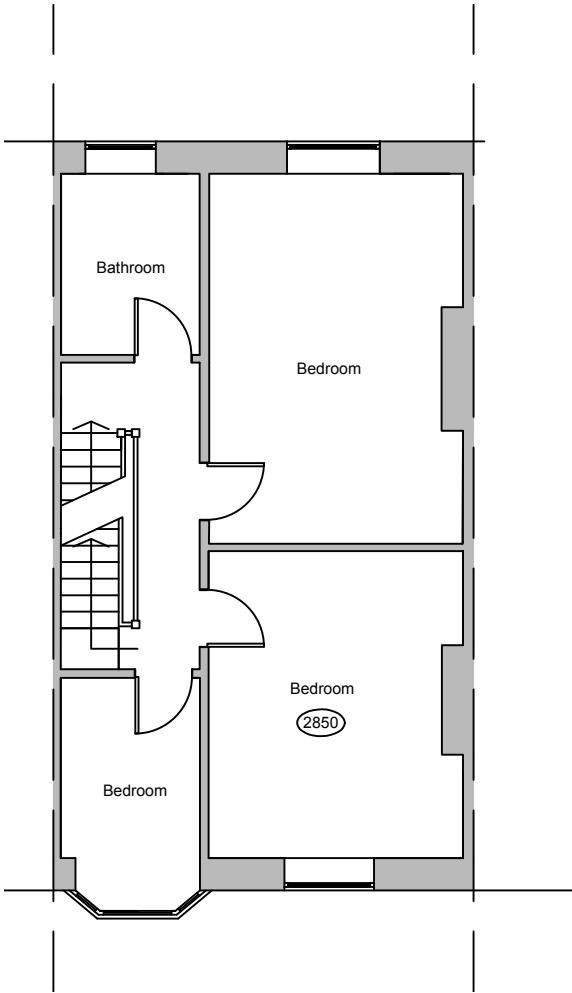

Proposed First Floor Plan

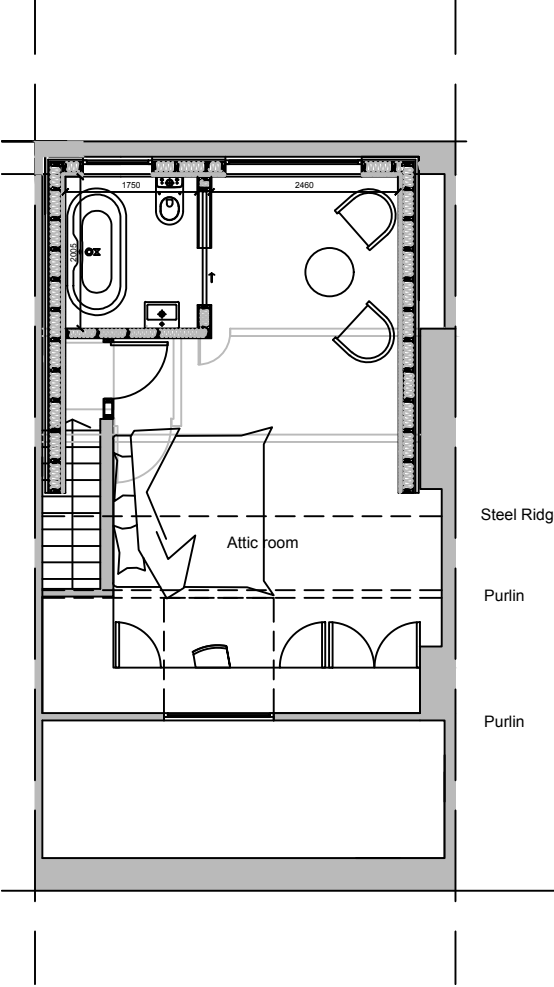

Proposed Second Floor Plan

 

Client:
Mr & Mrs Barras
Essex House, Surrey Street, Glossop, Derbyshire,
SK13 7AJ

Project:
Proposed dormer roof extension to existing attic
room

Title:
Proposed Plans

Scale: 1:100 @ A3

Drawn: C.K.	Date: March 2023
----------------	---------------------

Project no.: 3191	Drawing no.: 3191-003
----------------------	--------------------------

PLANMART LIMITED
9, GEORGE STREET, GLOSSOP,
DERBYSHIRE SK13 8AY.
TEL: 01457 863153