




Proposed Front Elevation

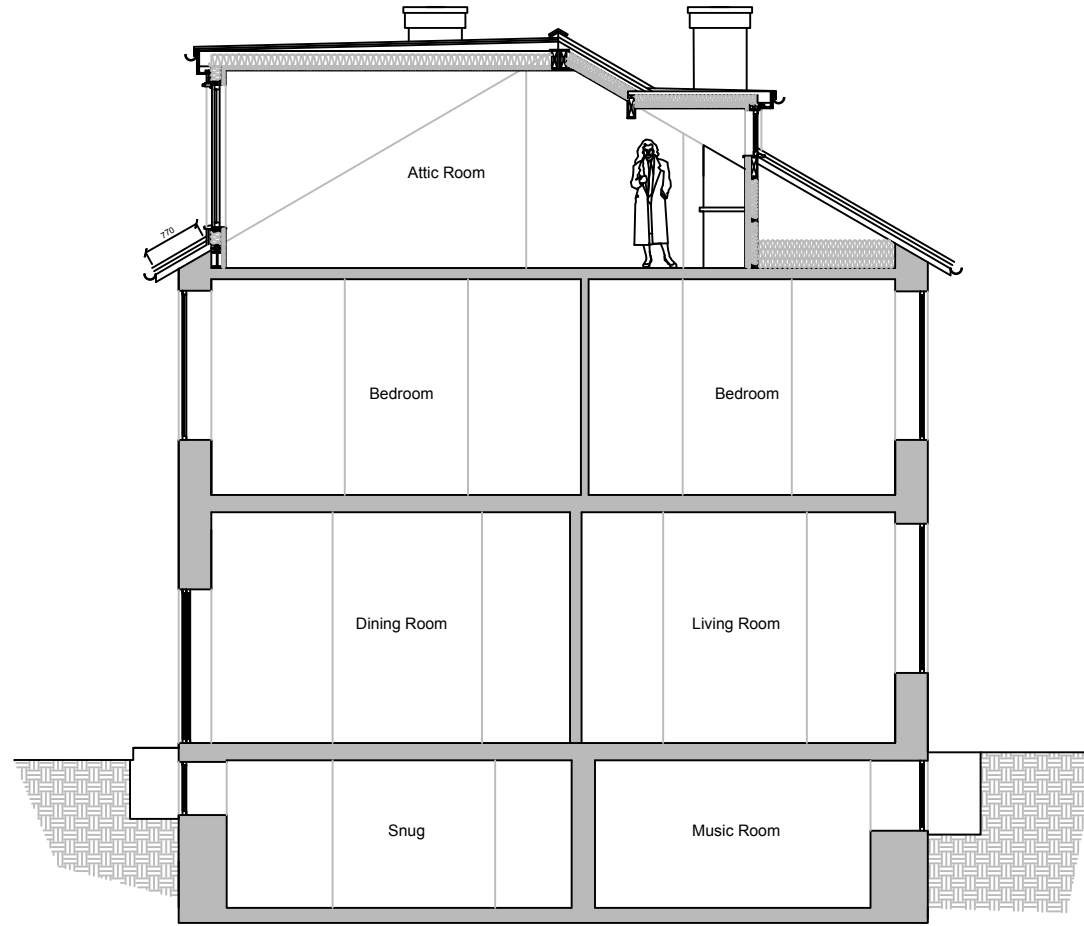


Proposed Section

Volume of additional roof
space created : 29m³



Proposed Rear Elevation

 

Metric Scale



Client:

Mr & Mrs Barras
Essex House, Surrey Street, Glossop, Derbyshire,
SK13 7AJ

Project:

Proposed dormer roof extension to existing attic
room

Title:

Proposed Elevations

Scale: 1:100 @ A3

Drawn:

C.K.

Date:

March 2023

Project no.:

3191

Drawing no.:

3191-004