


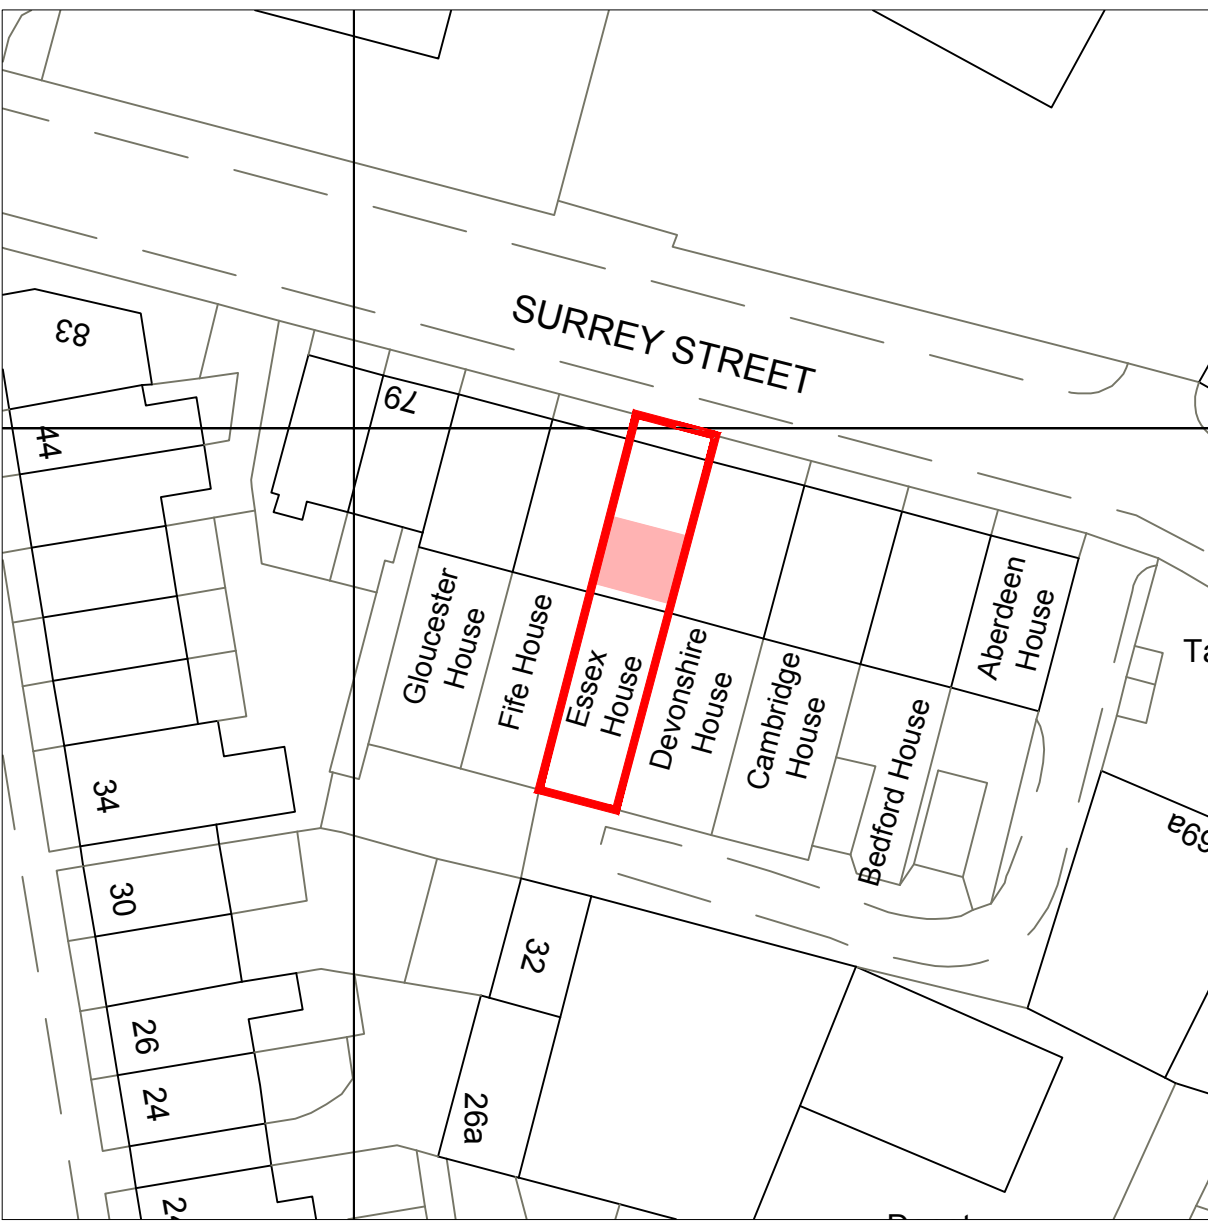


 

Location Plan
Scale 1:1250

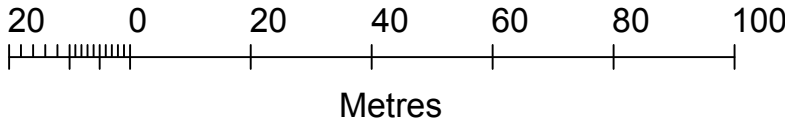

Site Plan
Scale 1:500

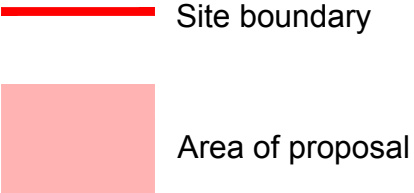

Client:	
Mr & Mrs Barras Essex House, Surrey Street, Glossop, Derbyshire, SK13 7AJ	
Project:	
Proposed dormer roof extension to existing attic room	
Title:	
Location Plan	
Scale: 1:1250 & 1:500 @ A3	
Drawn:	Date:
C.K.	March 2023
Project no.:	Drawing no.:
3191	3191-005

PLANMART LIMITED
9, GEORGE STREET, GLOSSOP,
DERBYSHIRE SK13 8AY.
TEL: 01457 863153

THIS DRAWING IS NOT TO BE COPIED OR REPRODUCED
WITHOUT THE PRIOR WRITTEN CONSENT OF PLANMART LTD.