


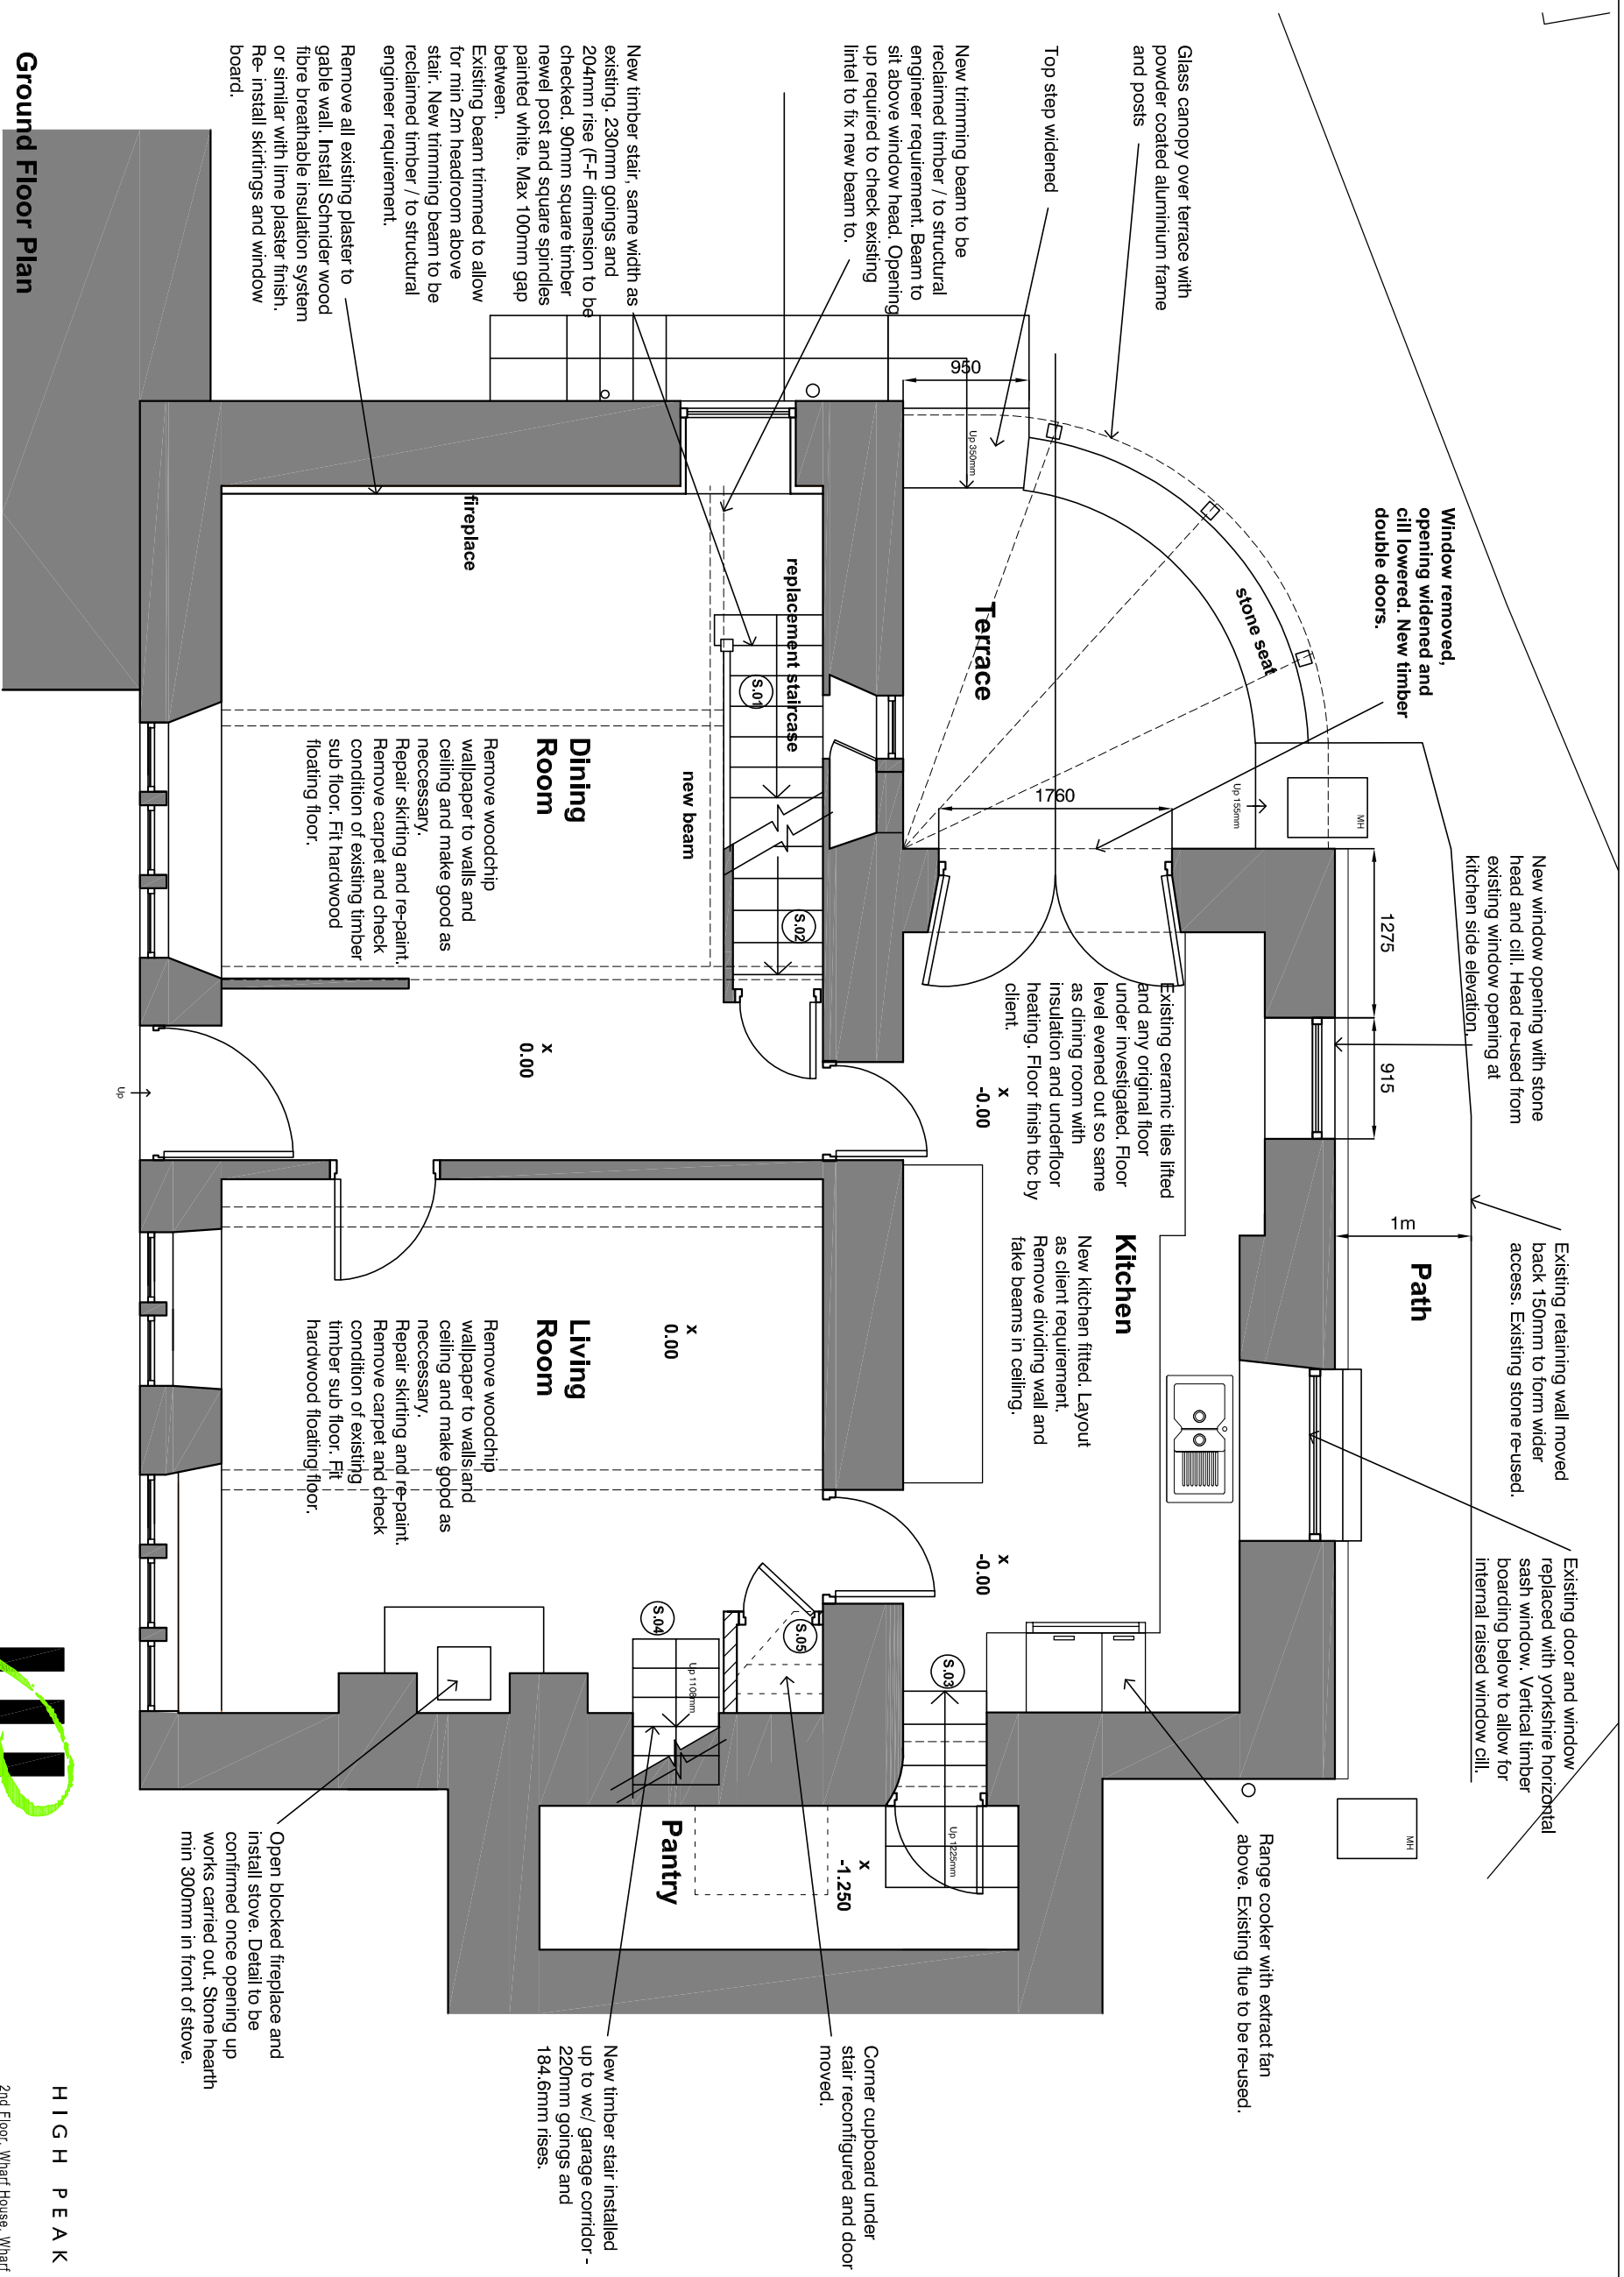

SCALE 1:50

0 1m 2m

North

CLIENTS/CONTRACTORS ARE ADVISED TO CLARIFY DIMENSIONS PRIOR TO SETTING OUT AND NOT TO SCALE OFF THE DRAWING



HIGH PEAK ARCHITECTS LTD

2nd Floor, Wharf House, Wharf Road, Whaley Bridge, High Peak, Derby S23 7AD
Tel: 01663 719717 Web: www.highpeakarch.com Email: hpa@highpeakarch.com

Listed Building Works

Proposed Ground Floor Plan

Rivelin, Brookbottom, New Mills

1774.PL06

Scale: 1:50@A3

Date: January 2023

Rev:

rev: