


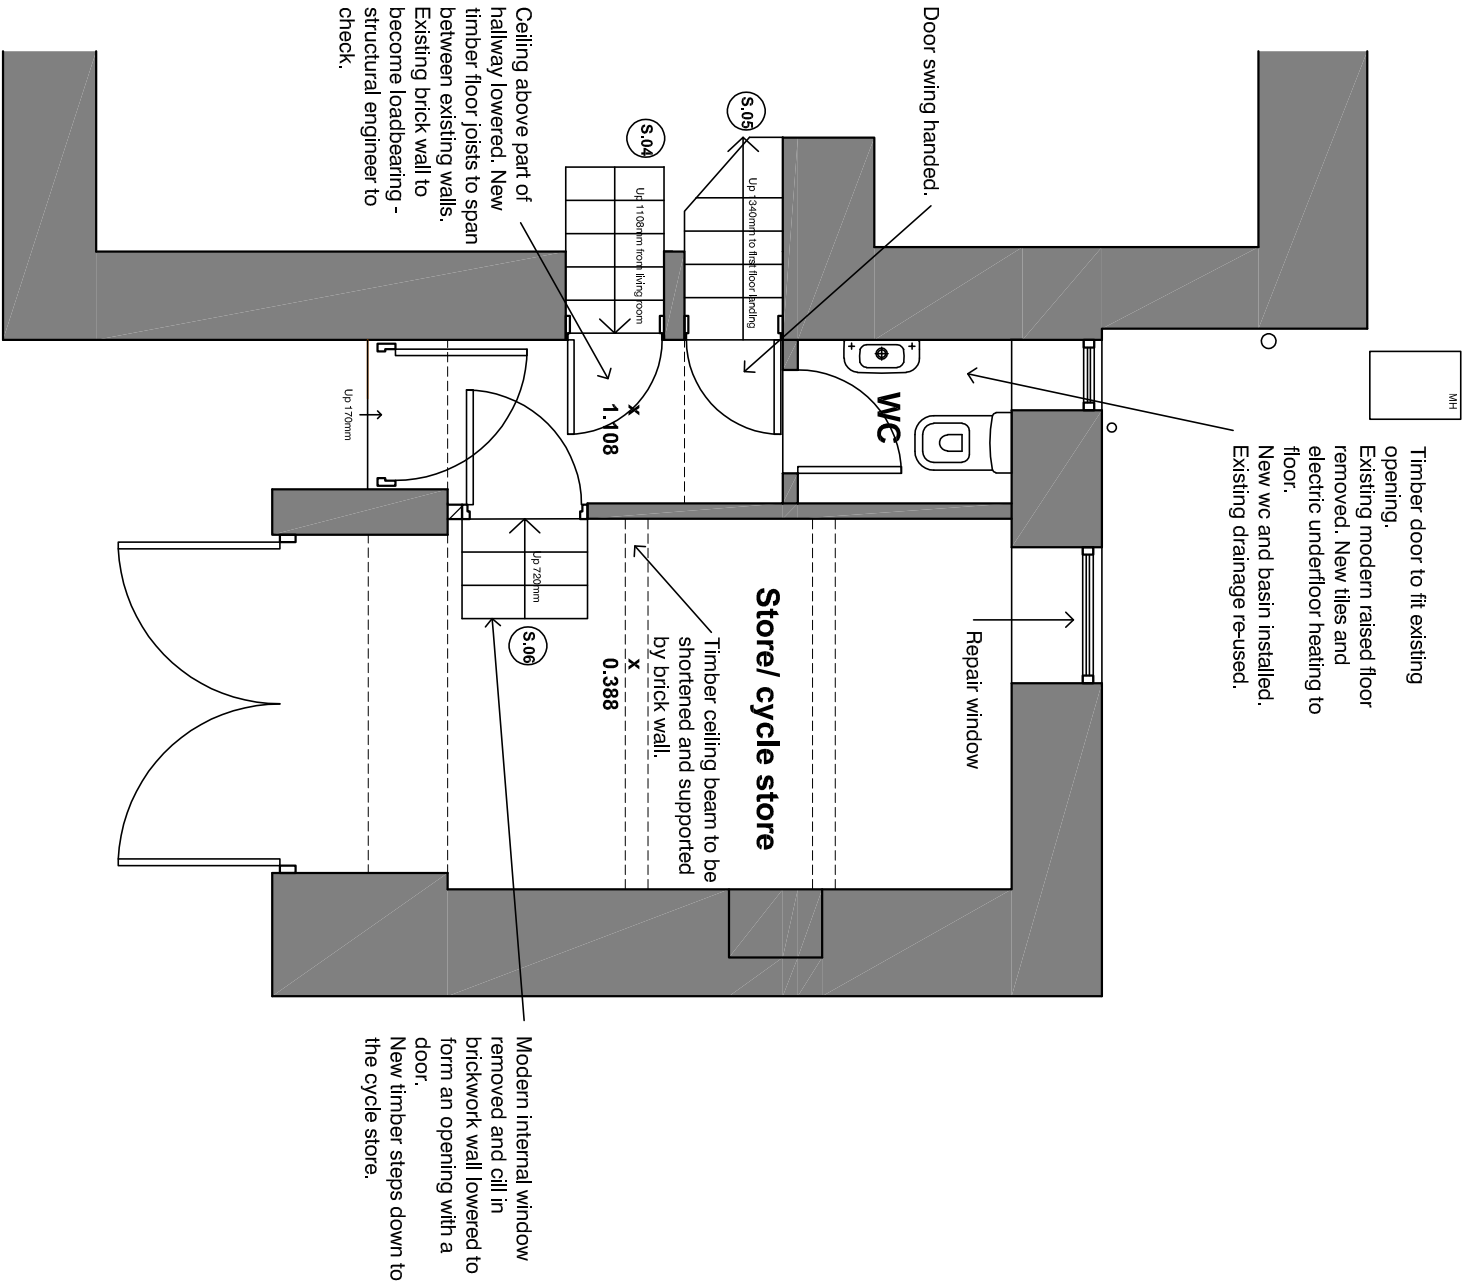

Garage Plan

SCALE 1:50



CLIENTS/CONTRACTORS ARE ADVISED TO CLARIFY DIMENSIONS PRIOR TO SETTING OUT AND NOT TO SCALE OFF THE DRAWING



HIGH PEAK ARCHITECTS LTD

2nd Floor, Wharf House, Wharf Road, Whaley Bridge, High Peak, Derby's SK23 7AD
Tel: 01663 719717 Web: www.highpeakarch.com Email: hpa@highpeakarch.com

Listed Building Works

Rivelin, Brookbottom, New Mills

Proposed Garage Floor Plan

1774.PL07

Scale: 1:50@A3

Date: January 2023

Rev: